


NOTES:
1. Do not scale this drawing. Use figured dimensions only, except for planning purposes.
2. All dimensions must be checked on site by the contractor prior to commencement of work.
3. All construction details are indicative and are to be checked and confirmed on site and any divergence's are to be agreed with the Contract Administrator.

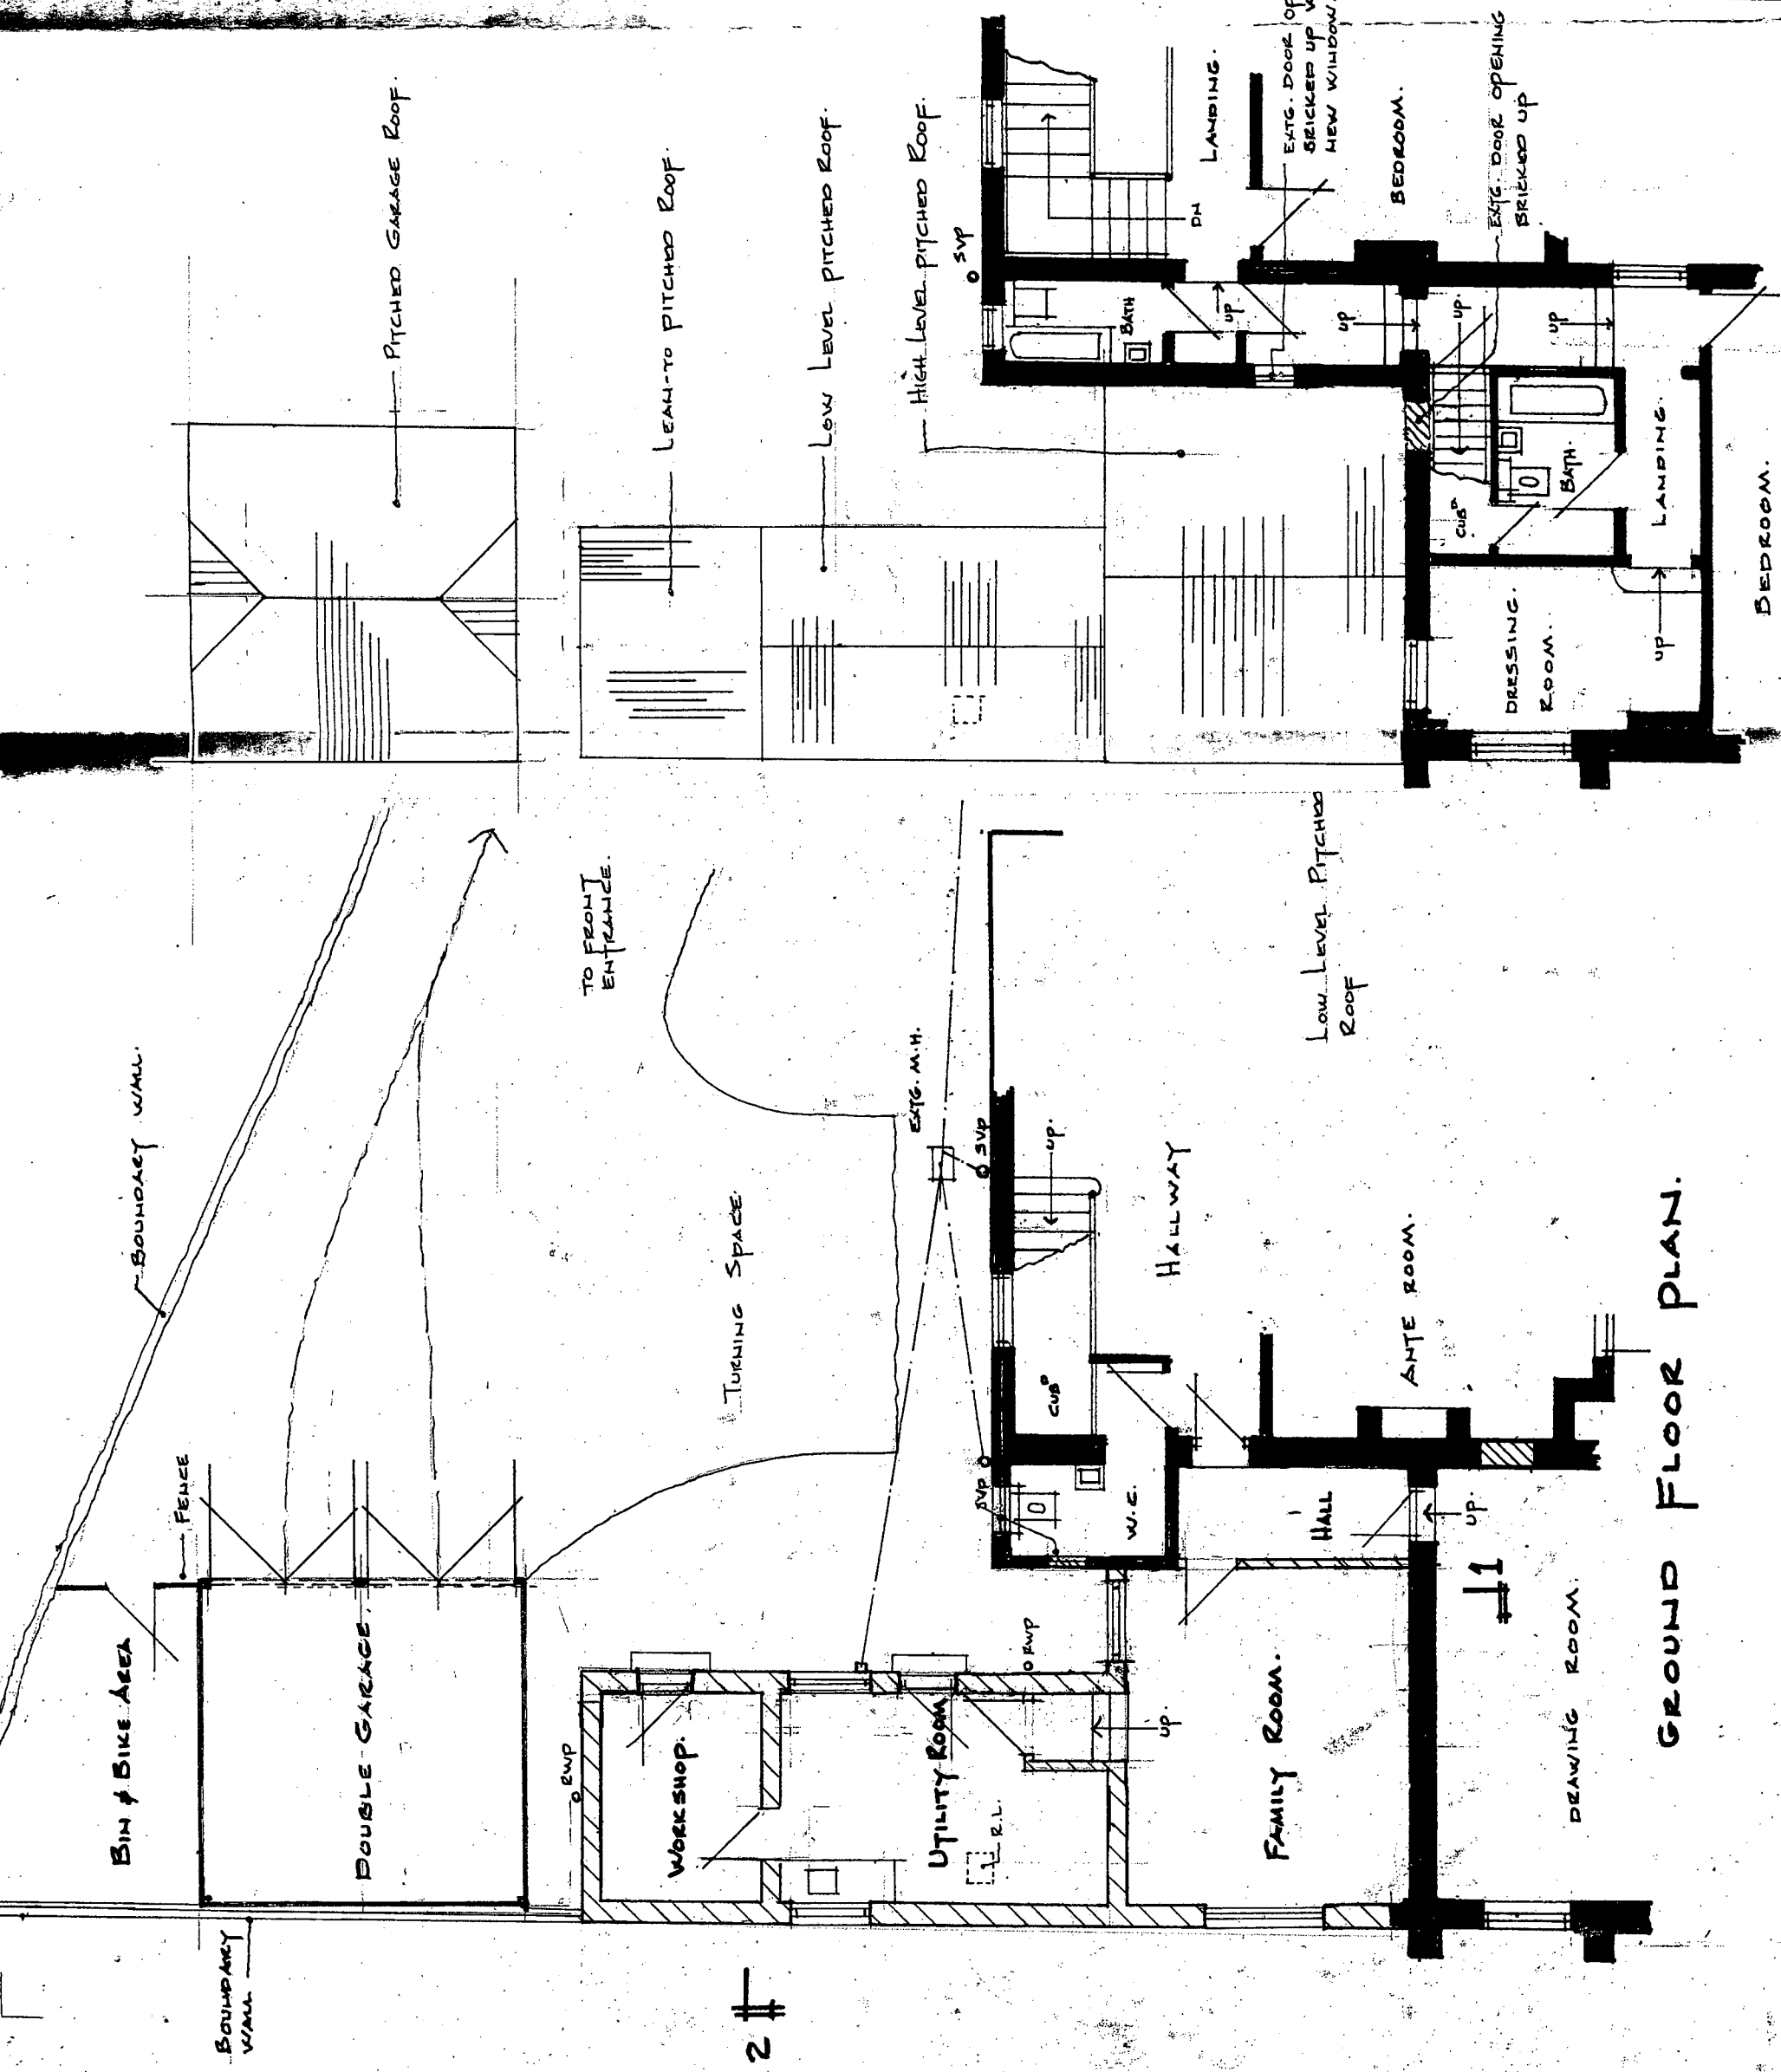

K.E. HILTON C. Eng M.I Struct. E. F.F.B.
Chartered Structural Engineer
2 ALBERT CHAMBERS Tel: 01243 865500
SUDLEY ROAD Fax: 01243 860489
BOGNOR REGIS Mobile: 07968 333140
WEST SUSSEX
PO21 1EQ E-Mail: k.e.hilton@yahoo.co.uk

FLOOR PLANS [As Proposed]	
Scale 1:100	Drawn By
Date SEPT. 07.	Checked
Drawing Number 3722/3	

The White House, School Hill Slindon Arundel BN18 0RA