



NOTES:


1. Do not scale this drawing. Use figured dimensions only, except for Planning purposes.
2. All dimensions must be checked on site by the contractor prior to commencement of work.
3. All construction details are indicative and are to be checked and confirmed on site and any divergence's are to be agreed with the Contract Administrator.

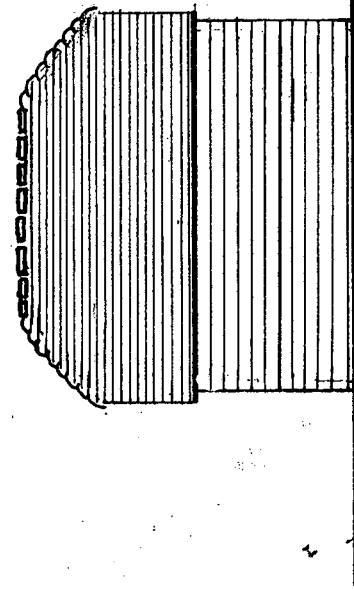

WEST ELEVATION.

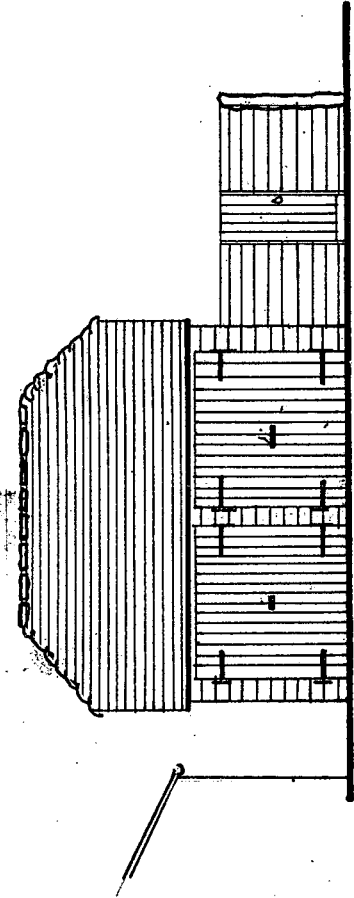

EAST ELEVATION

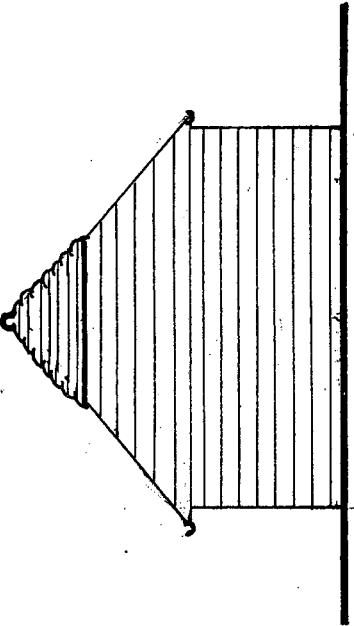

NORTH & SOUTH ELEVATIONS.

MATERIALS:-

PITCHED TILED ROOF TO MATCH
EXISTING MAIN ROOF & EXTENSION
TIMBER FRAMING CLAD WITH
HORIZ. BOARDING.

K.E. HILTON C. Eng M.I Struct.E. F.F.B.
Chartered Structural Engineer

2 ALBERT CHAMBERS Tel: 01243 865500
SUDLEY ROAD Fax: 01243 860489
BOGNOR REGIS Mobile: 07968 333140
WEST SUSSEX E-Mail: k_e_hilton@yahoo.co.uk
PO21 1EQ

ELEVATIONS.	
Scale 1:100	Drawn By
Date 3rd Feb 08	Checked
Drawing Number 3722/4	