


ARUN DISTRICT COUNCIL				
No.	SL	34	07	L
Received	27	07	07	



Front (North) elevation - as proposed

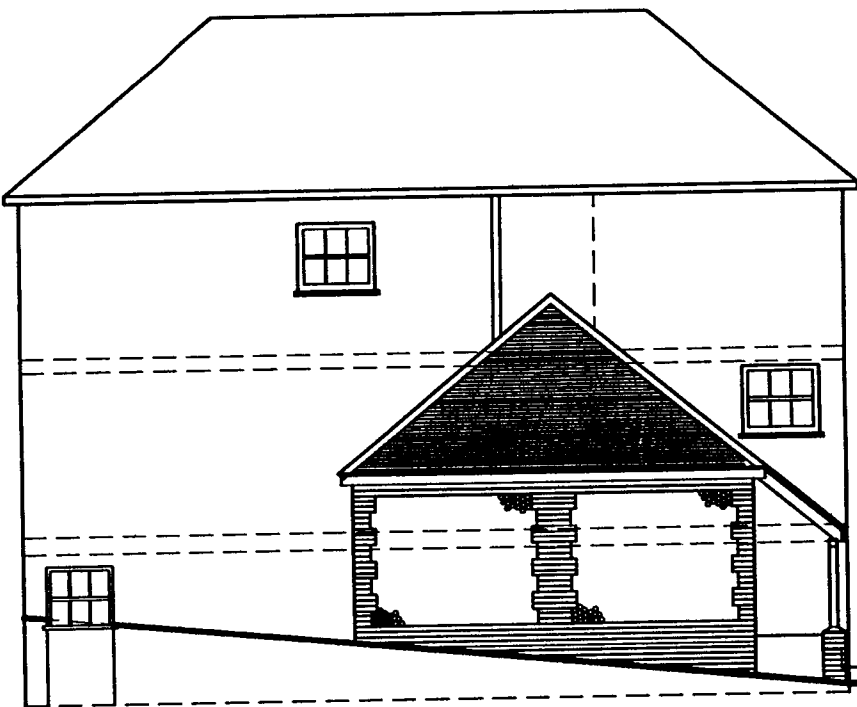


West elevation - as proposed



South elevation - as proposed



Front (North) elevation - as proposed
showing new garden wall and gates

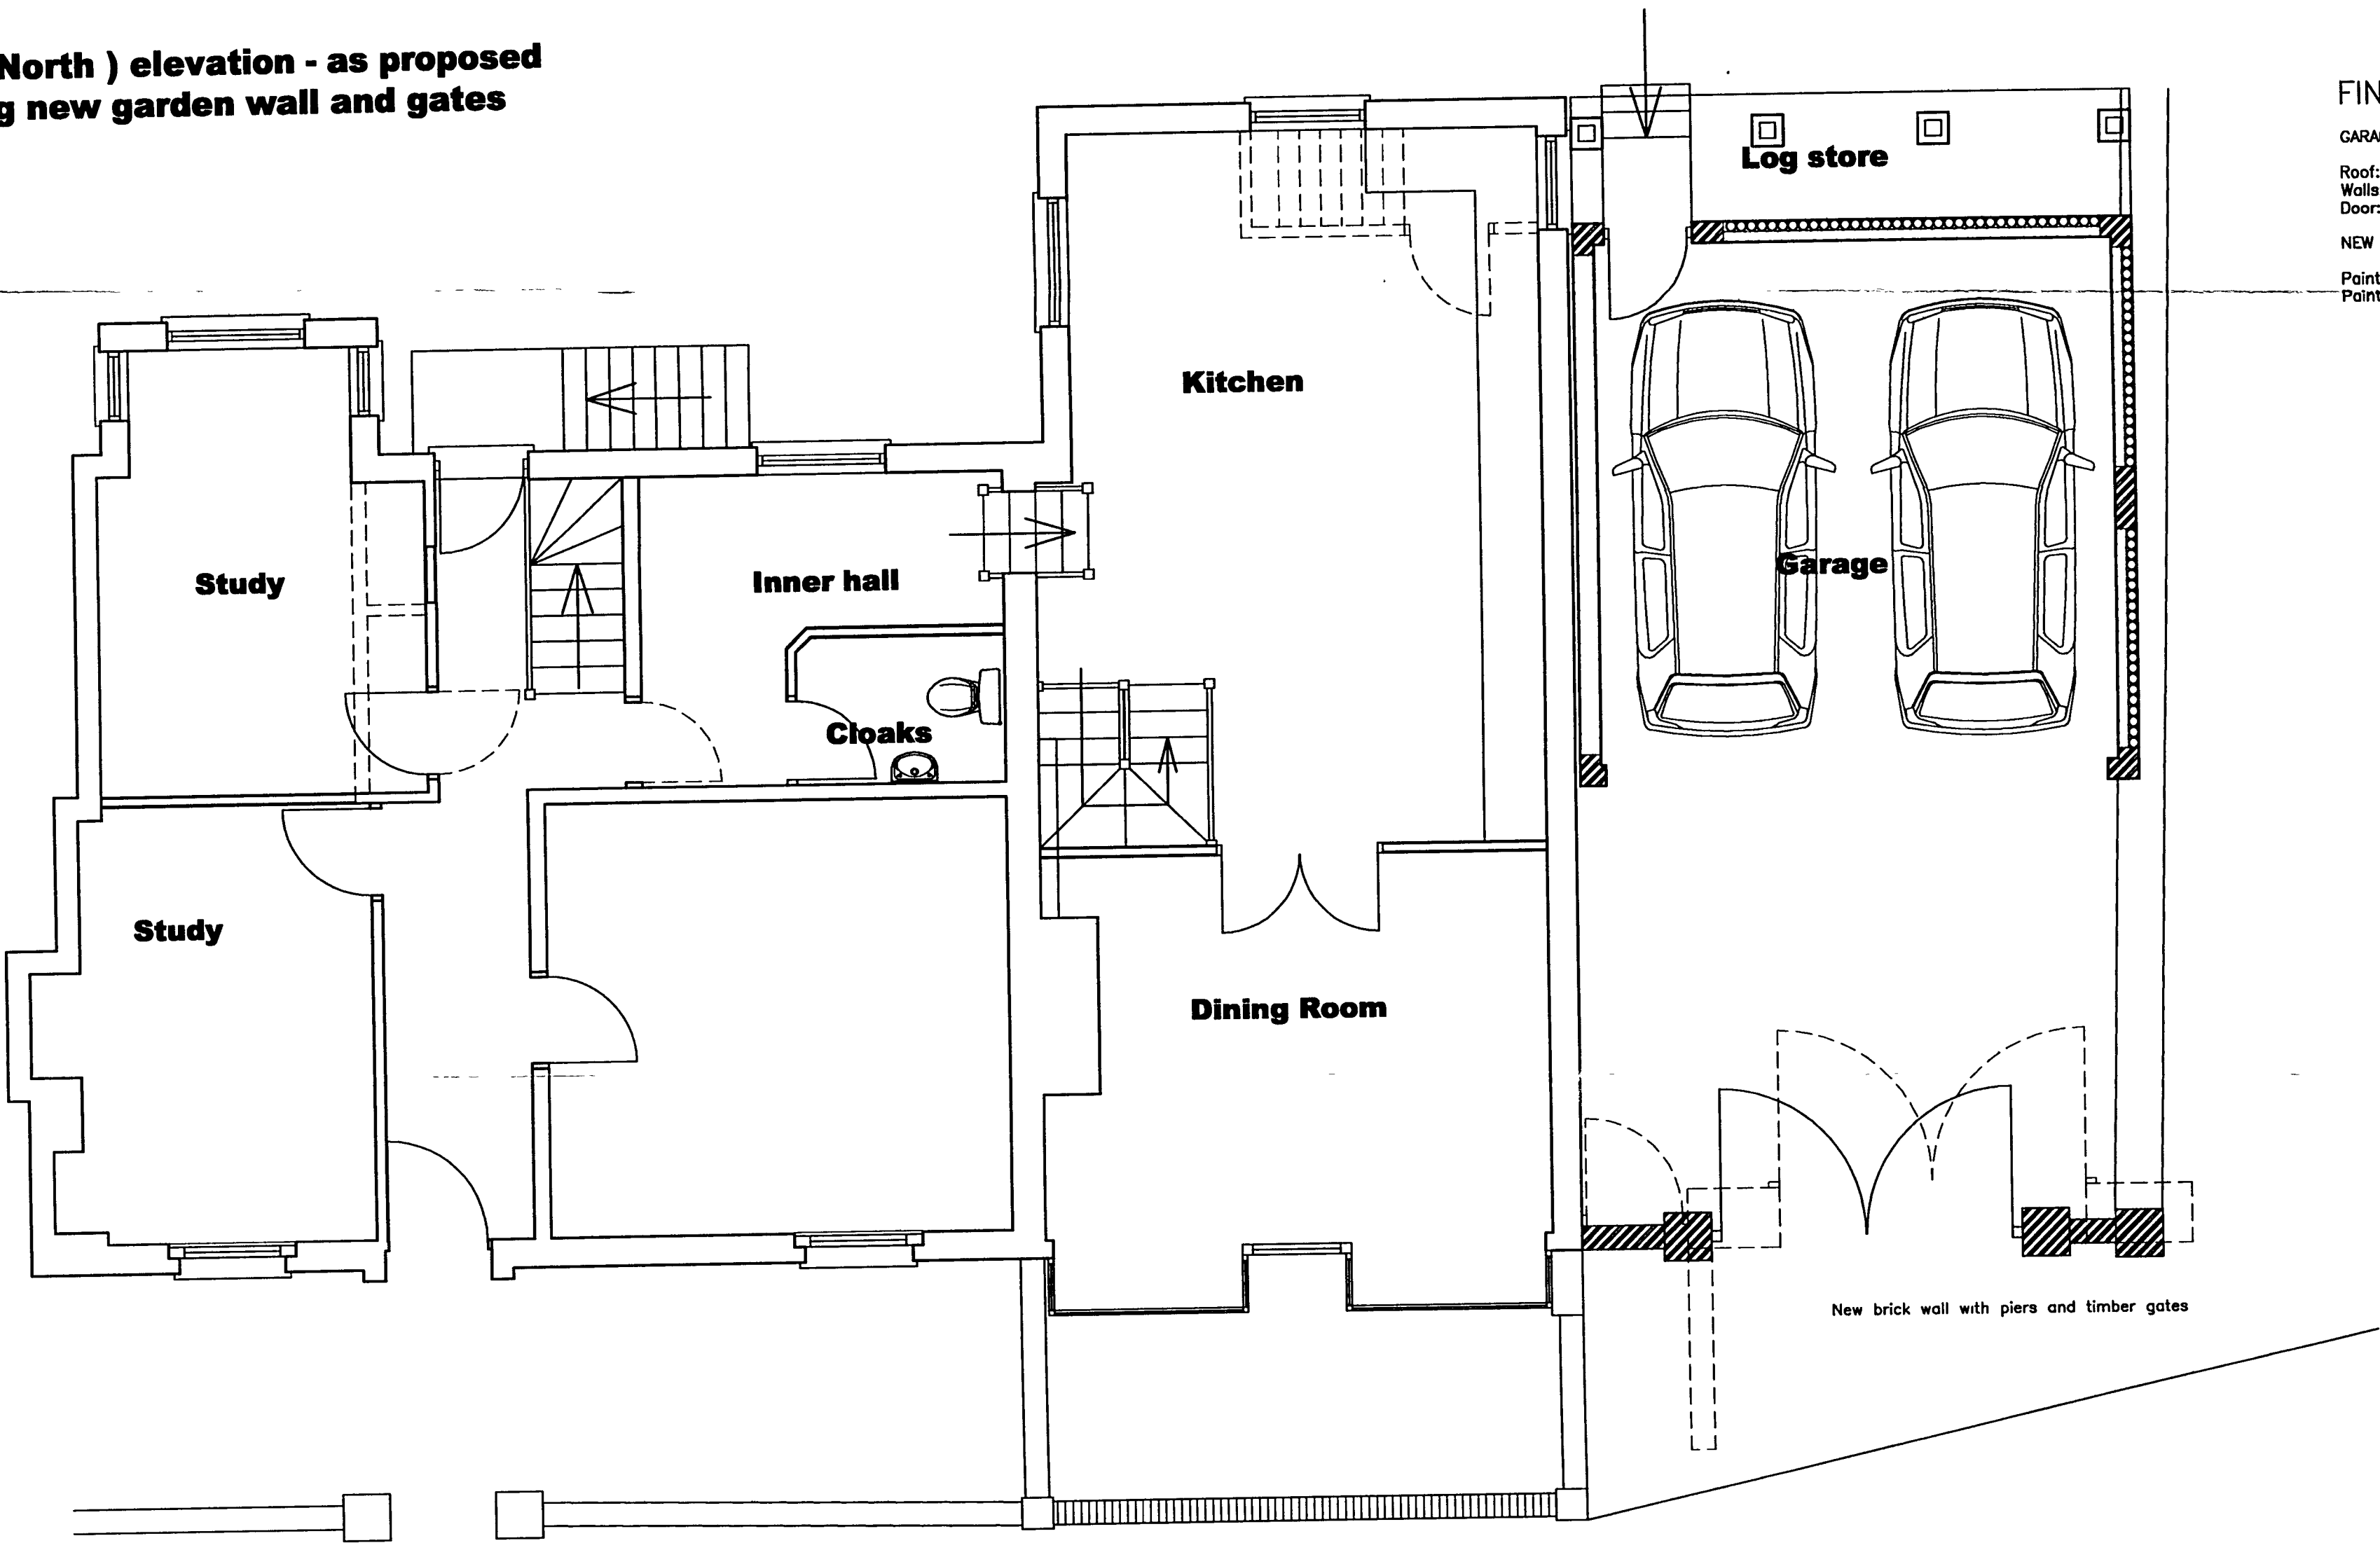

Ground floor plan - as proposed

FINISHES SCHEDULE

GARAGE
Roof:-Clay plain tiles to match existing
Walls:-Flint with red brick stallriser, quoins and reveals
Door:-Painted timber effect GRP up and over door
NEW WALL
Painted brickwork to match existing
Painted timber gates

Rev.	Description	Date

The Client is advised to ascertain and comply with his duties under the C.D.M. Regs 1994, and his obligations under the Party Wall etc. Act 1996 and Disability Discrimination Act 1995, where applicable.
Contractors must verify all dimensions on site before commencing any work.
The copyright of this drawing is reserved.
The drawings and drawing notes do not purport to cover each and every item required to complete the project, the notes are not a specification of works, the contractor is advised to verify the full extent of the works with the client.
This drawing to be read in conjunction with Designers Risk Assessment

Project Manchester House Church Hill Slindon	
Proposed Garage	
Client Mr. C. Pogue	
Drawing no.	2295-20
Scale 1:50 & 1:100	Date June 2007

KG DESIGNS

CHARTERED BUILDING SURVEYORS
ARCHITECTURAL DESIGN CONSULTANTS

129 Tarring Road, Worthing,
West Sussex. BN11 4HE
TEL : 01903 217313
FAX : 01903 217319
E-MAIL : kgd@kgdesigns.com