



ARUN DISTRICT COUNCIL			
No.	SL	34	07 L
Received 27/07/07			


As approved under Reference
SL/7/06 and SL/12/06/L

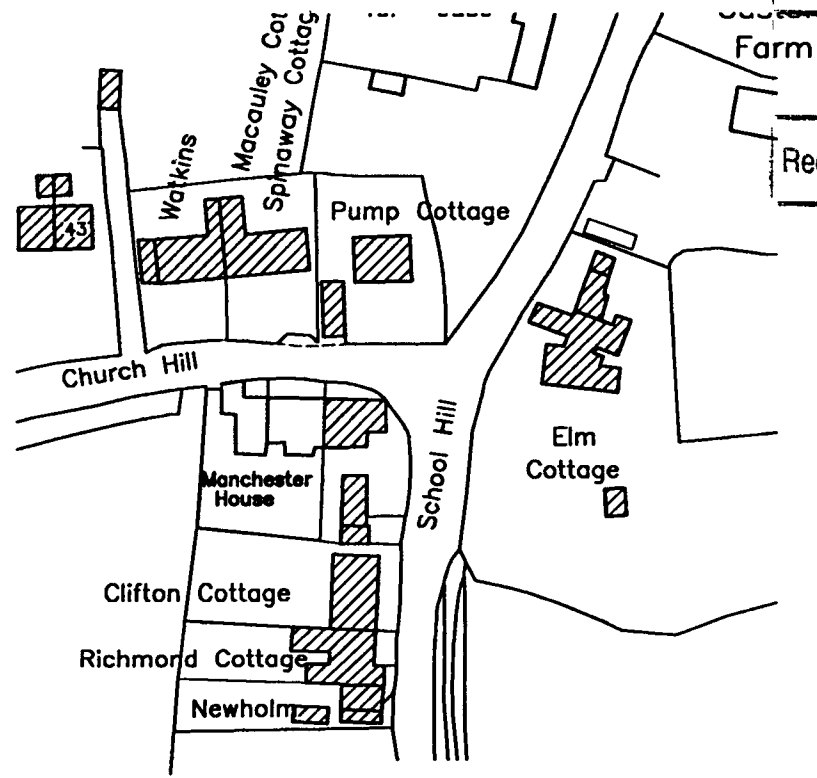


Block Plan 1:500

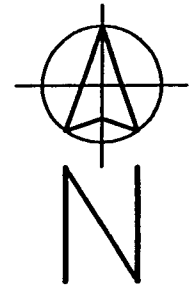


Location Plan 1:1250

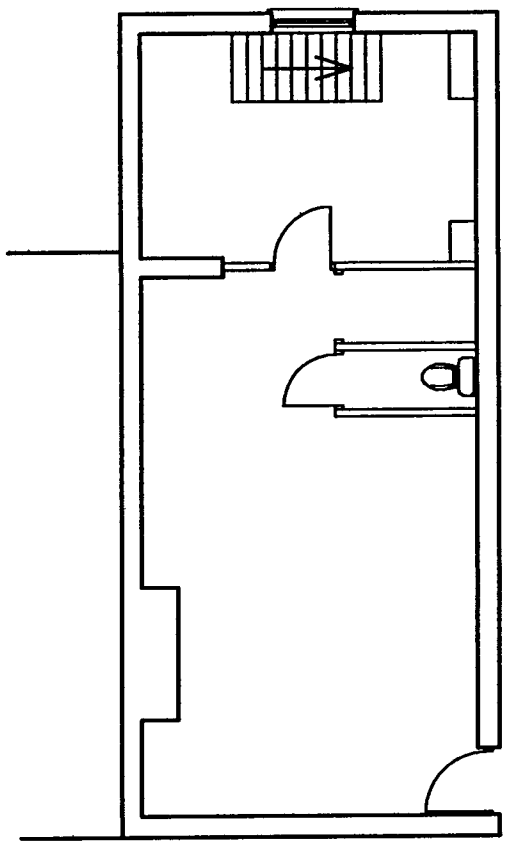

Cellar (Part) - as existing

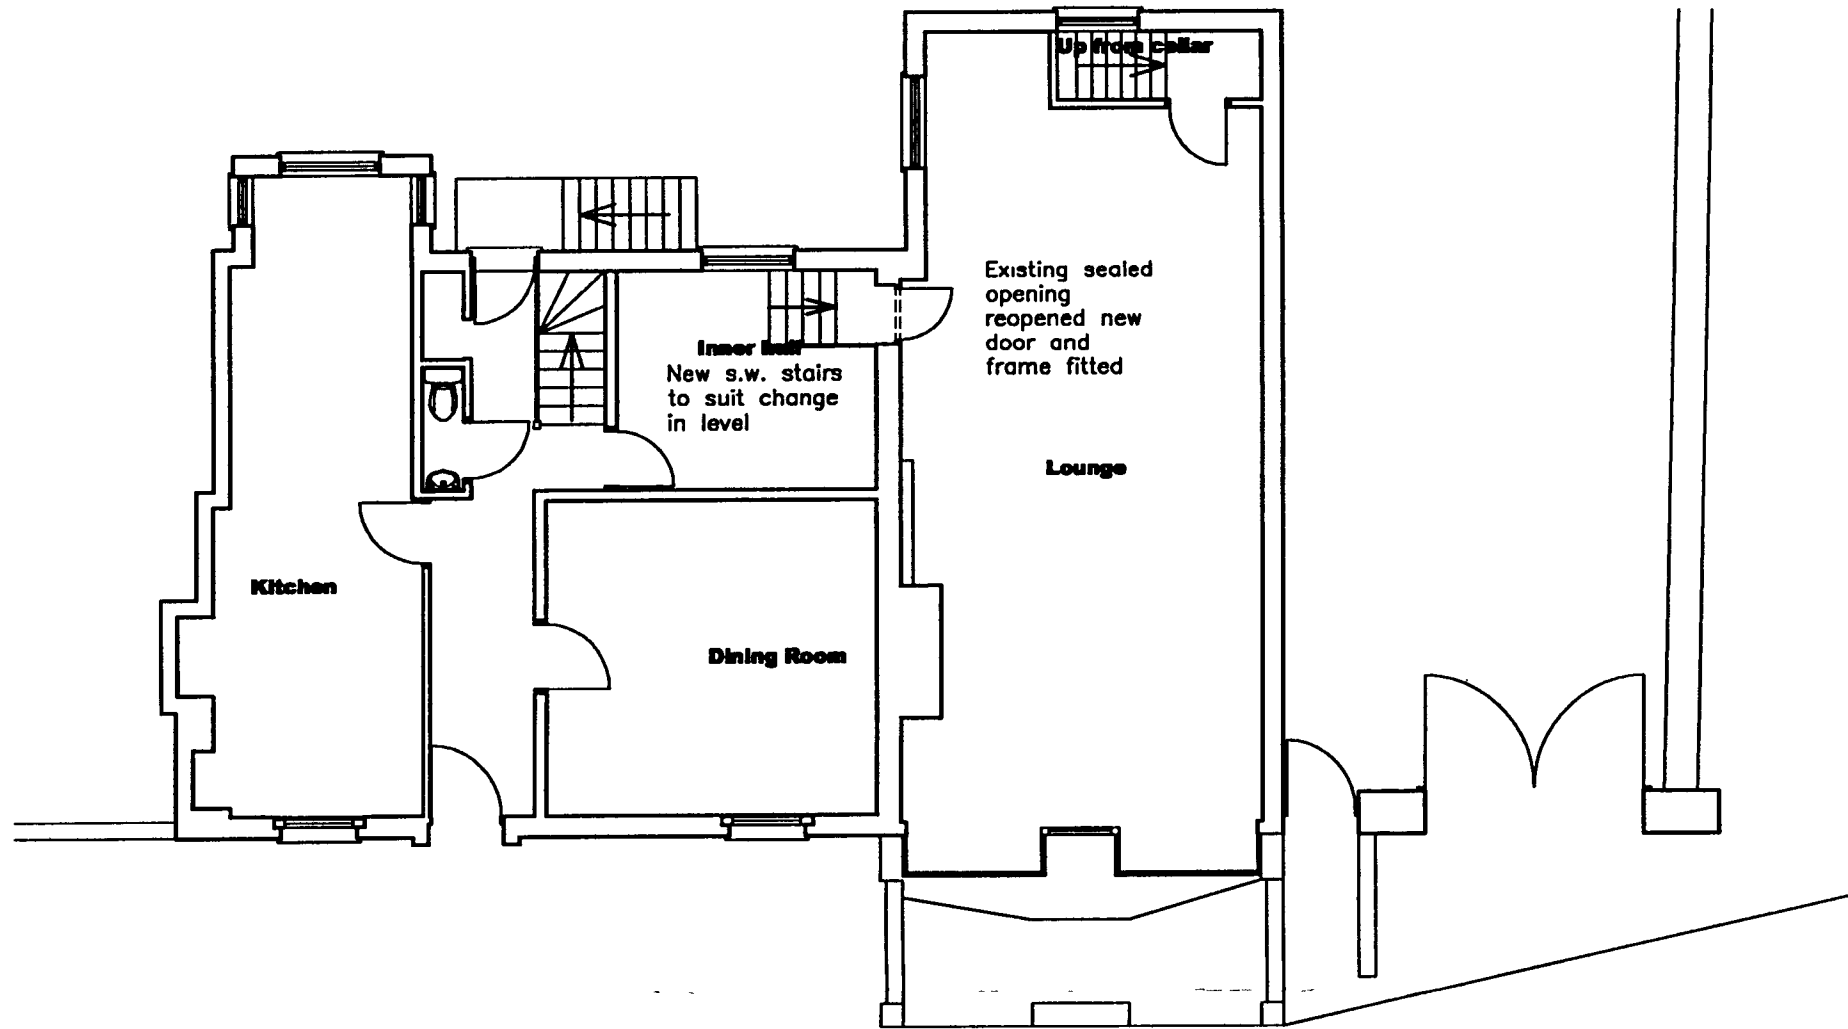

Ground floor plan - as approved

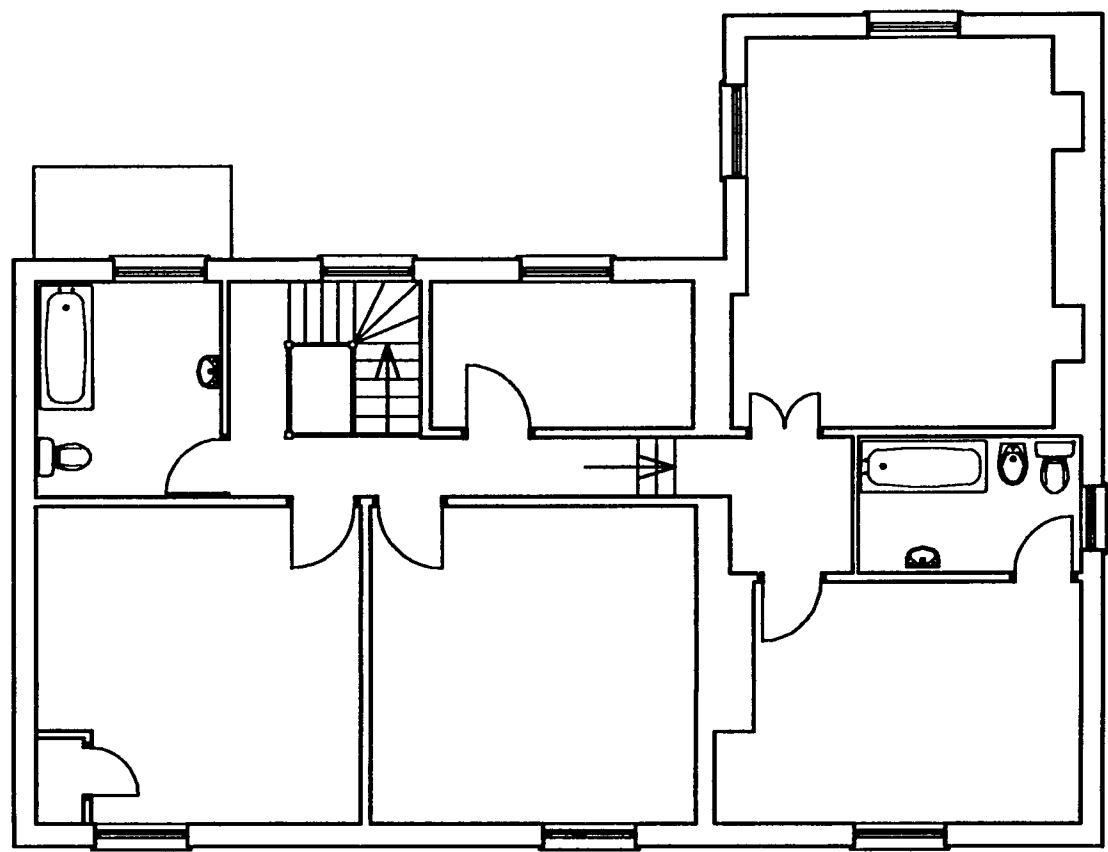


First floor plan - as existing

Rev.	Description	Date



Front (North) elevation - as approved

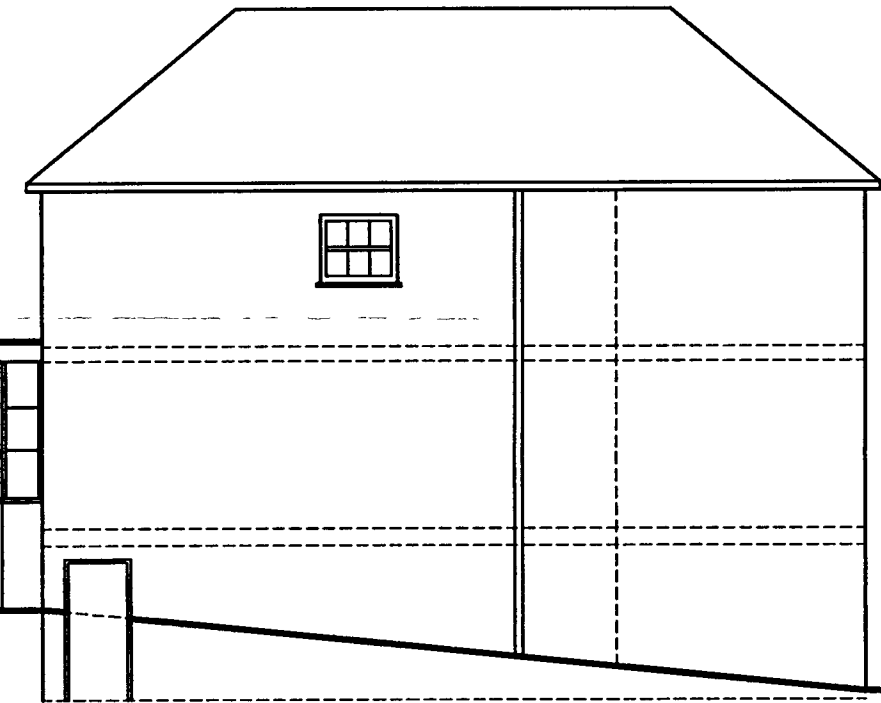

West elevation - as existing



South elevation - as existing

The Client is advised to ascertain and comply with his duties under the C.D.M. Regs 1994, and his obligations under the Party Wall etc. Act 1996 and Disability Discrimination Act 1995, where applicable.
Contractors must verify all dimensions on site before commencing any work.
The copyright of this drawing is reserved.
The drawing must not be disclosed without authority.
The drawings and drawing notes do not purport to cover each and every item required to complete the project, the notes are not a specification of works, the contractor is advised to verify the full extent of the works with the client.
This drawing is to be read in conjunction with Designers Risk Assessment

Project
Manchester House
Church Hill
Slindon

As existing/approved

Client
Mr. C. Pogue

Drawing no. 2295-01

Scale 1 : 100 Date June 2007

KG DESIGNS

CHARTERED BUILDING SURVEYORS
ARCHITECTURAL DESIGN CONSULTANTS

129 Tarring Road, Worthing,
West Sussex, BN11 4HE
TEL : 01903 217313
FAX : 01903 217319
E-MAIL : kgd@kgdesigns.com