



EAST ELEVATION
[Front] 1:100




NORTH ELEVATION
[Side] 1:100




WEST ELEVATION
[Rear] 1:100



SOUTH ELEVATION
[Side] 1:100

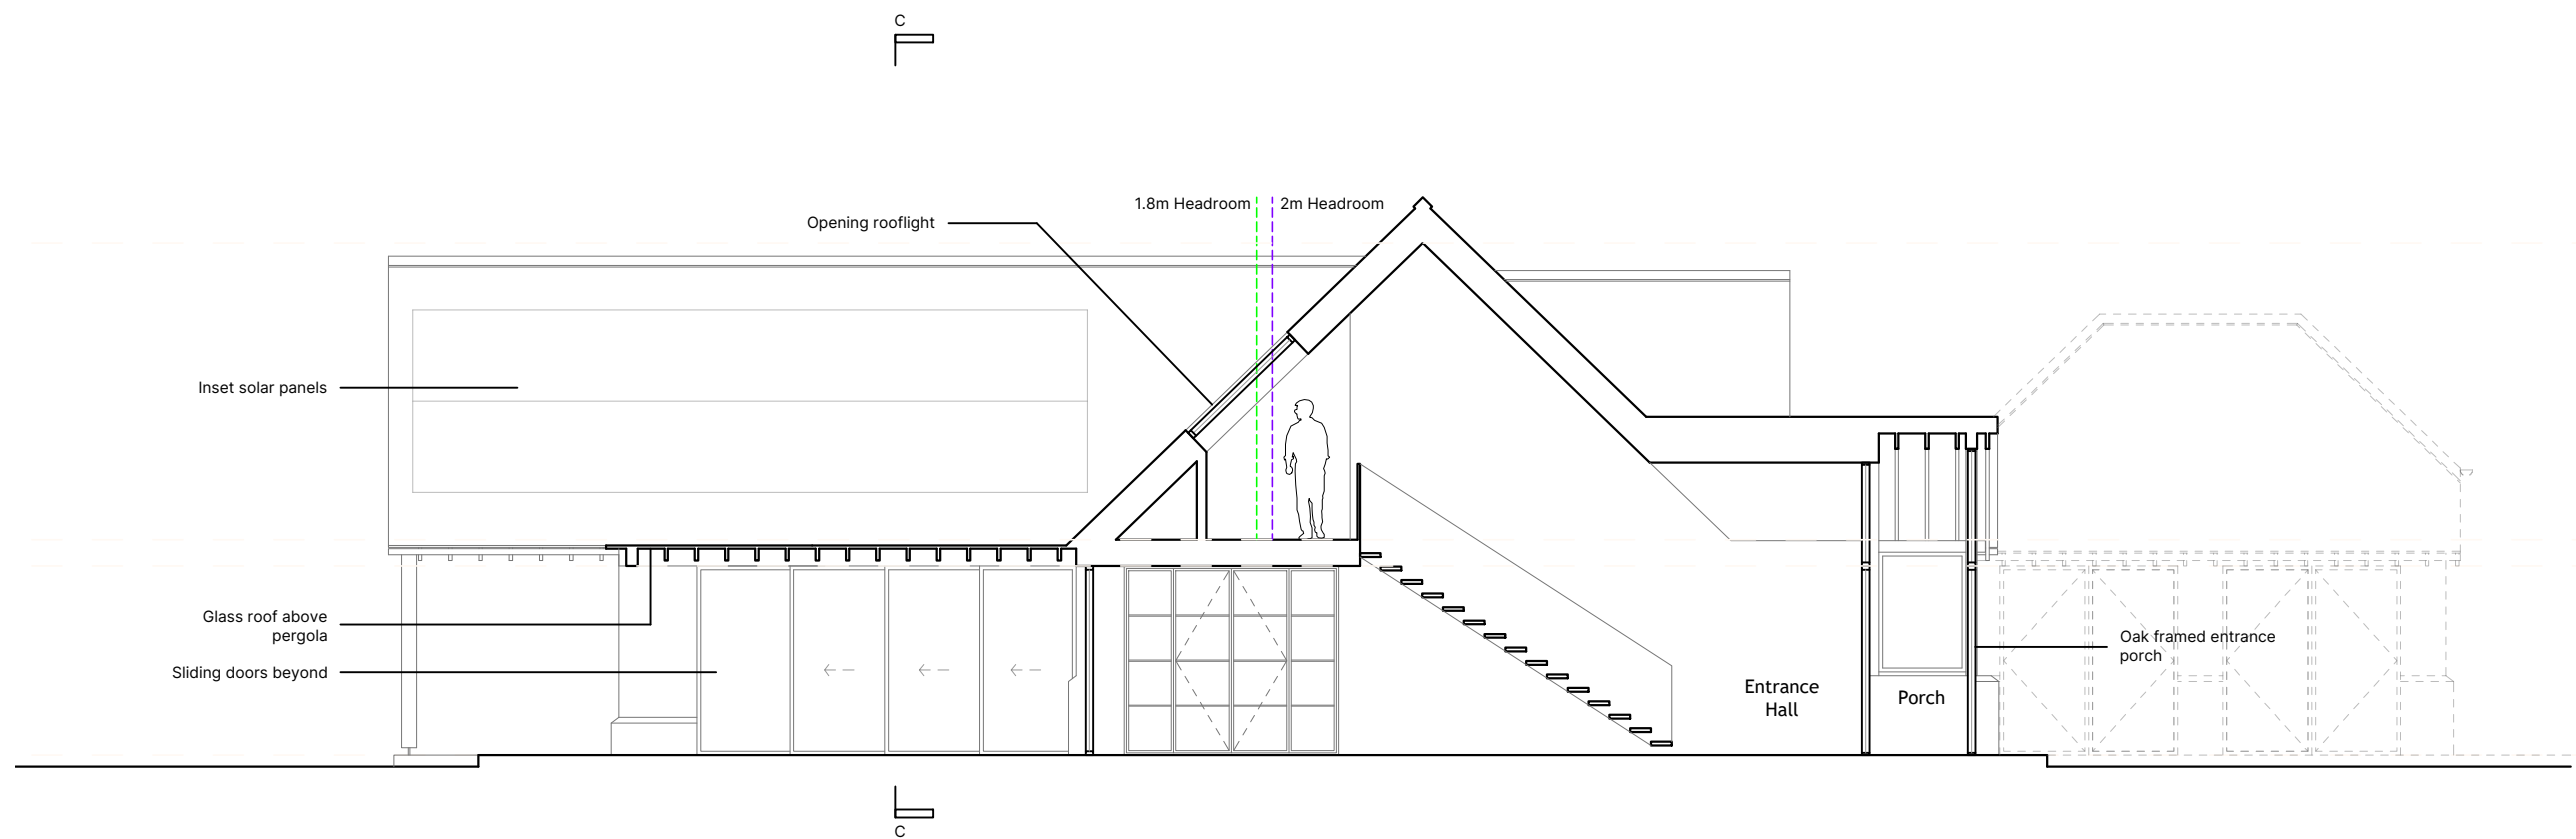


SECTION A-A
1:100

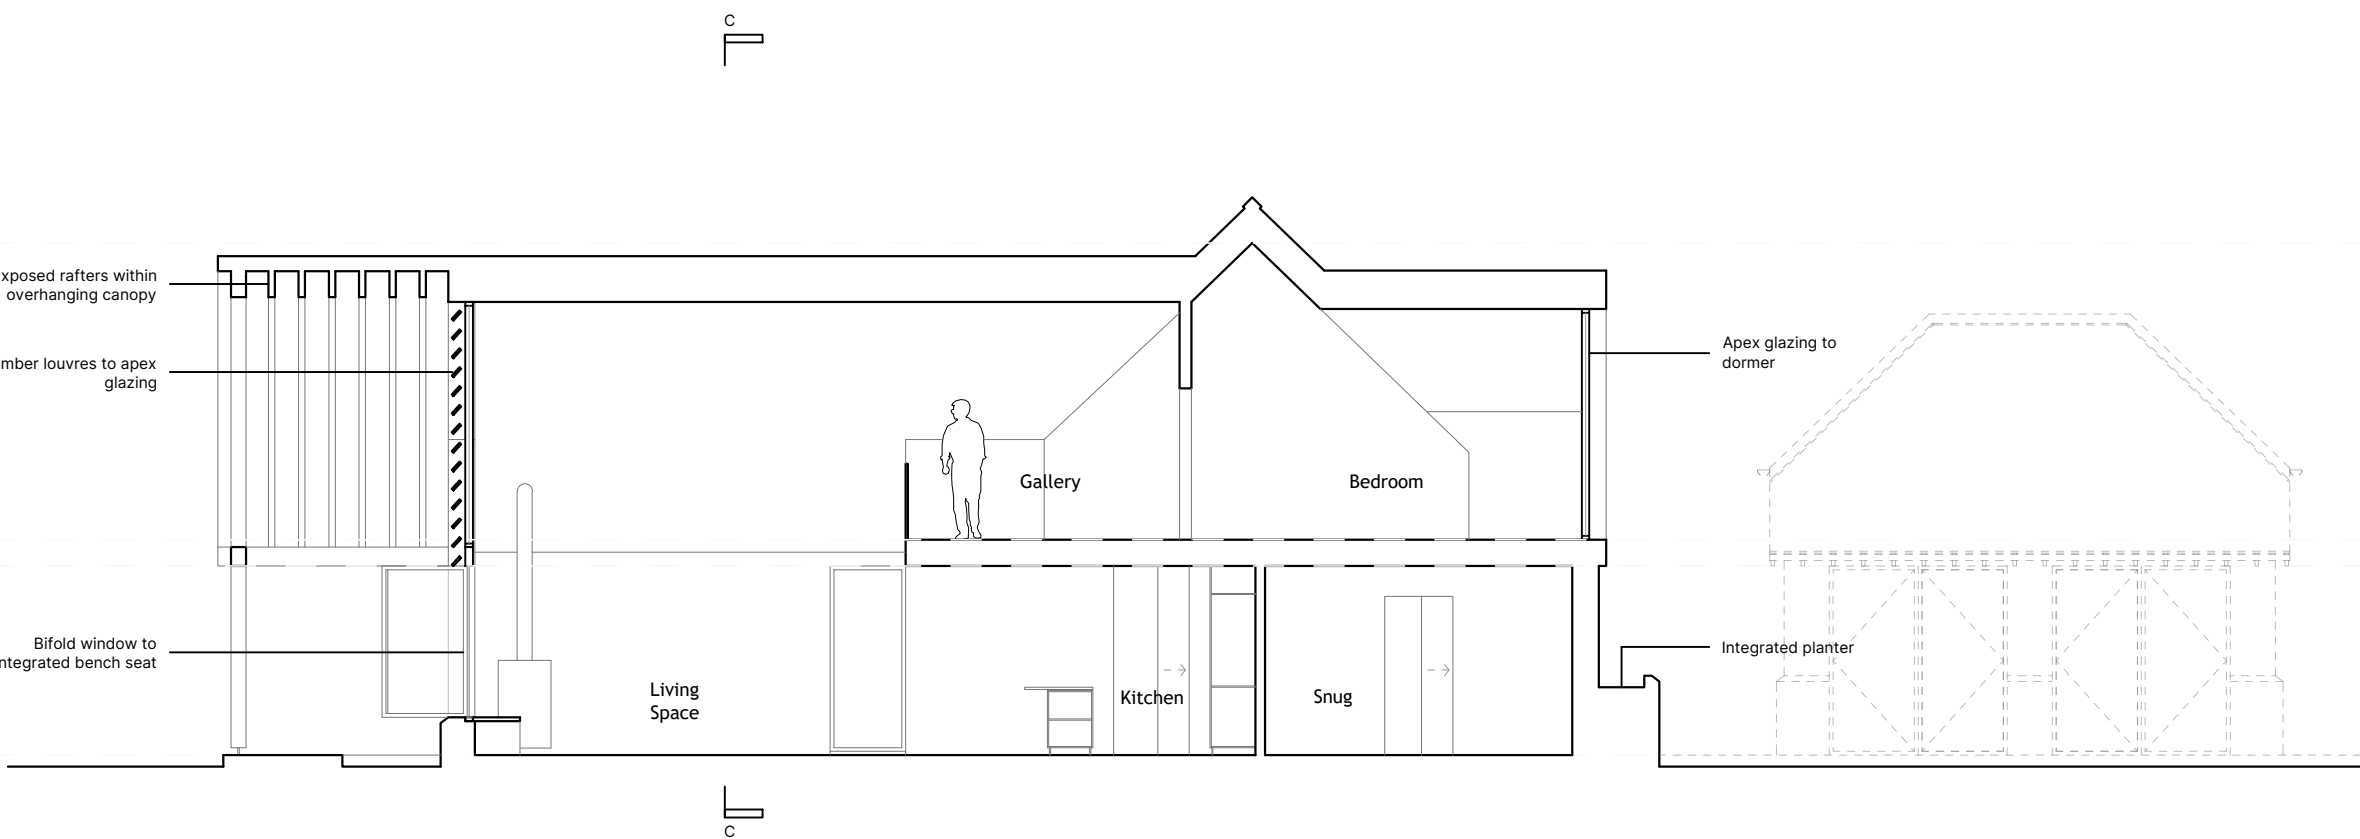


SECTION B-B
1:100



SITE KEY
1:500

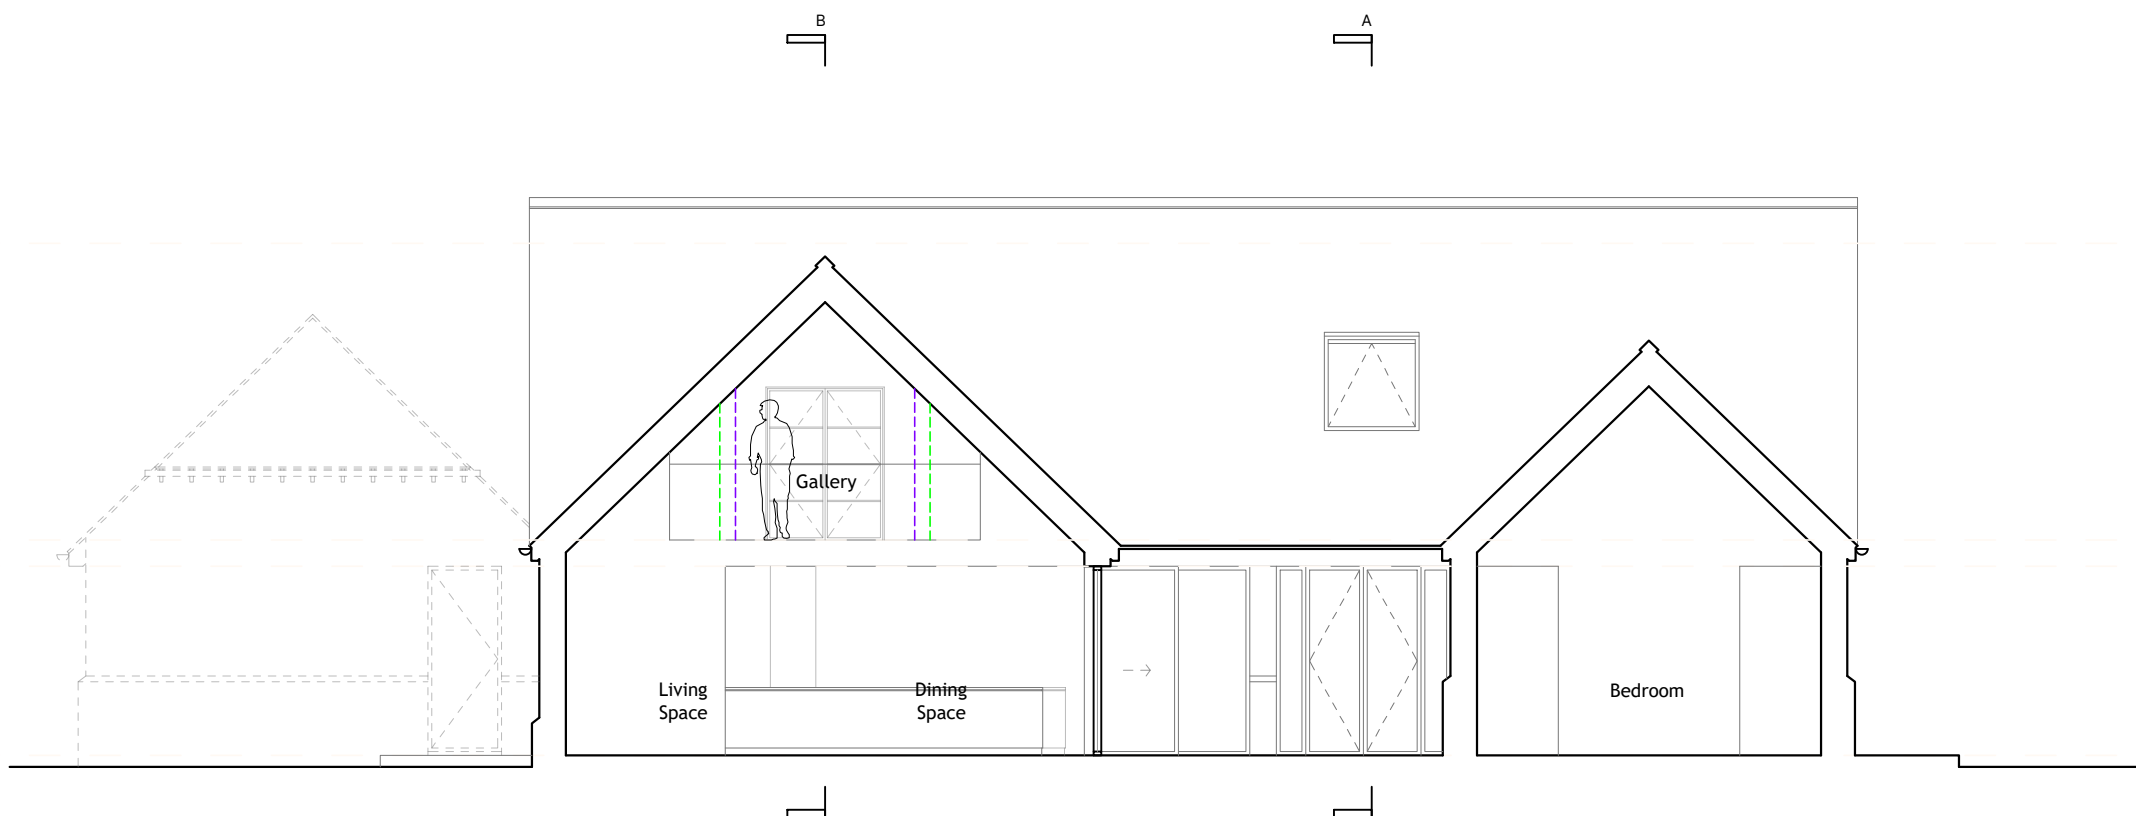

SECTION C-C
1:100

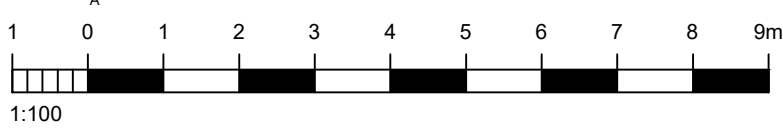

GENERAL NOTES

Dimensions to be checked on site before commencing work. Any discrepancies shall be reported to the architect immediately.

Do not scale from these drawings except for planning purposes. Use figured dimensions only.

ACCOMPANYING DOCUMENTATION

All details shown on Helyer Davies Architects drawings are to be read in conjunction with the project specification and other consultants drawings and details.

A	06.11.25	Planning Issue	DM
REV	DATE	AMENDMENT	DRAWN

H Helyer Davies Architects

www.hdarchitects.co.uk
mail@hdarchitects.co.uk
01243 370 715

Unit 1 The Old Flour Mill . Queen St
Emsworth . PO10 7BT

PROJECT

SUNNY CORNER, COPSE LANE, WALBERTON,
ARUNDEL, BN18 0QH

DRAWING	SCALE
PROPOSED ELEVATIONS & SECTIONS	As noted @A1
-	-

DATE	DRAWN
Nov-25	DM
DRAWING No.	REV
25021 - 102	A