



This drawing is copyright and may not be altered, traced, photographed copied nor used for any purpose other than that for which it is issued, without the written permission of Messrs, Stride & Son.

All dimensions are to be checked on site before commencement of works. All details of dimensions relating to sub-contractors or suppliers work must be checked and agreed between the general contractor and the sub-contractor or suppliers.


All foundation details to be finalised on excavation of foundation trenches in accordance with C.P. 2004 and B.S. 8110. Depths and type to be agreed with Building Inspectors, bearing in mind the soil strata and site conditions.

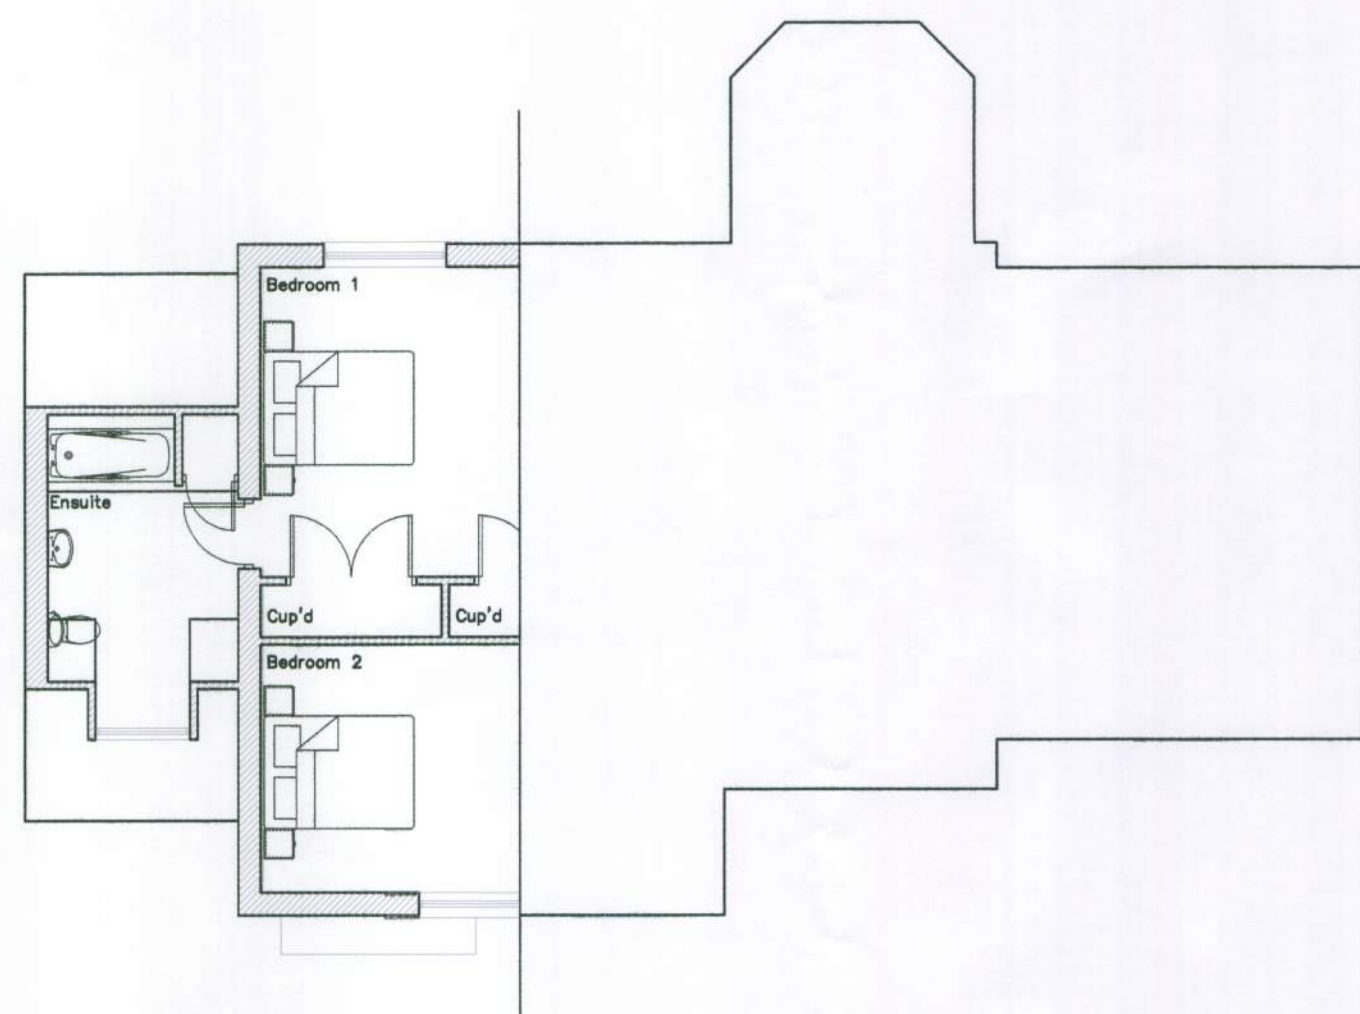


Existing First Floor Plan @ 1:100

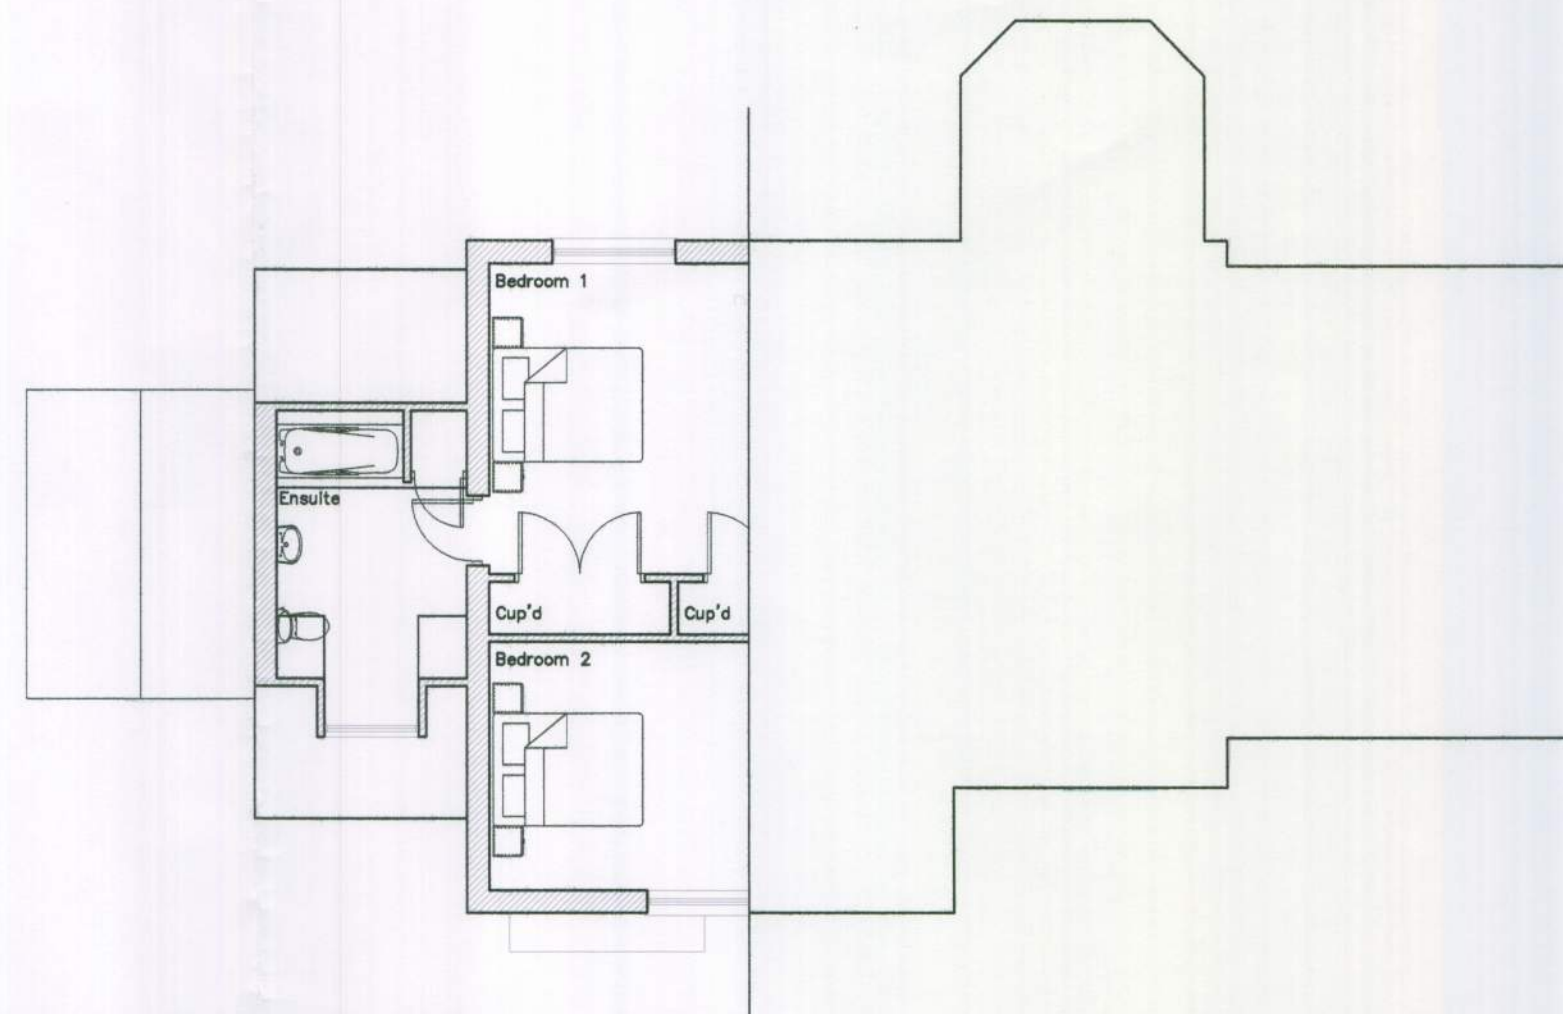

Proposed First Floor Plan @ 1:100

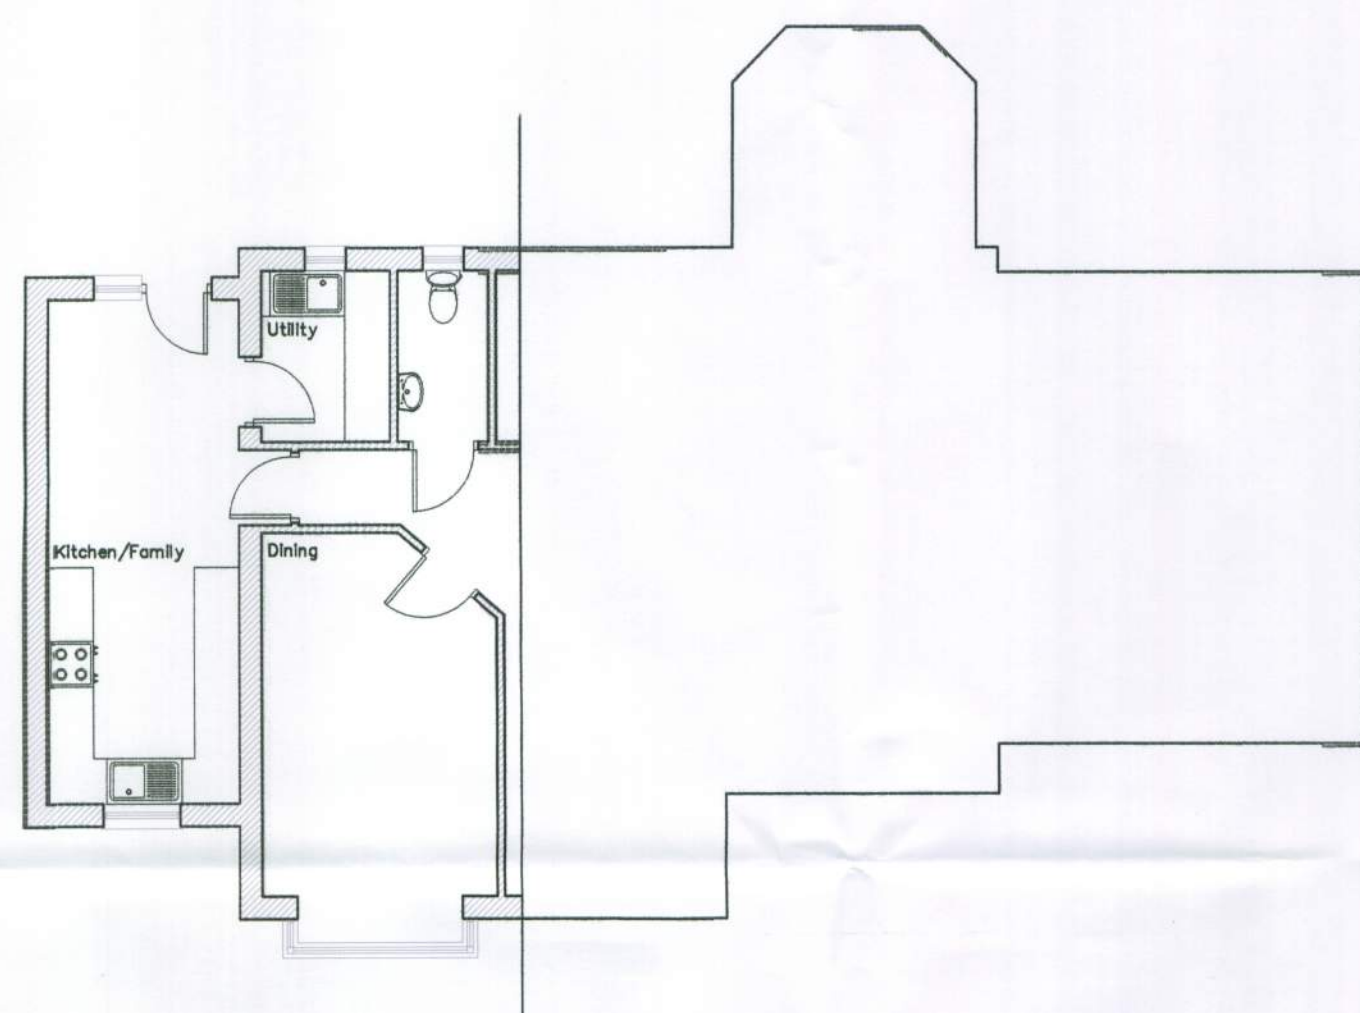


Existing Ground Floor Plan @ 1:100

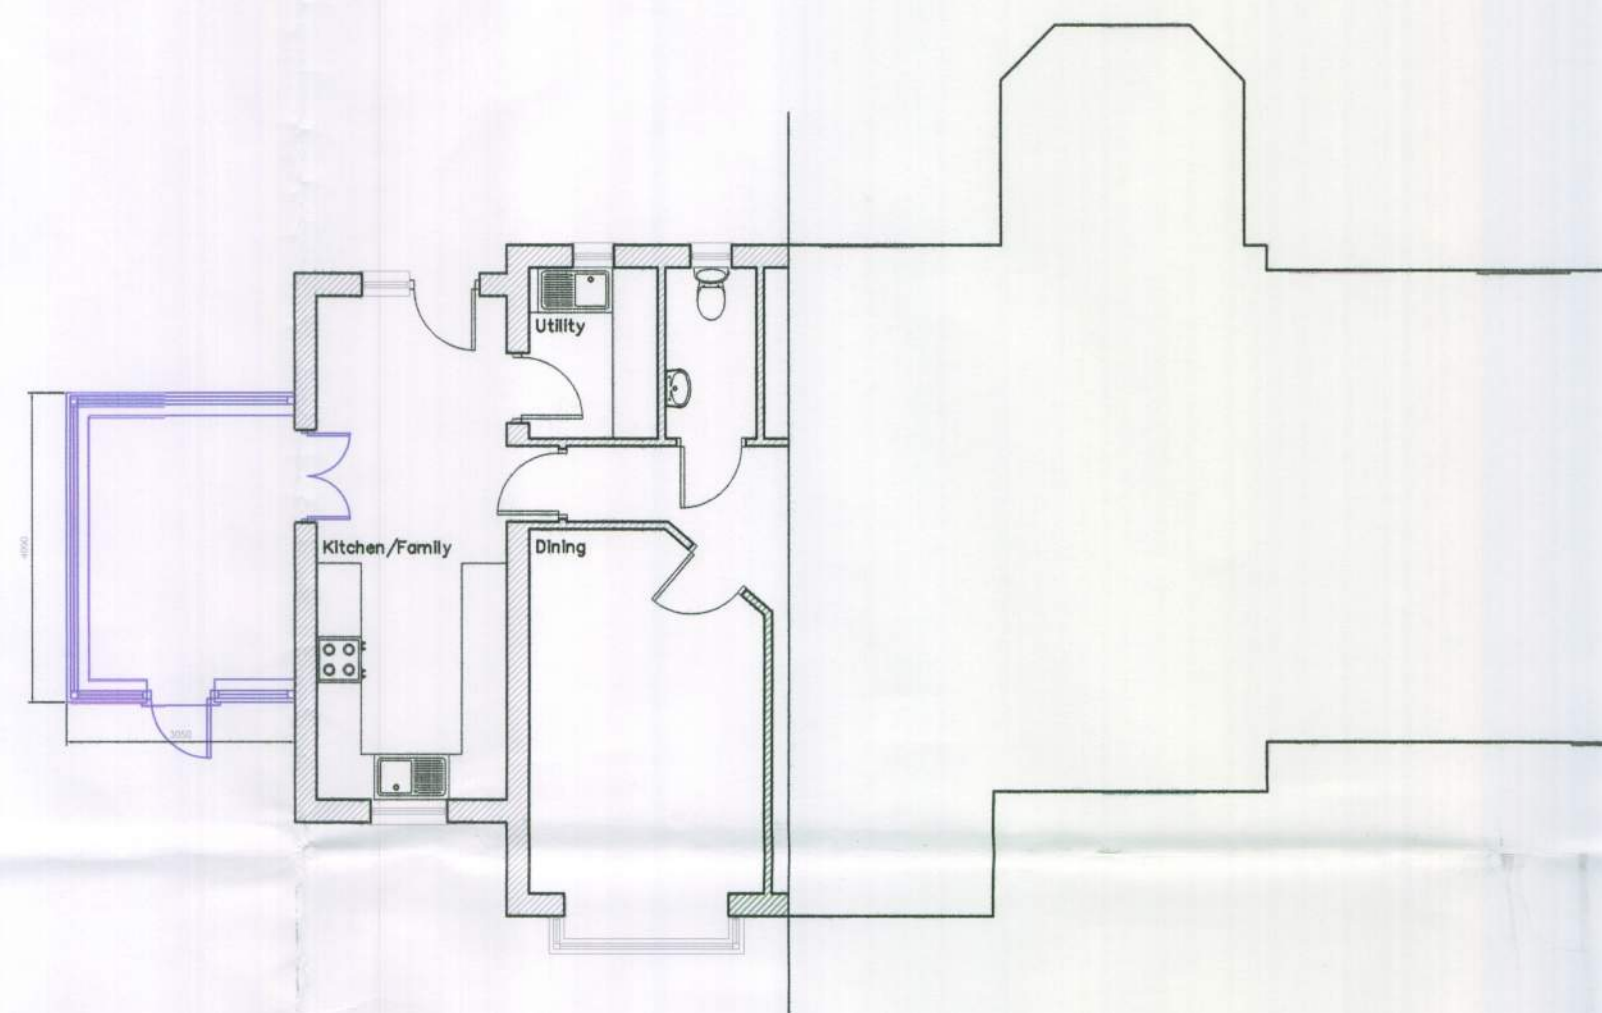

Proposed Ground Floor Plan @ 1:100



Existing North West Elevation @ 1:100

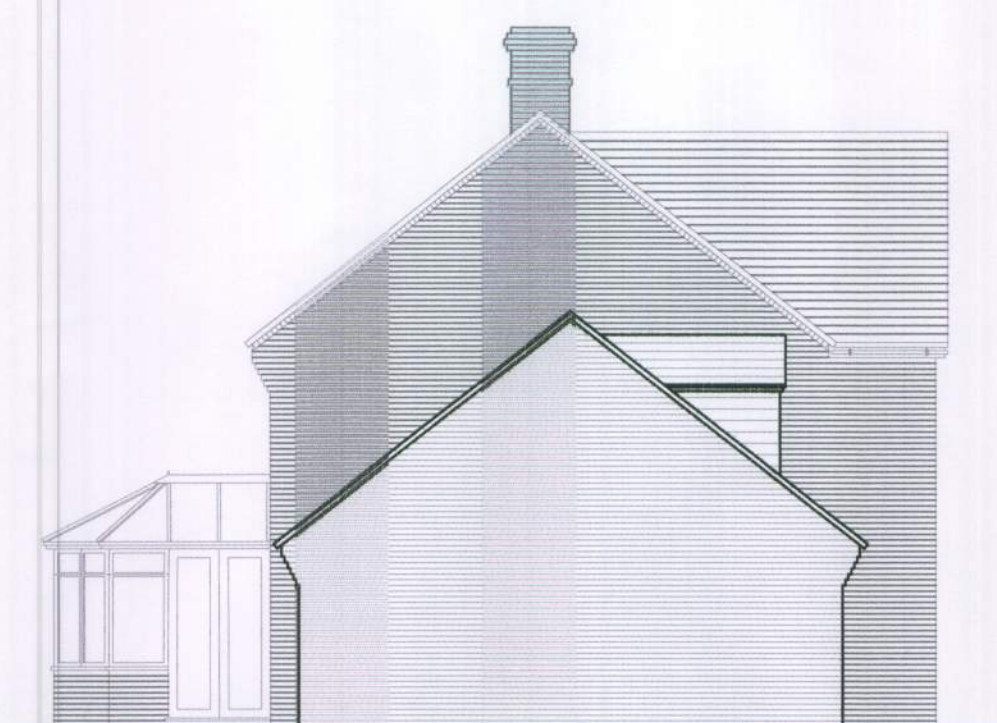

Existing North East Elevation @ 1:100



Existing South East Elevation @ 1:100




Proposed North West Elevation @ 1:100



Proposed North East Elevation @ 1:100



Proposed South East Elevation @ 1:100

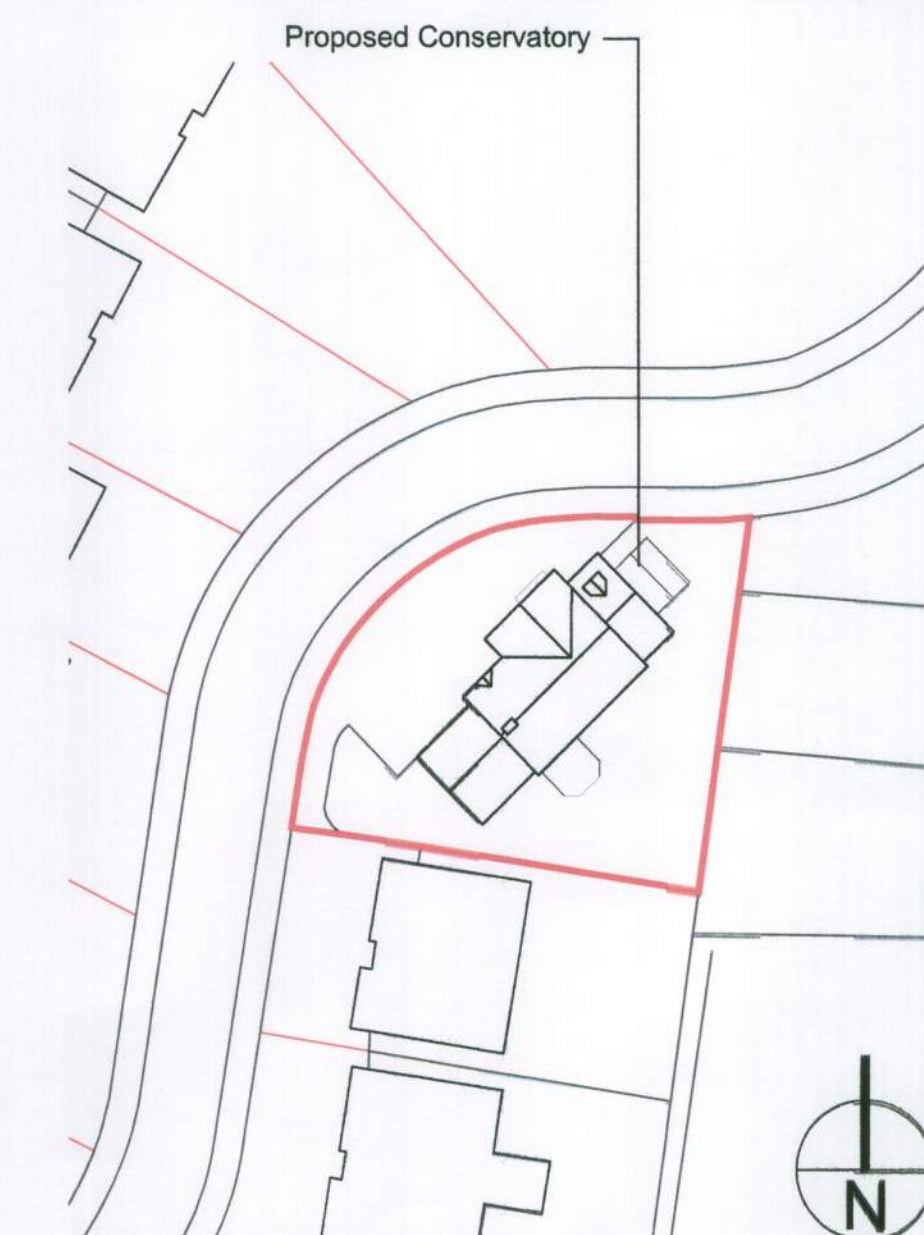

Proposed Site Location Plan @ 1:500
© Crown Copyright 2010. All rights reserved. Licence number 100020449



Proposed Site Location Plan @ 1:1250
© Crown Copyright 2010. All rights reserved. Licence number 100020449

18 Hunters Mews
Fontwell

DRG. No.	5310
SCALE	
DATE	November 2010
DRAWN	
CHECKED	

STRIDE & SON

SURVEYORS, VALUERS, LAND & ESTATE AGENTS
SOUTHDOWN HOUSE
St. JOHN'S STREET
CHICHESTER
SUSSEX
PO19 1XQ
TEL:(01243) 813766
FAX:(01243) 786713