
 


Chilterns Site Plan

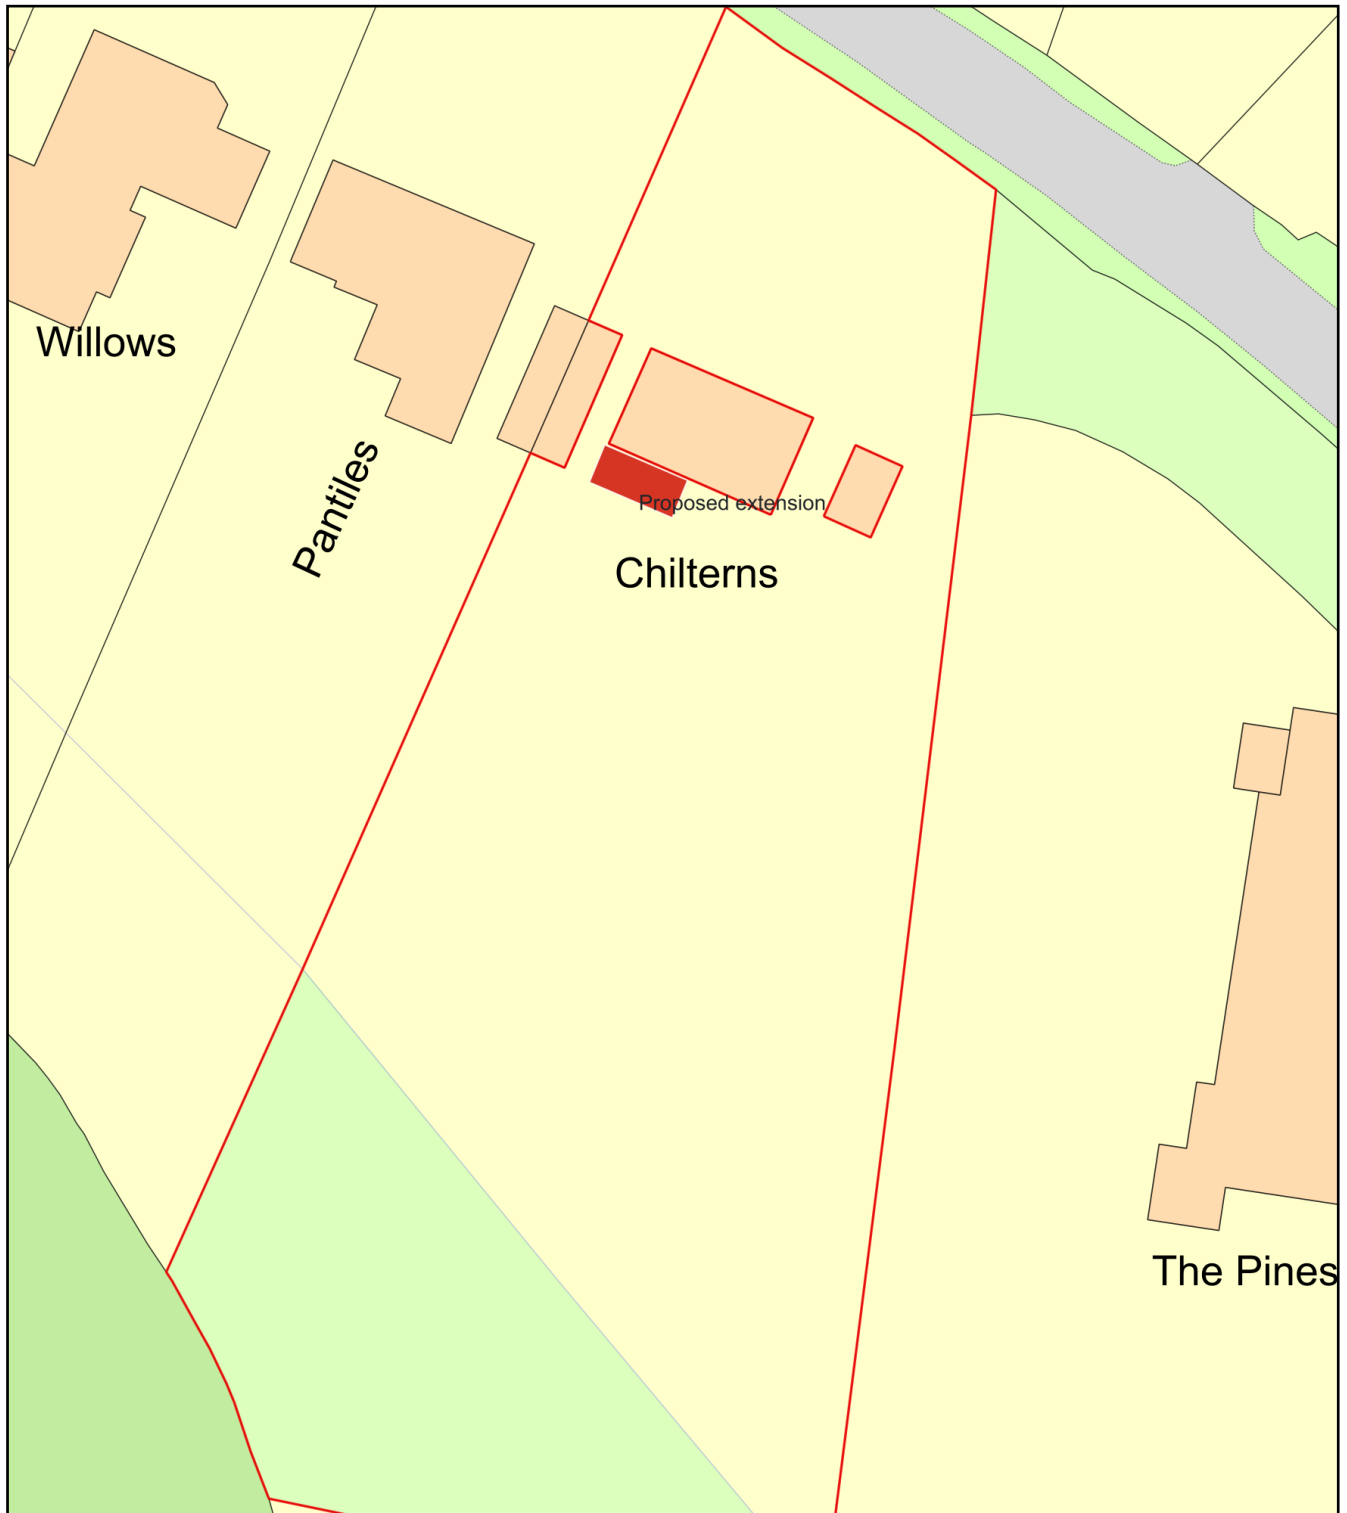

Plan Produced for: Sarah Burr

Date Produced: 31 Oct 2021

Plan Reference Number: TQRQM21304185830724

Scale: 1:500 @ A4