


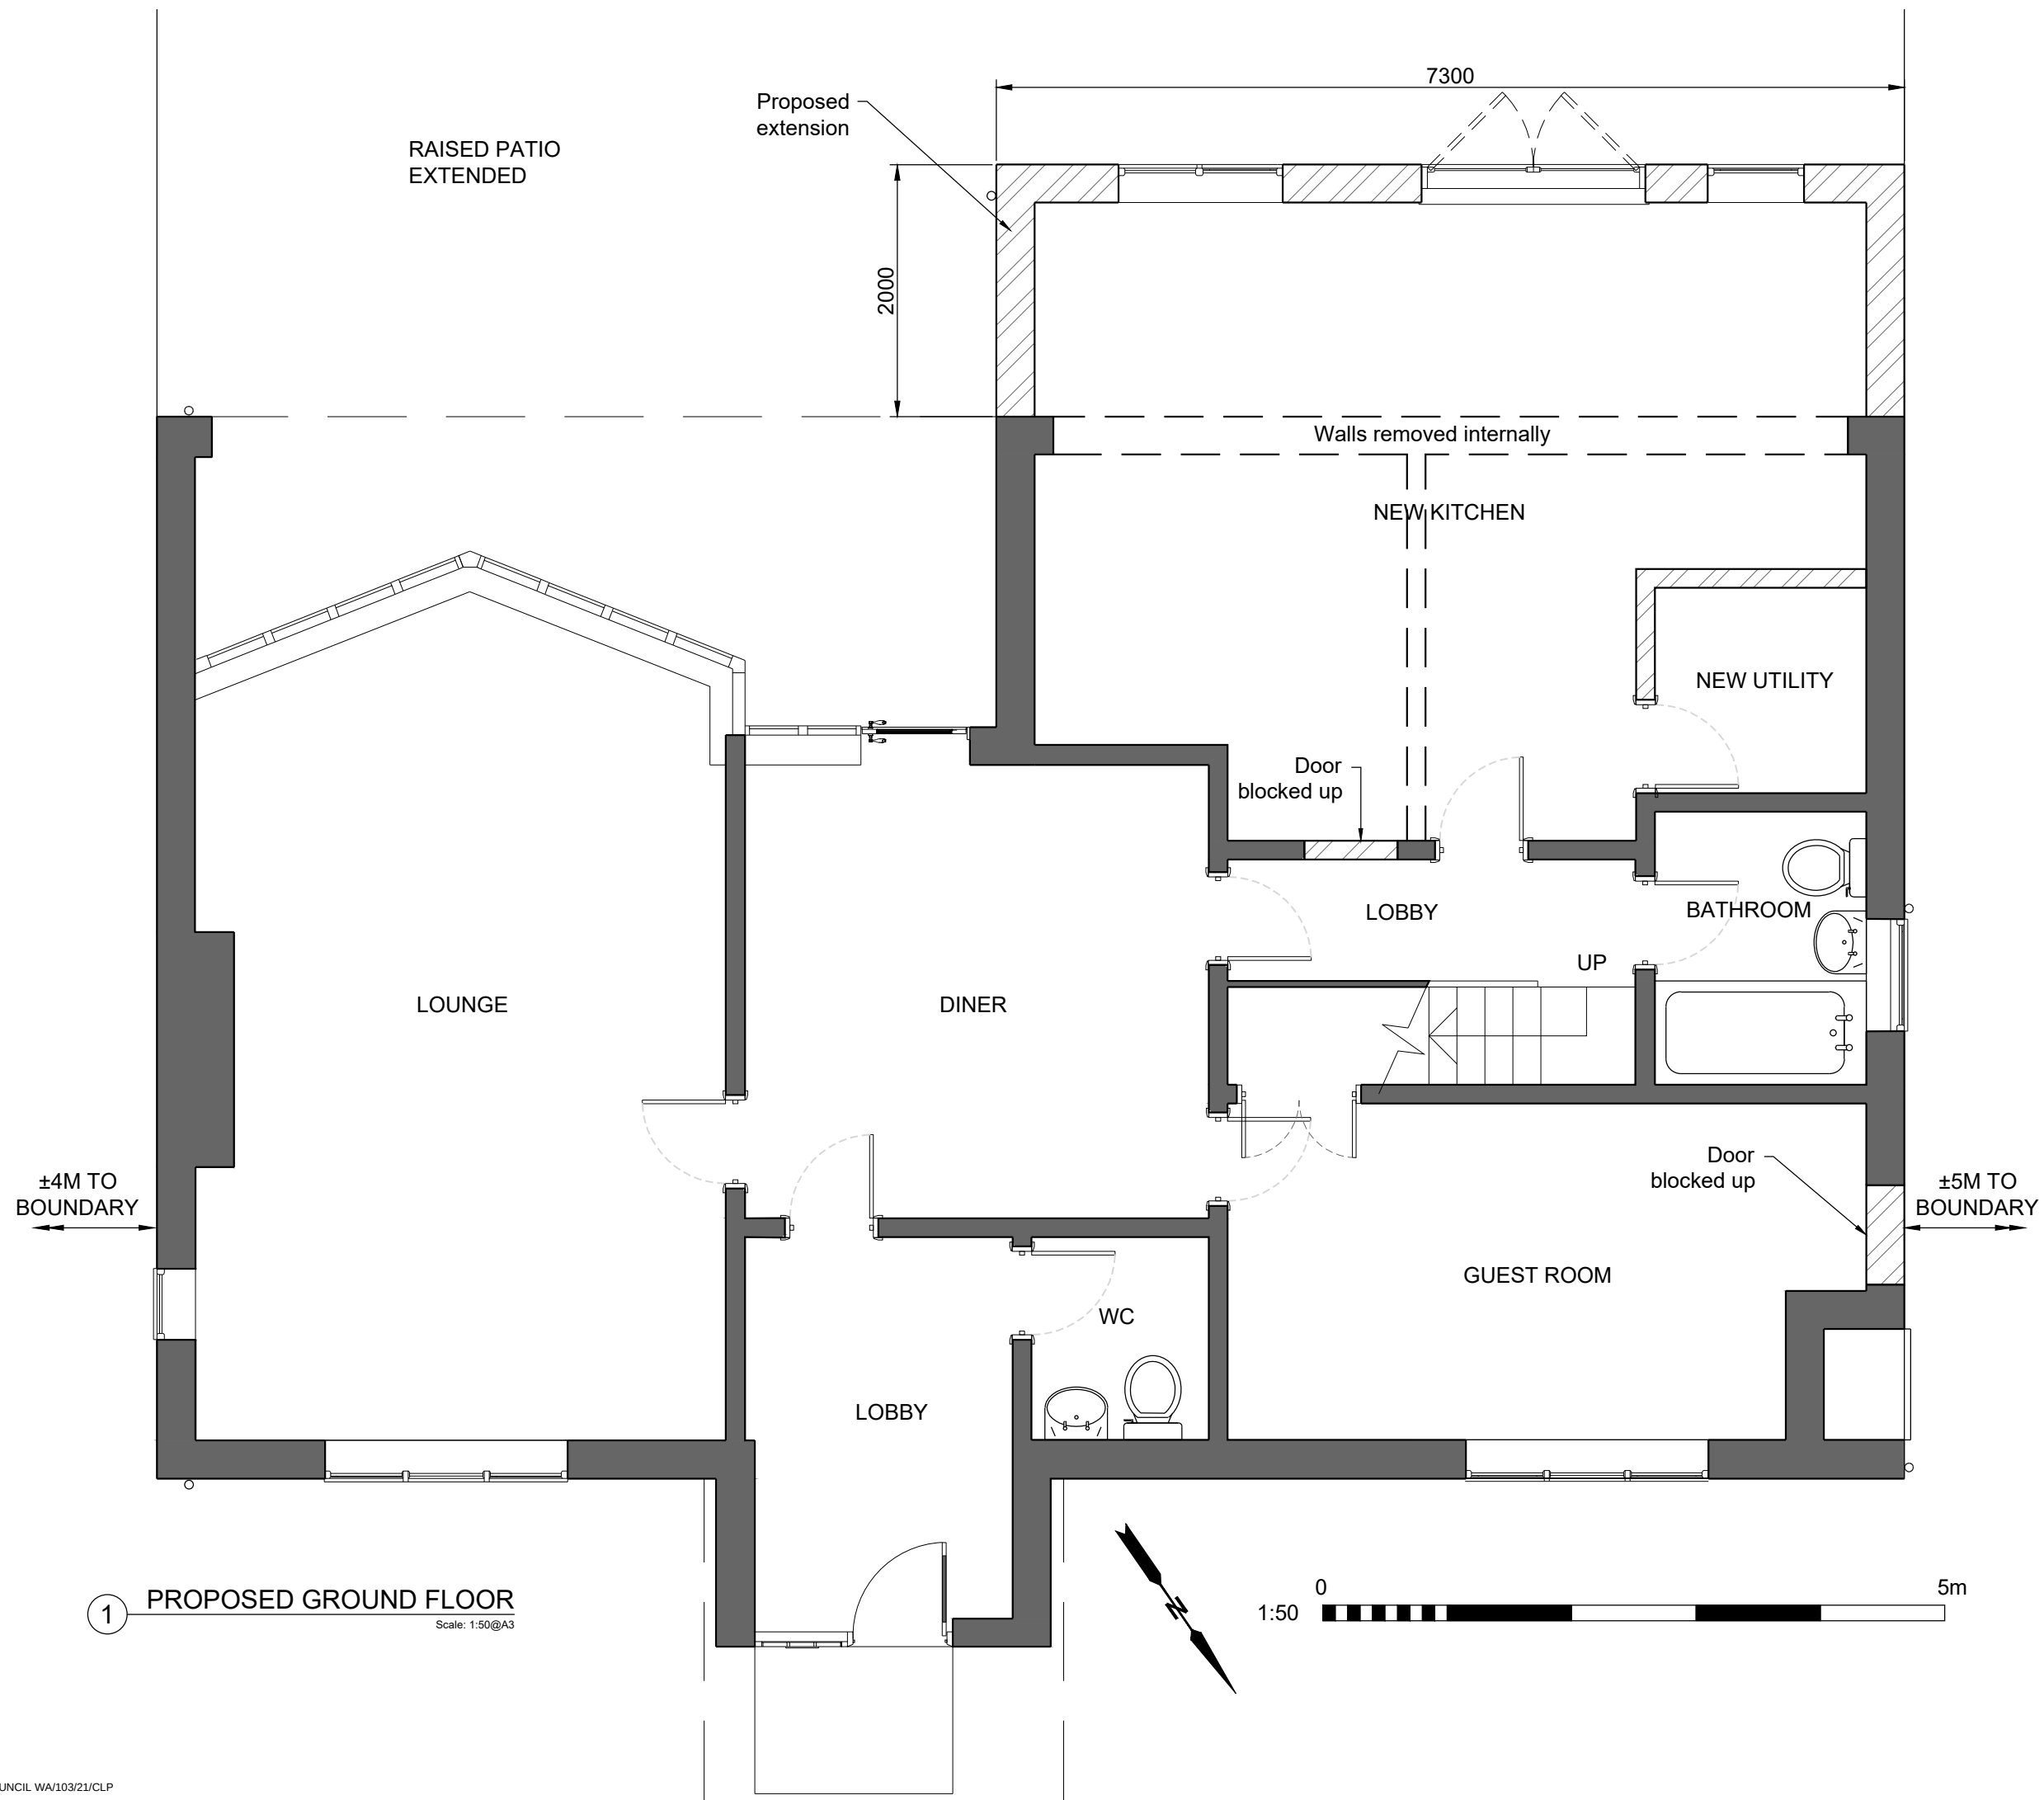

KEY:

 EXISTING

 PROPOSED

[illegible]

NOTICE

This document and its contents are the copyright of the designer. Any onward reproduction in whole or in part should be confirmed with the originator to ensure that it is the latest issue and contains up to date information. All information contained in the drawing is confidential to the originally contracted parties to the project. Do not scale. Check all dimensions on site and refer to the original survey documentation at all times. If in doubt contact the designer.

Mr R and Mrs S Burr
34 School Hill
Slindon
West Sussex BN18 0RS

PROJECT:

'CHILTERNS'
WEST WALBERTON LANE
WEST SUSSEX BN18 0QS

ISSUE: **PDC**

CONTENT:

PROPOSED NEW
EXTENSION

PROPOSED
GROUND FLOOR PLAN

DRAWING NO. 022				REV NO. -
PROJECT NO. 21091	DATE: 21/10/21	SCALE: 1:50@A3	DRAWN BY: BB	CHECKED BY: -