


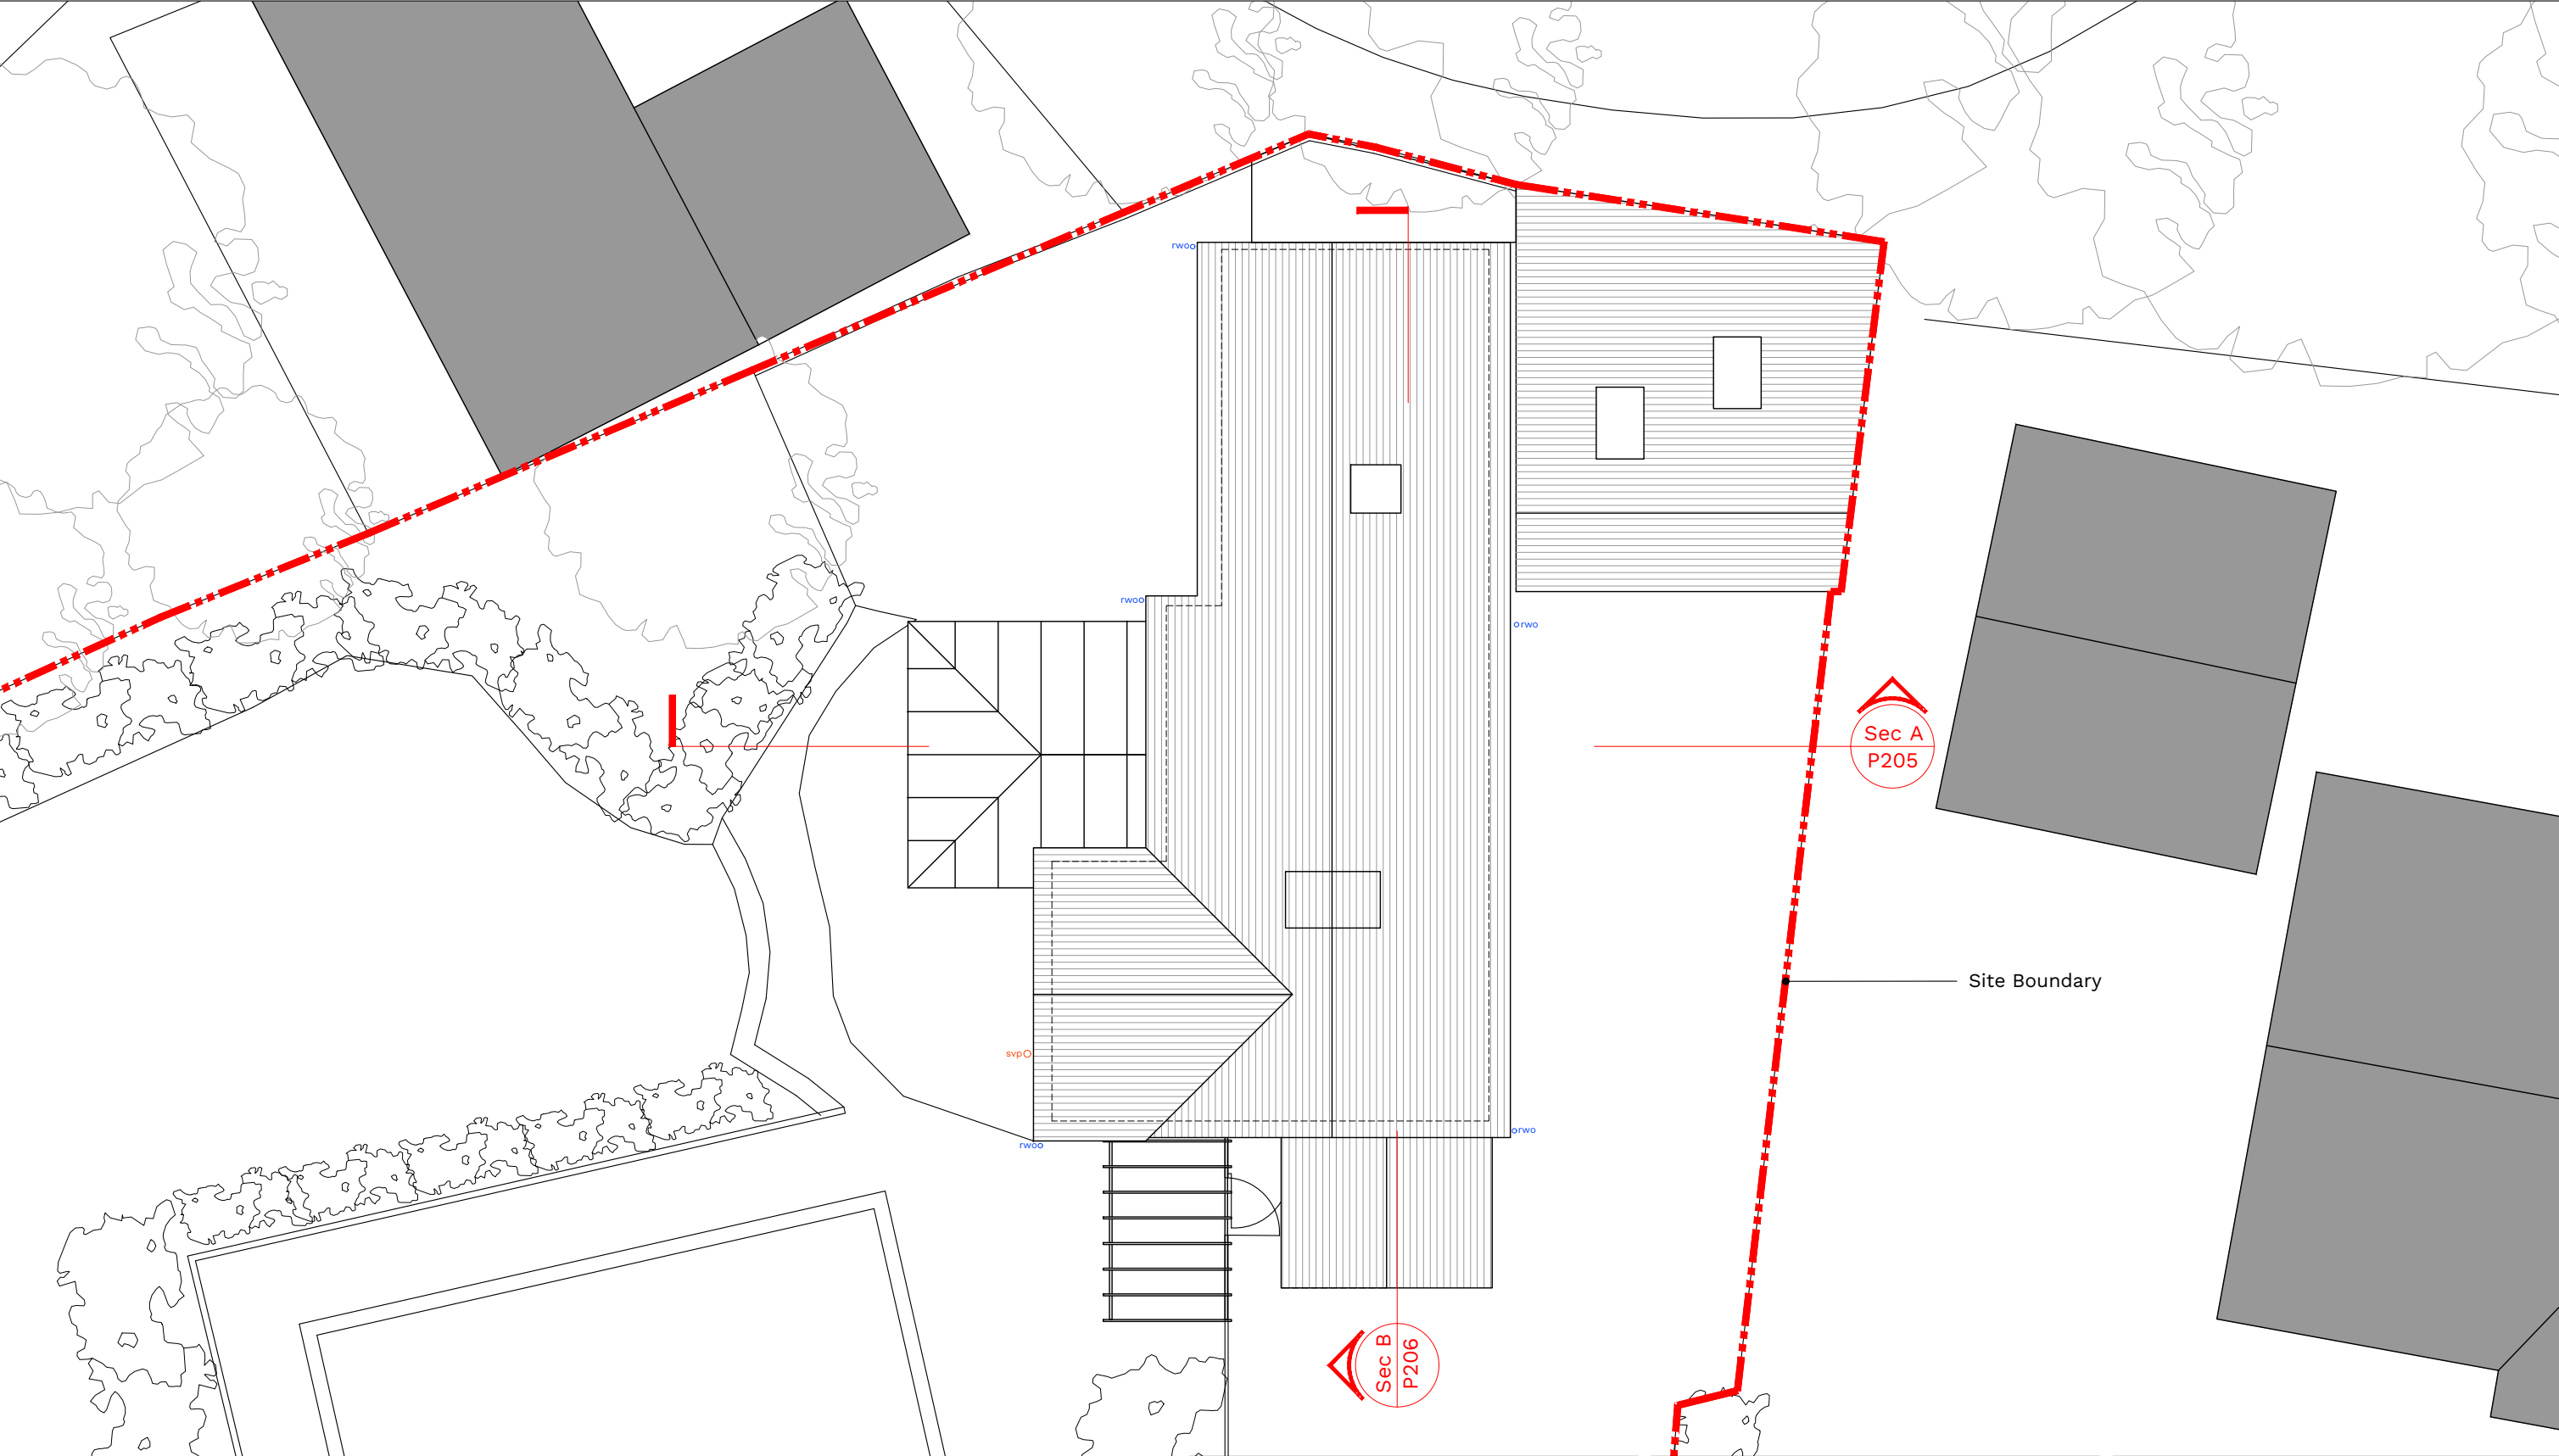

existing walls

Rev	Date	Description

0

1

2

3

4

5m

Notes:

Print drawing at 100% when printing to A3 paper - do not print to fit.
Do not scale from this drawing.
All discrepancies must be reported to the Architect immediately.
All subcontractors must check dimensions on site before the production of shop drawings for the approval of the Architect.
All dimensions in millimetres.

Drawing Details

Existing Roof Plan

PLANNING ISSUE

Drawing No. C0215-P103	Date October 2021
Scale ISSUED 1:100 @ A3	Revision -

Project Details

Woodend Cottage

Copse Lane, Walberton
BN18 0QH

50.8 ARCHITECTURE
+ INTERIORS

info@fiftypointeight.co.uk 07775786502