


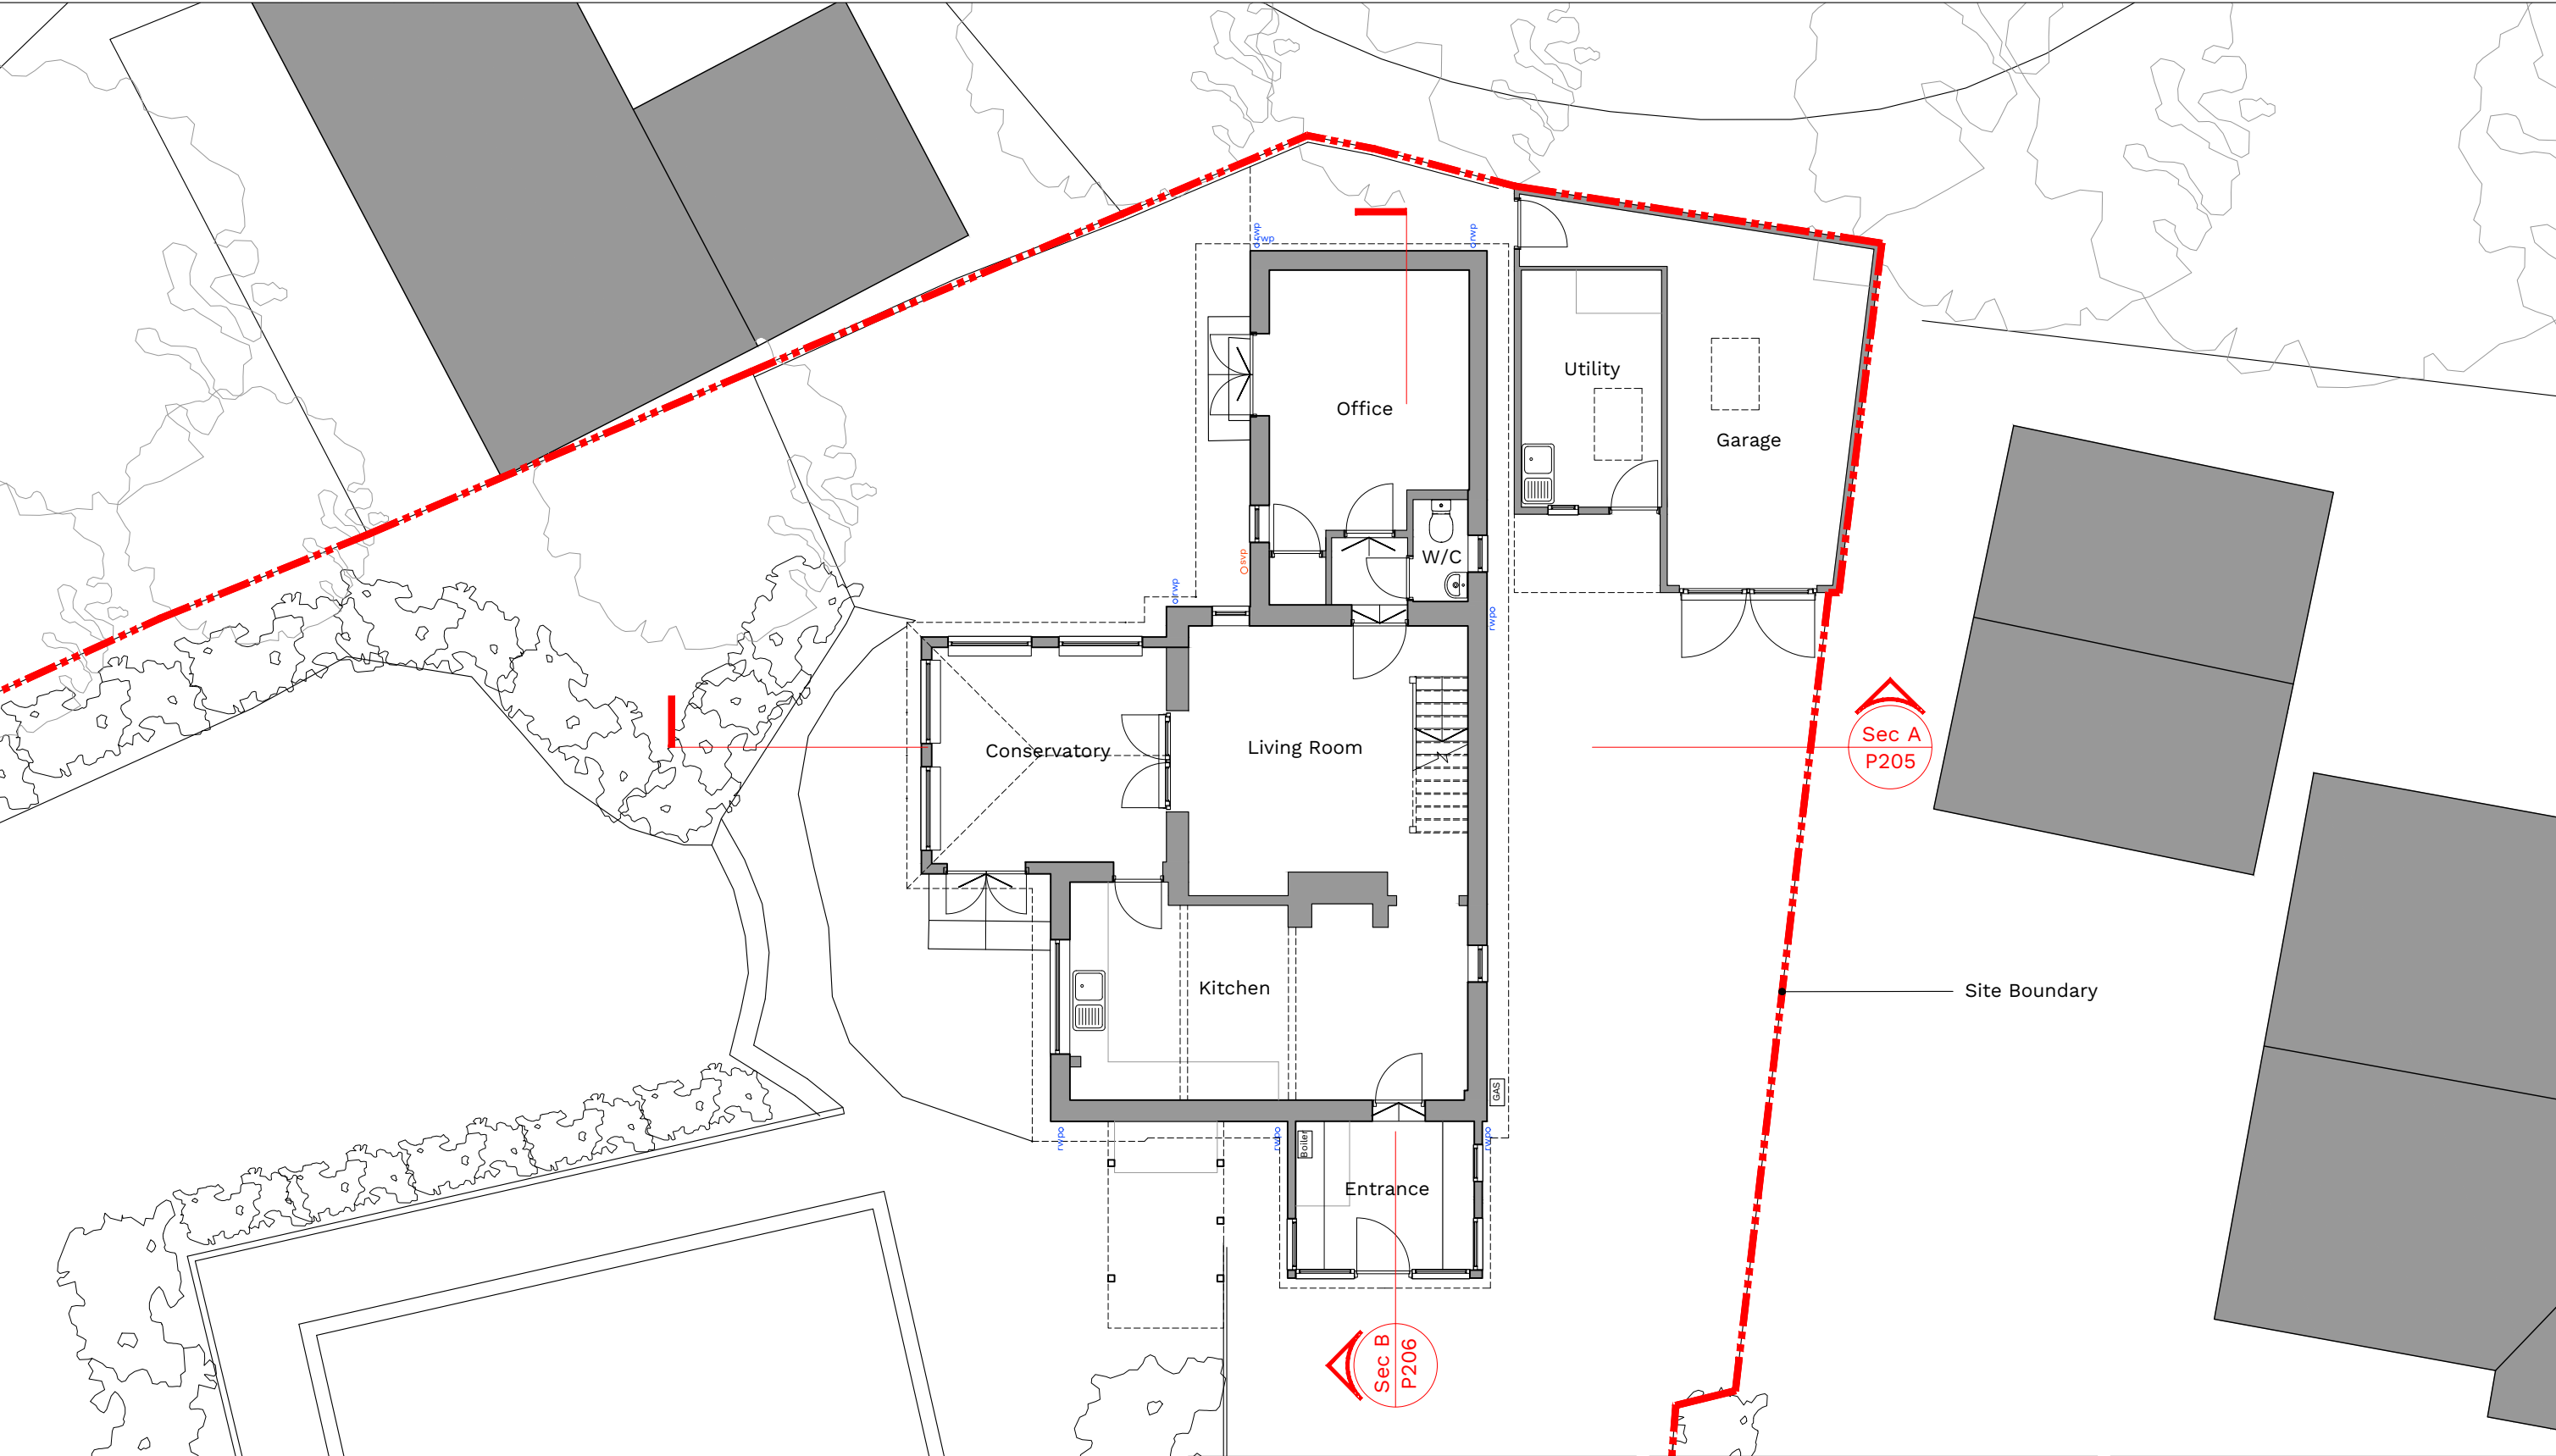

existing walls

Rev	Date	Description
0	1	2
3	4	5m

Notes:

Print drawing at 100% when printing to A3 paper - do not print to fit.
Do not scale from this drawing.
All discrepancies must be reported to the Architect immediately.
All subcontractors must check dimensions on site before the production of shop drawings for the approval of the Architect.
All dimensions in millimetres.

Drawing Details	
Existing Ground Floor Plan PLANNING ISSUE	
Drawing No. C0215-P101	Date October 2021
Scale ISSUED 1:100 @ A3	Revision -

Project Details	
Woodend Cottage Cope Lane, Walberton BN18 0QH	
50.8 ARCHITECTURE + INTERIORS	
info@fiftypointeight.co.uk	07775786502