


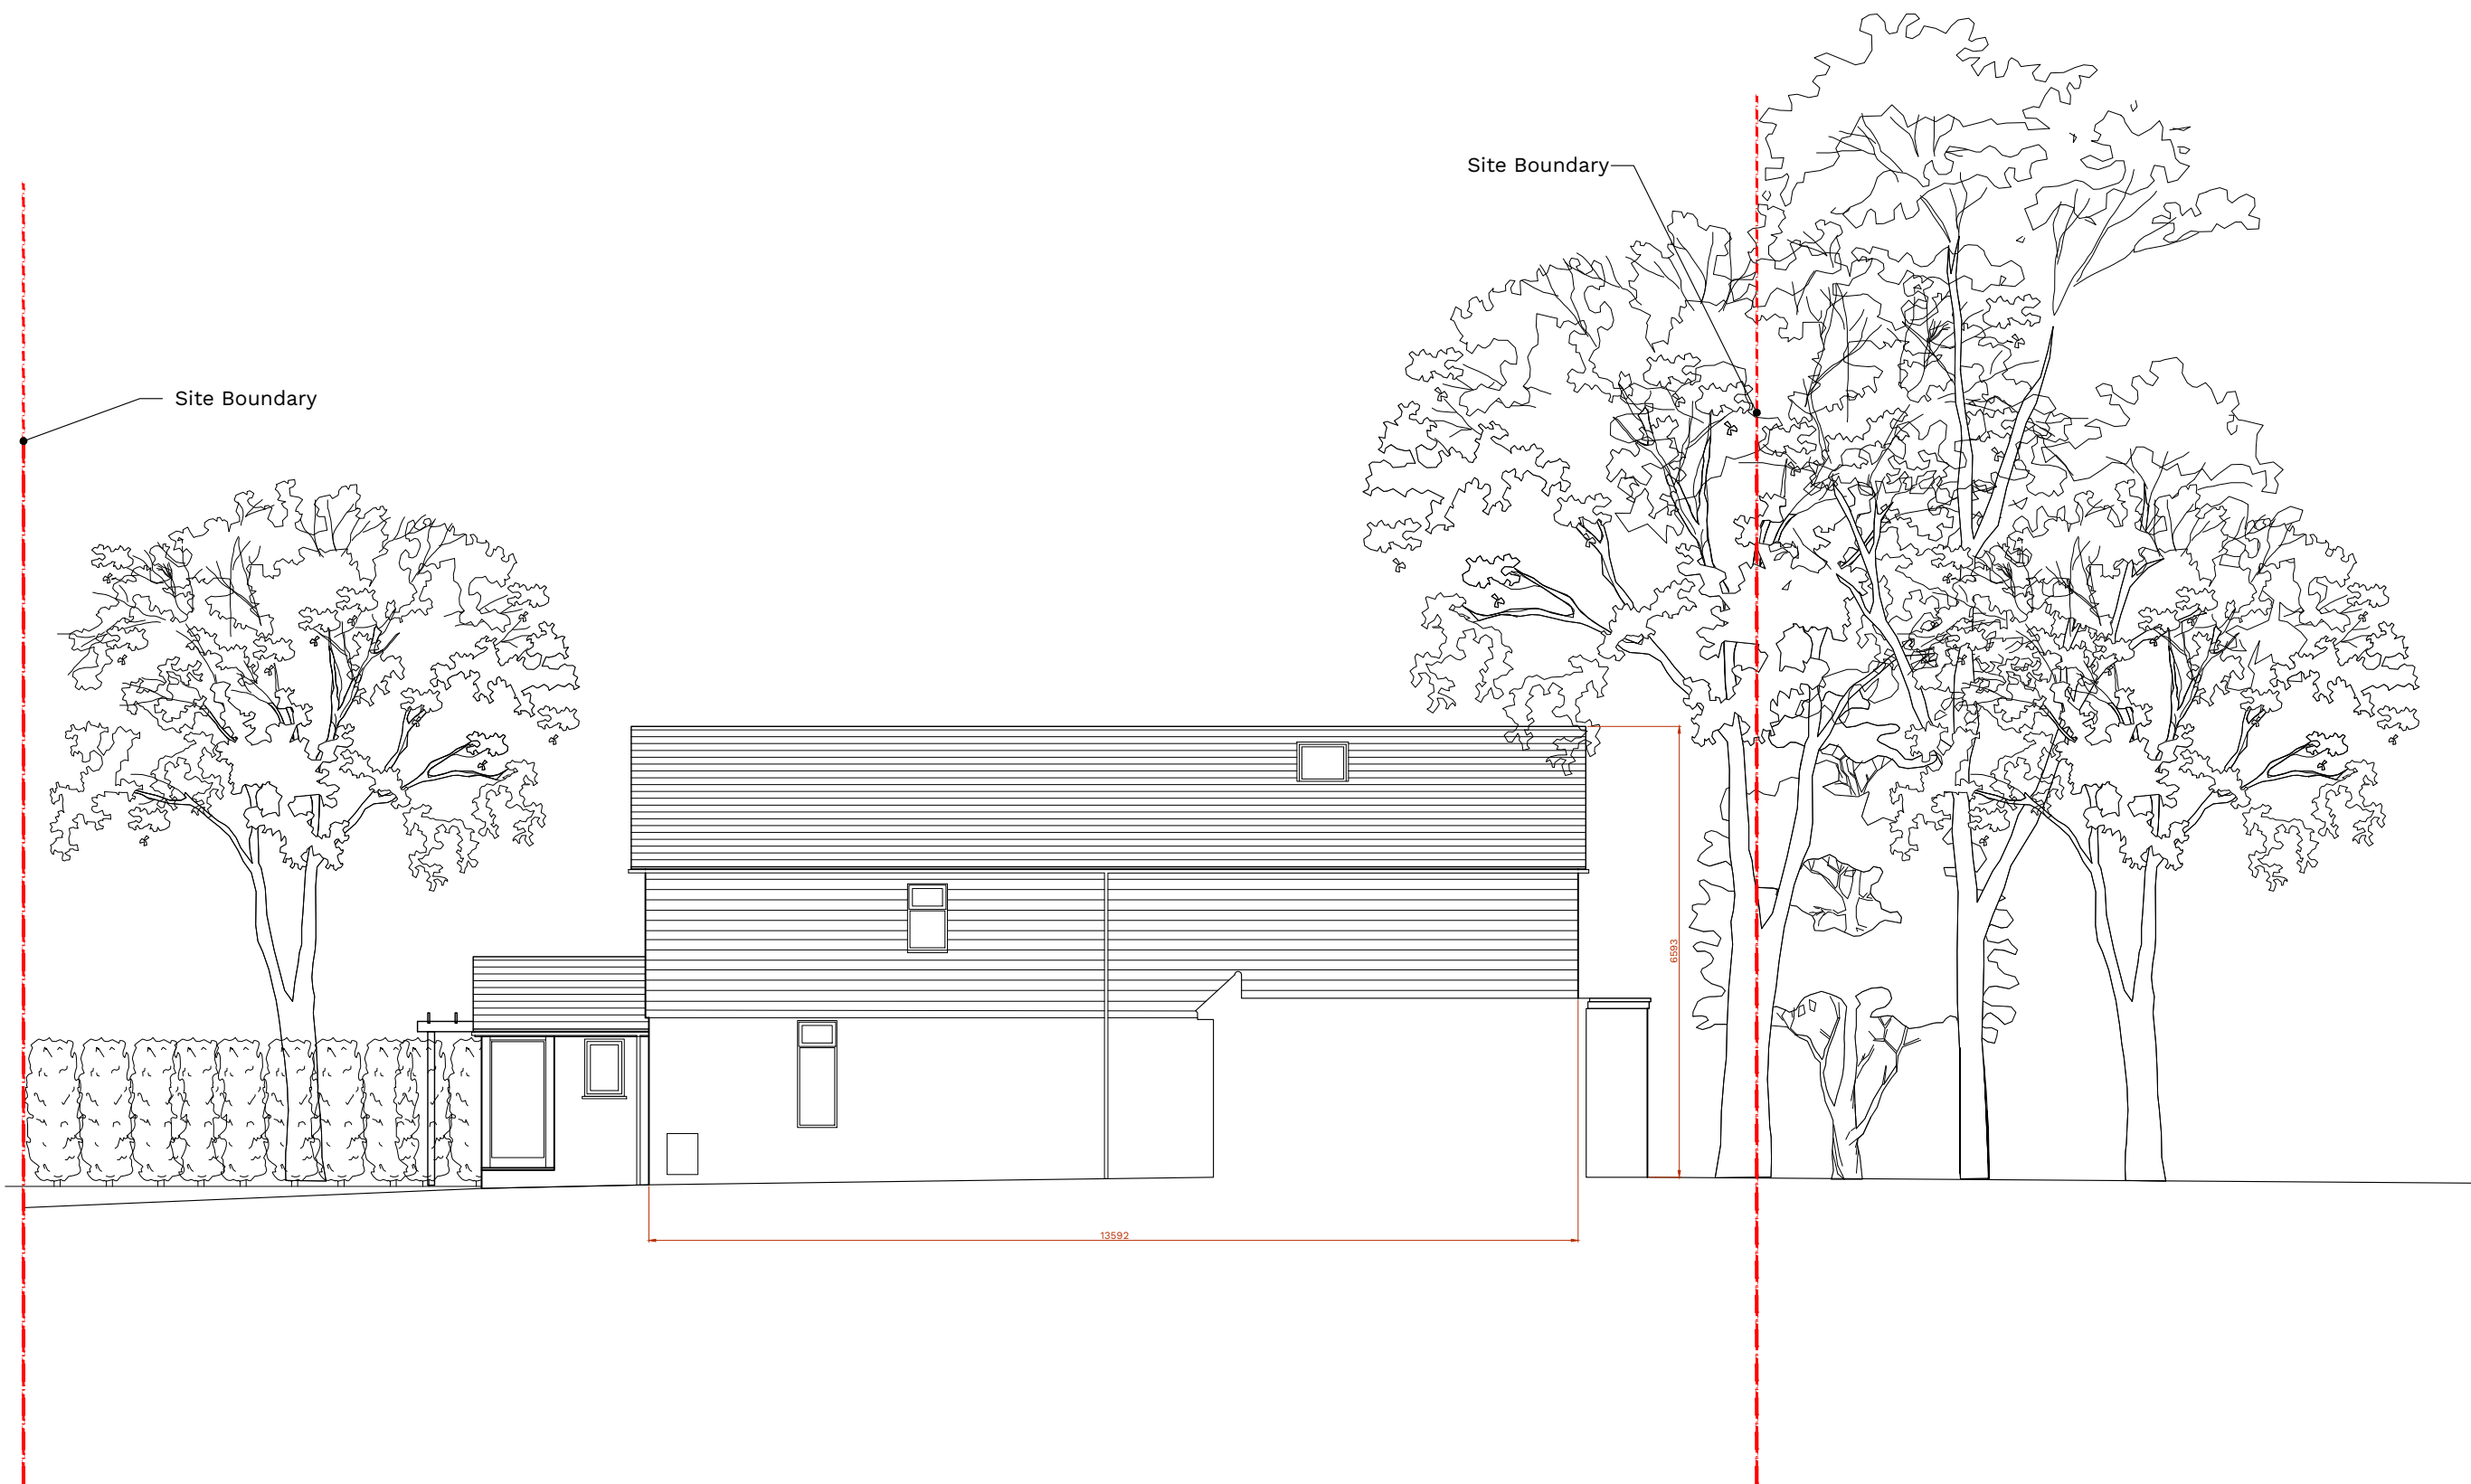

| Rev   | Date | Description |
|---|------|-------------|
| <div><div><div><div></div><div></div><div></div><div></div><div></div></div><div>0</div></div><div><div></div><div></div><div></div><div></div><div></div></div><div>1</div><div><div></div><div></div><div></div><div></div><div></div></div><div>2</div><div><div></div><div></div><div></div><div></div><div></div></div><div>3</div><div><div></div><div></div><div></div><div></div><div></div></div><div>4</div><div><div></div><div></div><div></div><div></div><div></div></div><div>5m</div></div> |      |             |

Notes:

Print drawing at 100% when printing to A3 paper - do not print to fit.  
Do not scale from this drawing.  
All discrepancies must be reported to the Architect immediately.  
All subcontractors must check dimensions on site before the production of shop drawings for the approval of the Architect.  
All dimensions in millimetres.

|                                                                              |                                 |
|------------------------------------------------------------------------------|---------------------------------|
| <p>Drawing Details</p> <p>Existing North Elevation</p> <p>PLANNING ISSUE</p> |                                 |
| <p>Drawing No.</p> <p>C0215-P201</p>                                         | <p>Date</p> <p>October 2021</p> |
| <p>Scale</p> <p>ISSUED 1:100 @ A3</p>                                        | <p>Revision</p> <p>-</p>        |

Project Details

Woodend Cottage  
Copse Lane, Walberton  
BN18 0QH

---

50.<sup>8</sup> ARCHITECTURE  
+ INTERIORS

---

info@fiftypointeight.co.uk 07775786502