




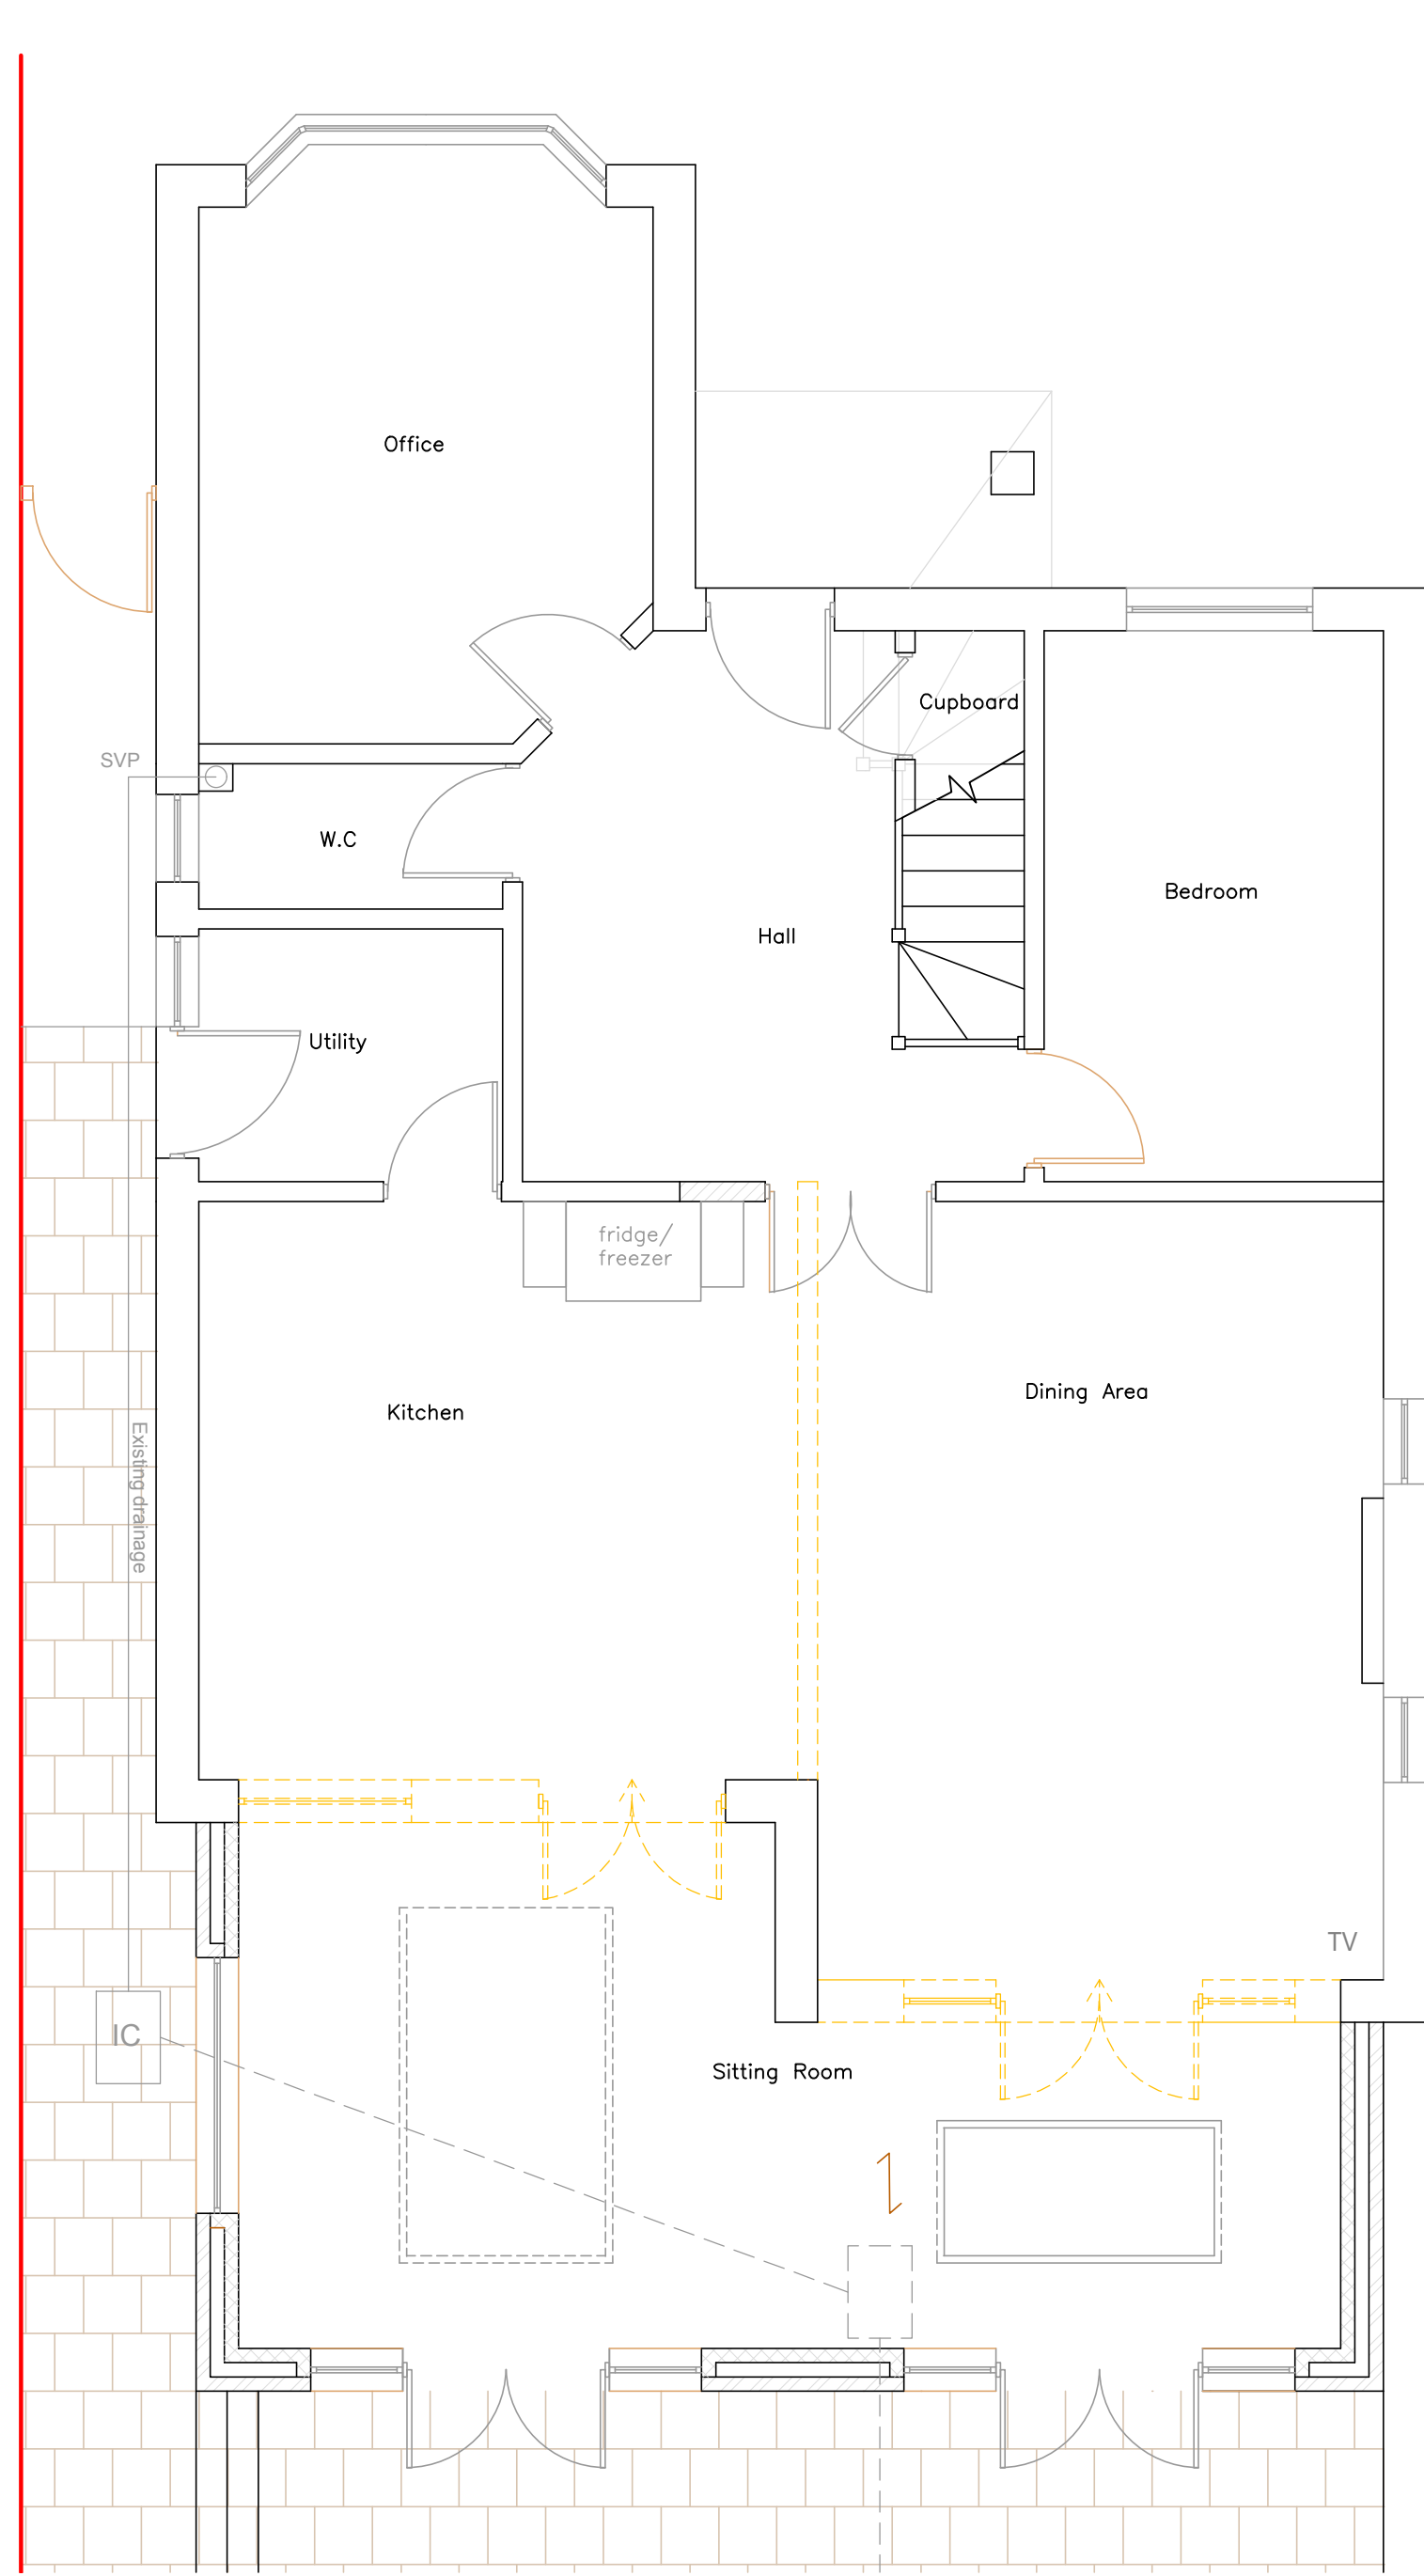


Ground Floor

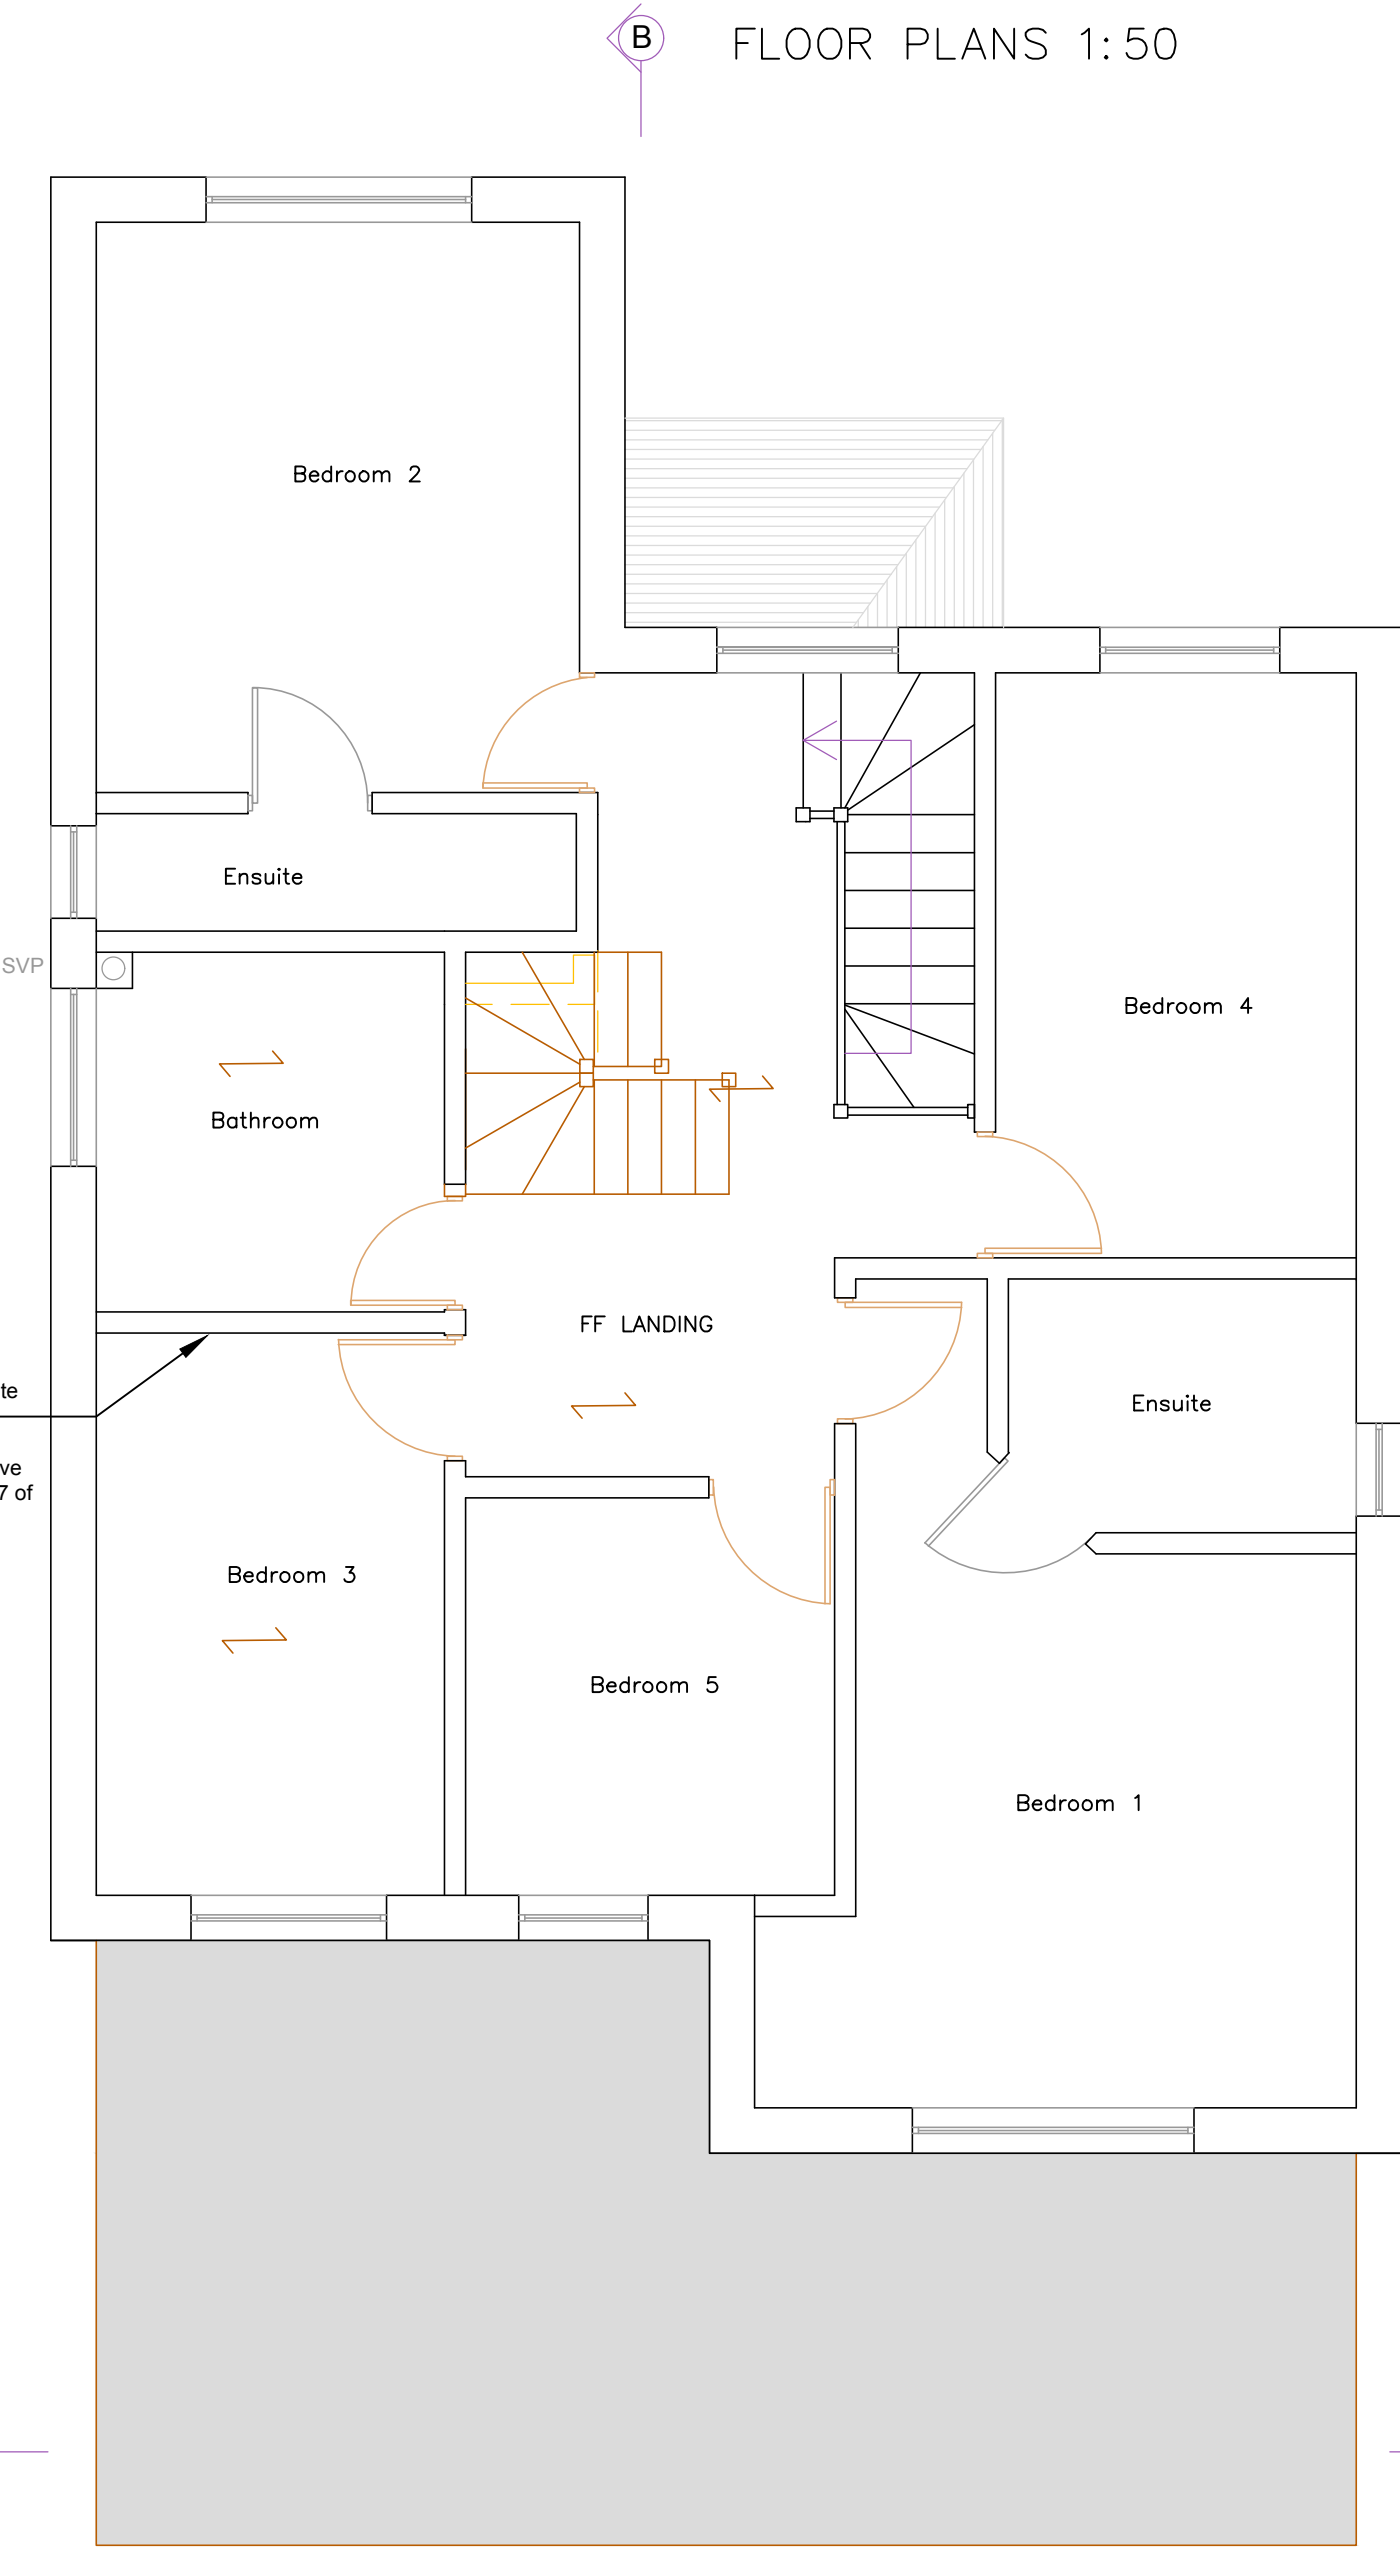

First Floor

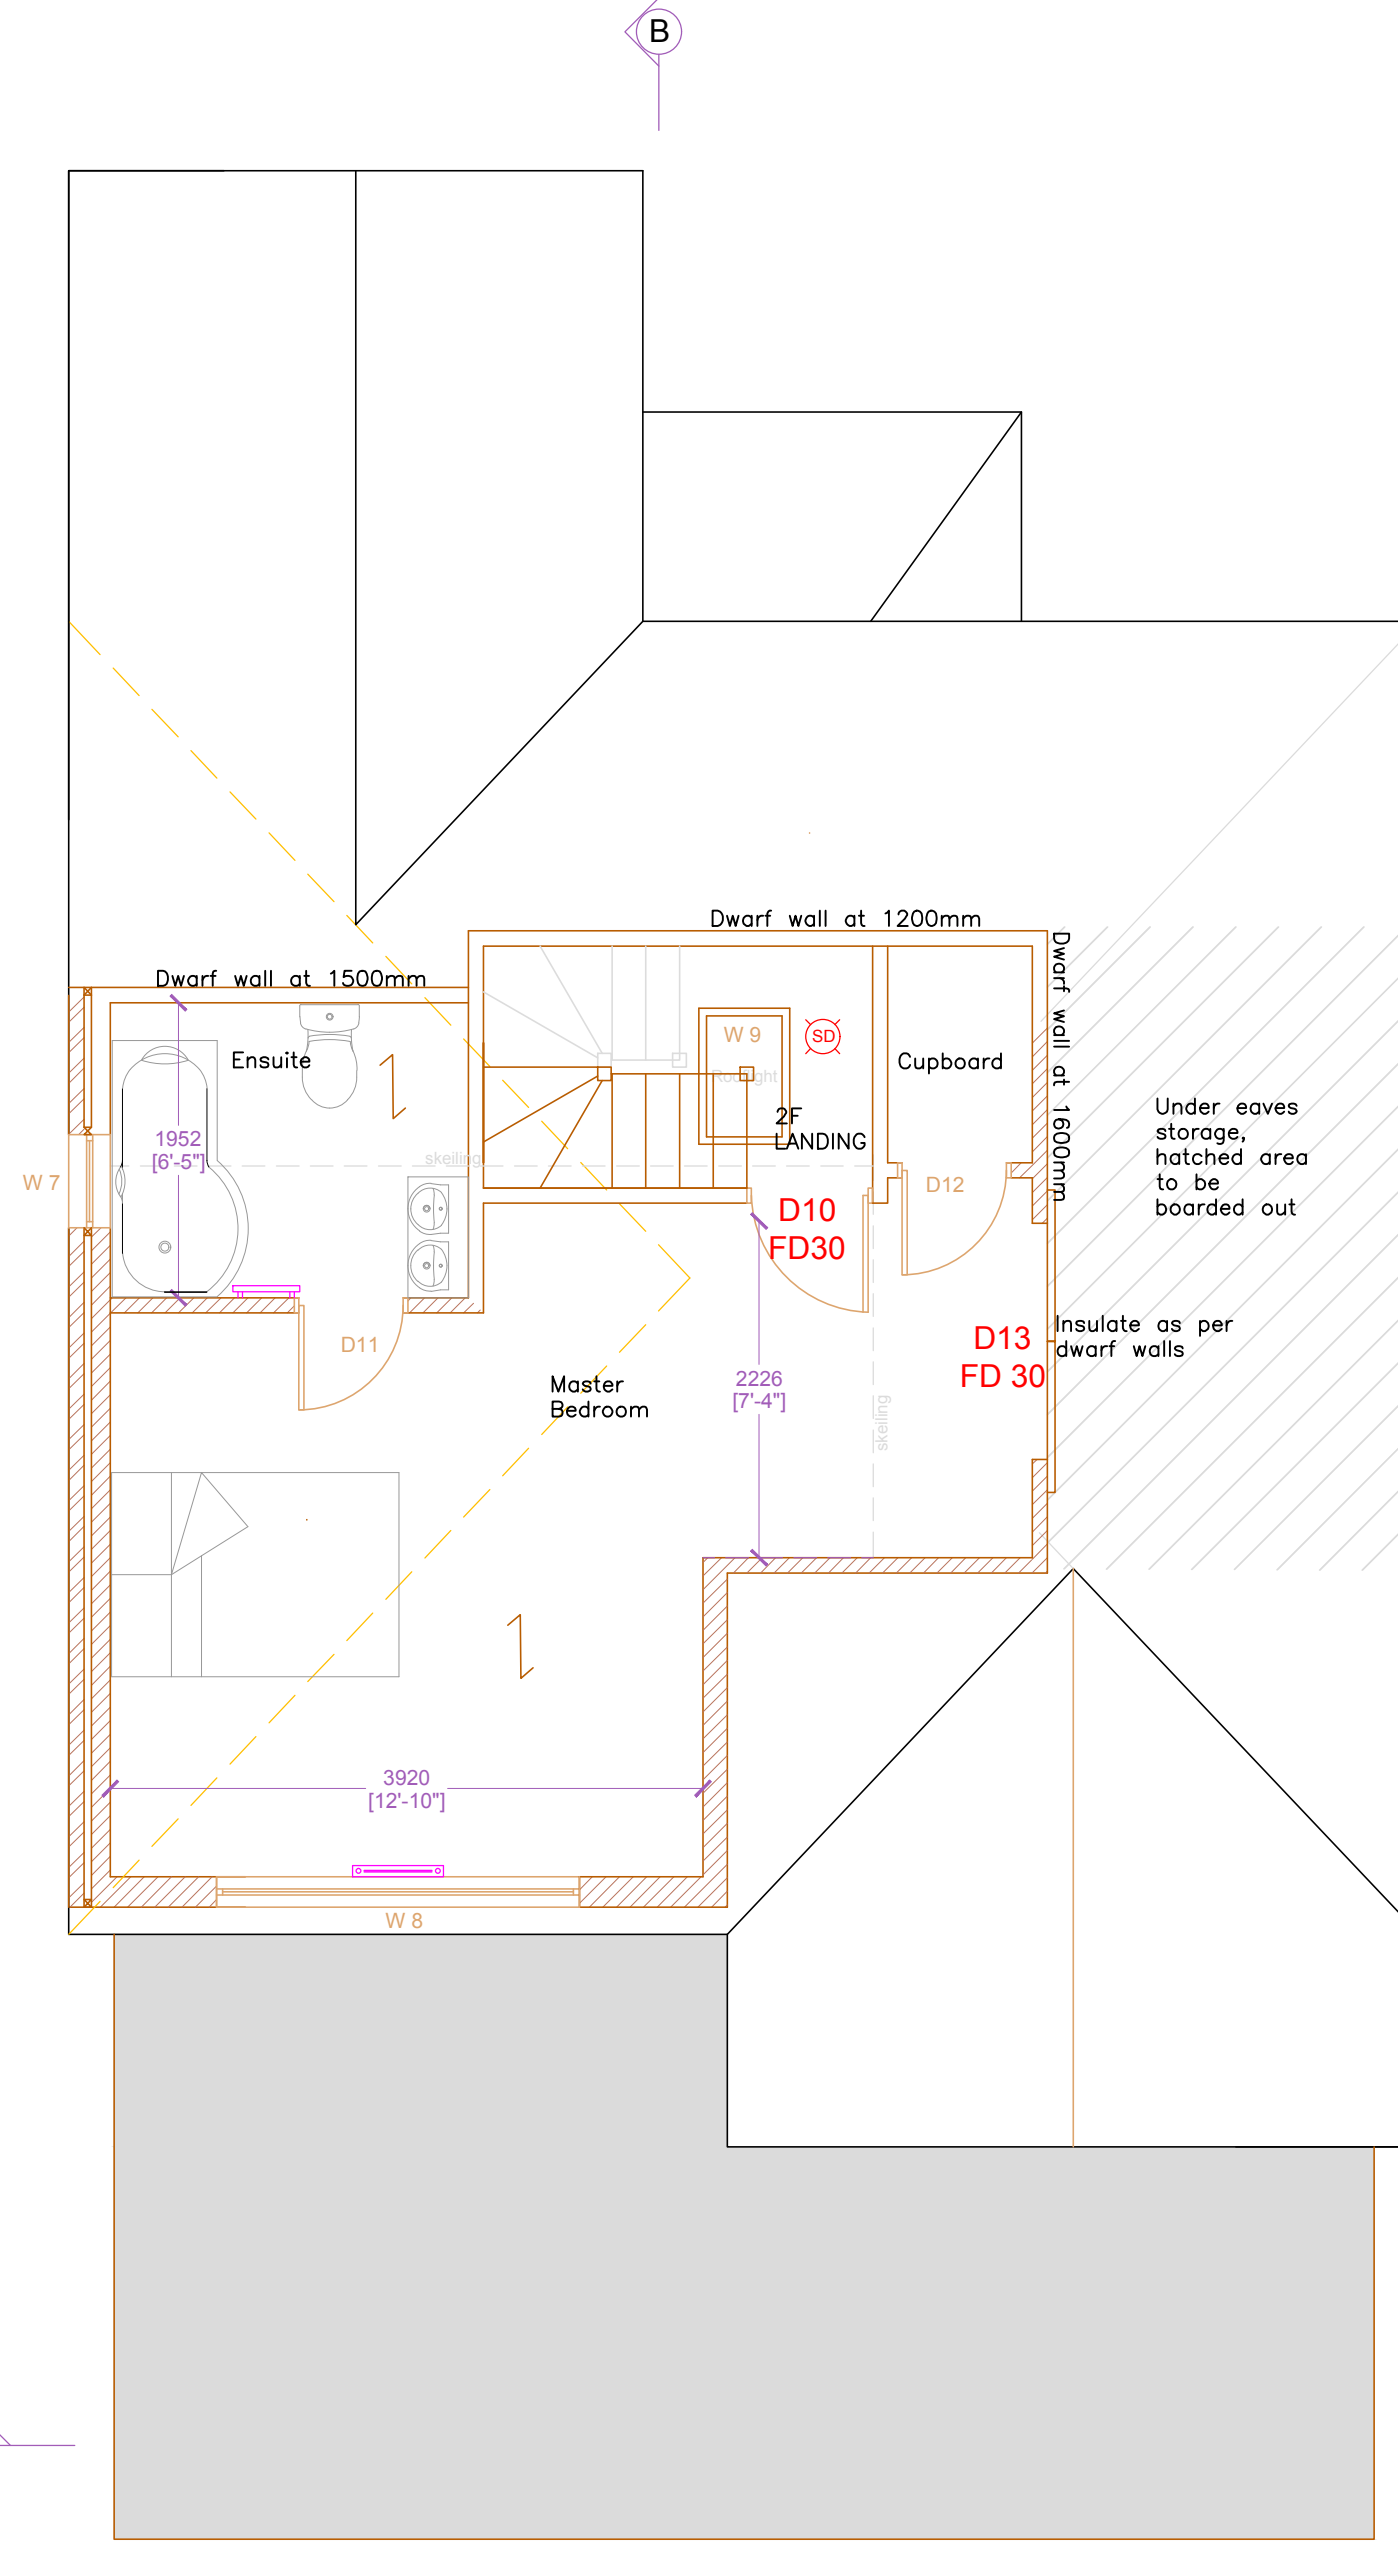


Second Floor

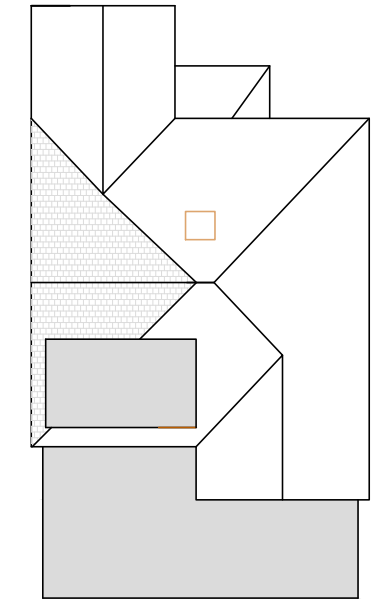

Roof Plan
1:200



Rear Elevation
South

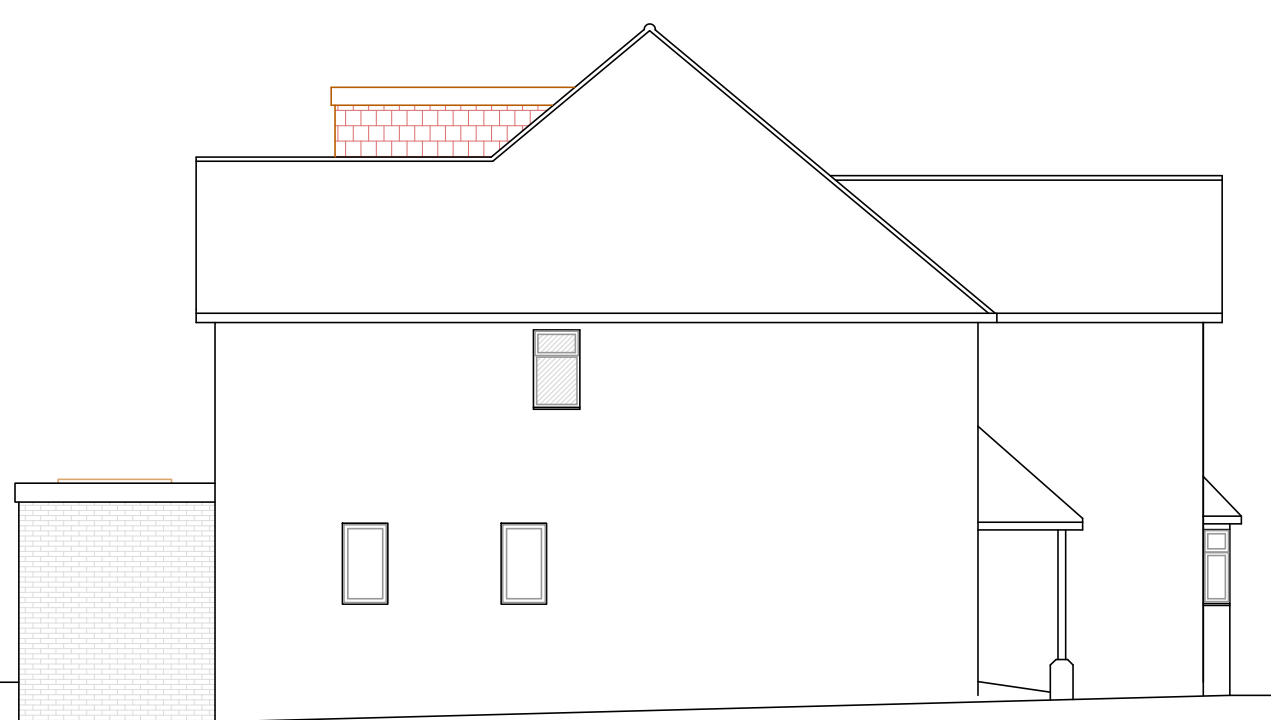


Side Elevation
East



Front Elevation
North



Side Elevation
West

 

ELEVATIONS
1:100

This drawing is the property of Fullers Associates and is not to be copied reproduced, retained or disclosed to any unauthorised person either wholly or in part without prior consent. Do not scale from this drawing except for Planning purposes. Use all figured dimensions only. All figured dimensions to be checked on site prior to construction. All discrepancies, errors and omissions to be reported to Fuller Associates prior to construction. Layout and dimensions existing building to be checked on site.

Rev.	Details	Date

FULLER ASSOCIATES
Chartered Surveyors • Architectural Design

10-11 The Parade
Willowhayne Crescent
East Preston
West Sussex
BN16 1NS

01903 774754
www.fuller-associates.co.uk

Issued for:	Drawn	Checked
Discussion	NJ	KW
Planning Application	KW	KW
Building Control	NJ	LG
Construction Issue	KW	DF
As Built	X	X

EXISTING AND PROPOSED PLANS - PERMITTED DEVELOPMENT HIP TO GABLE AND REAR DORMER EXTENSION

Client
Site Address
Mission Vecchia
Arundel Road
Fontwell
BN18 0SA

Mr and Mrs Radley

Printed
Date
Drawing Number

As Shown on A1
13/11/2019
183031/09