


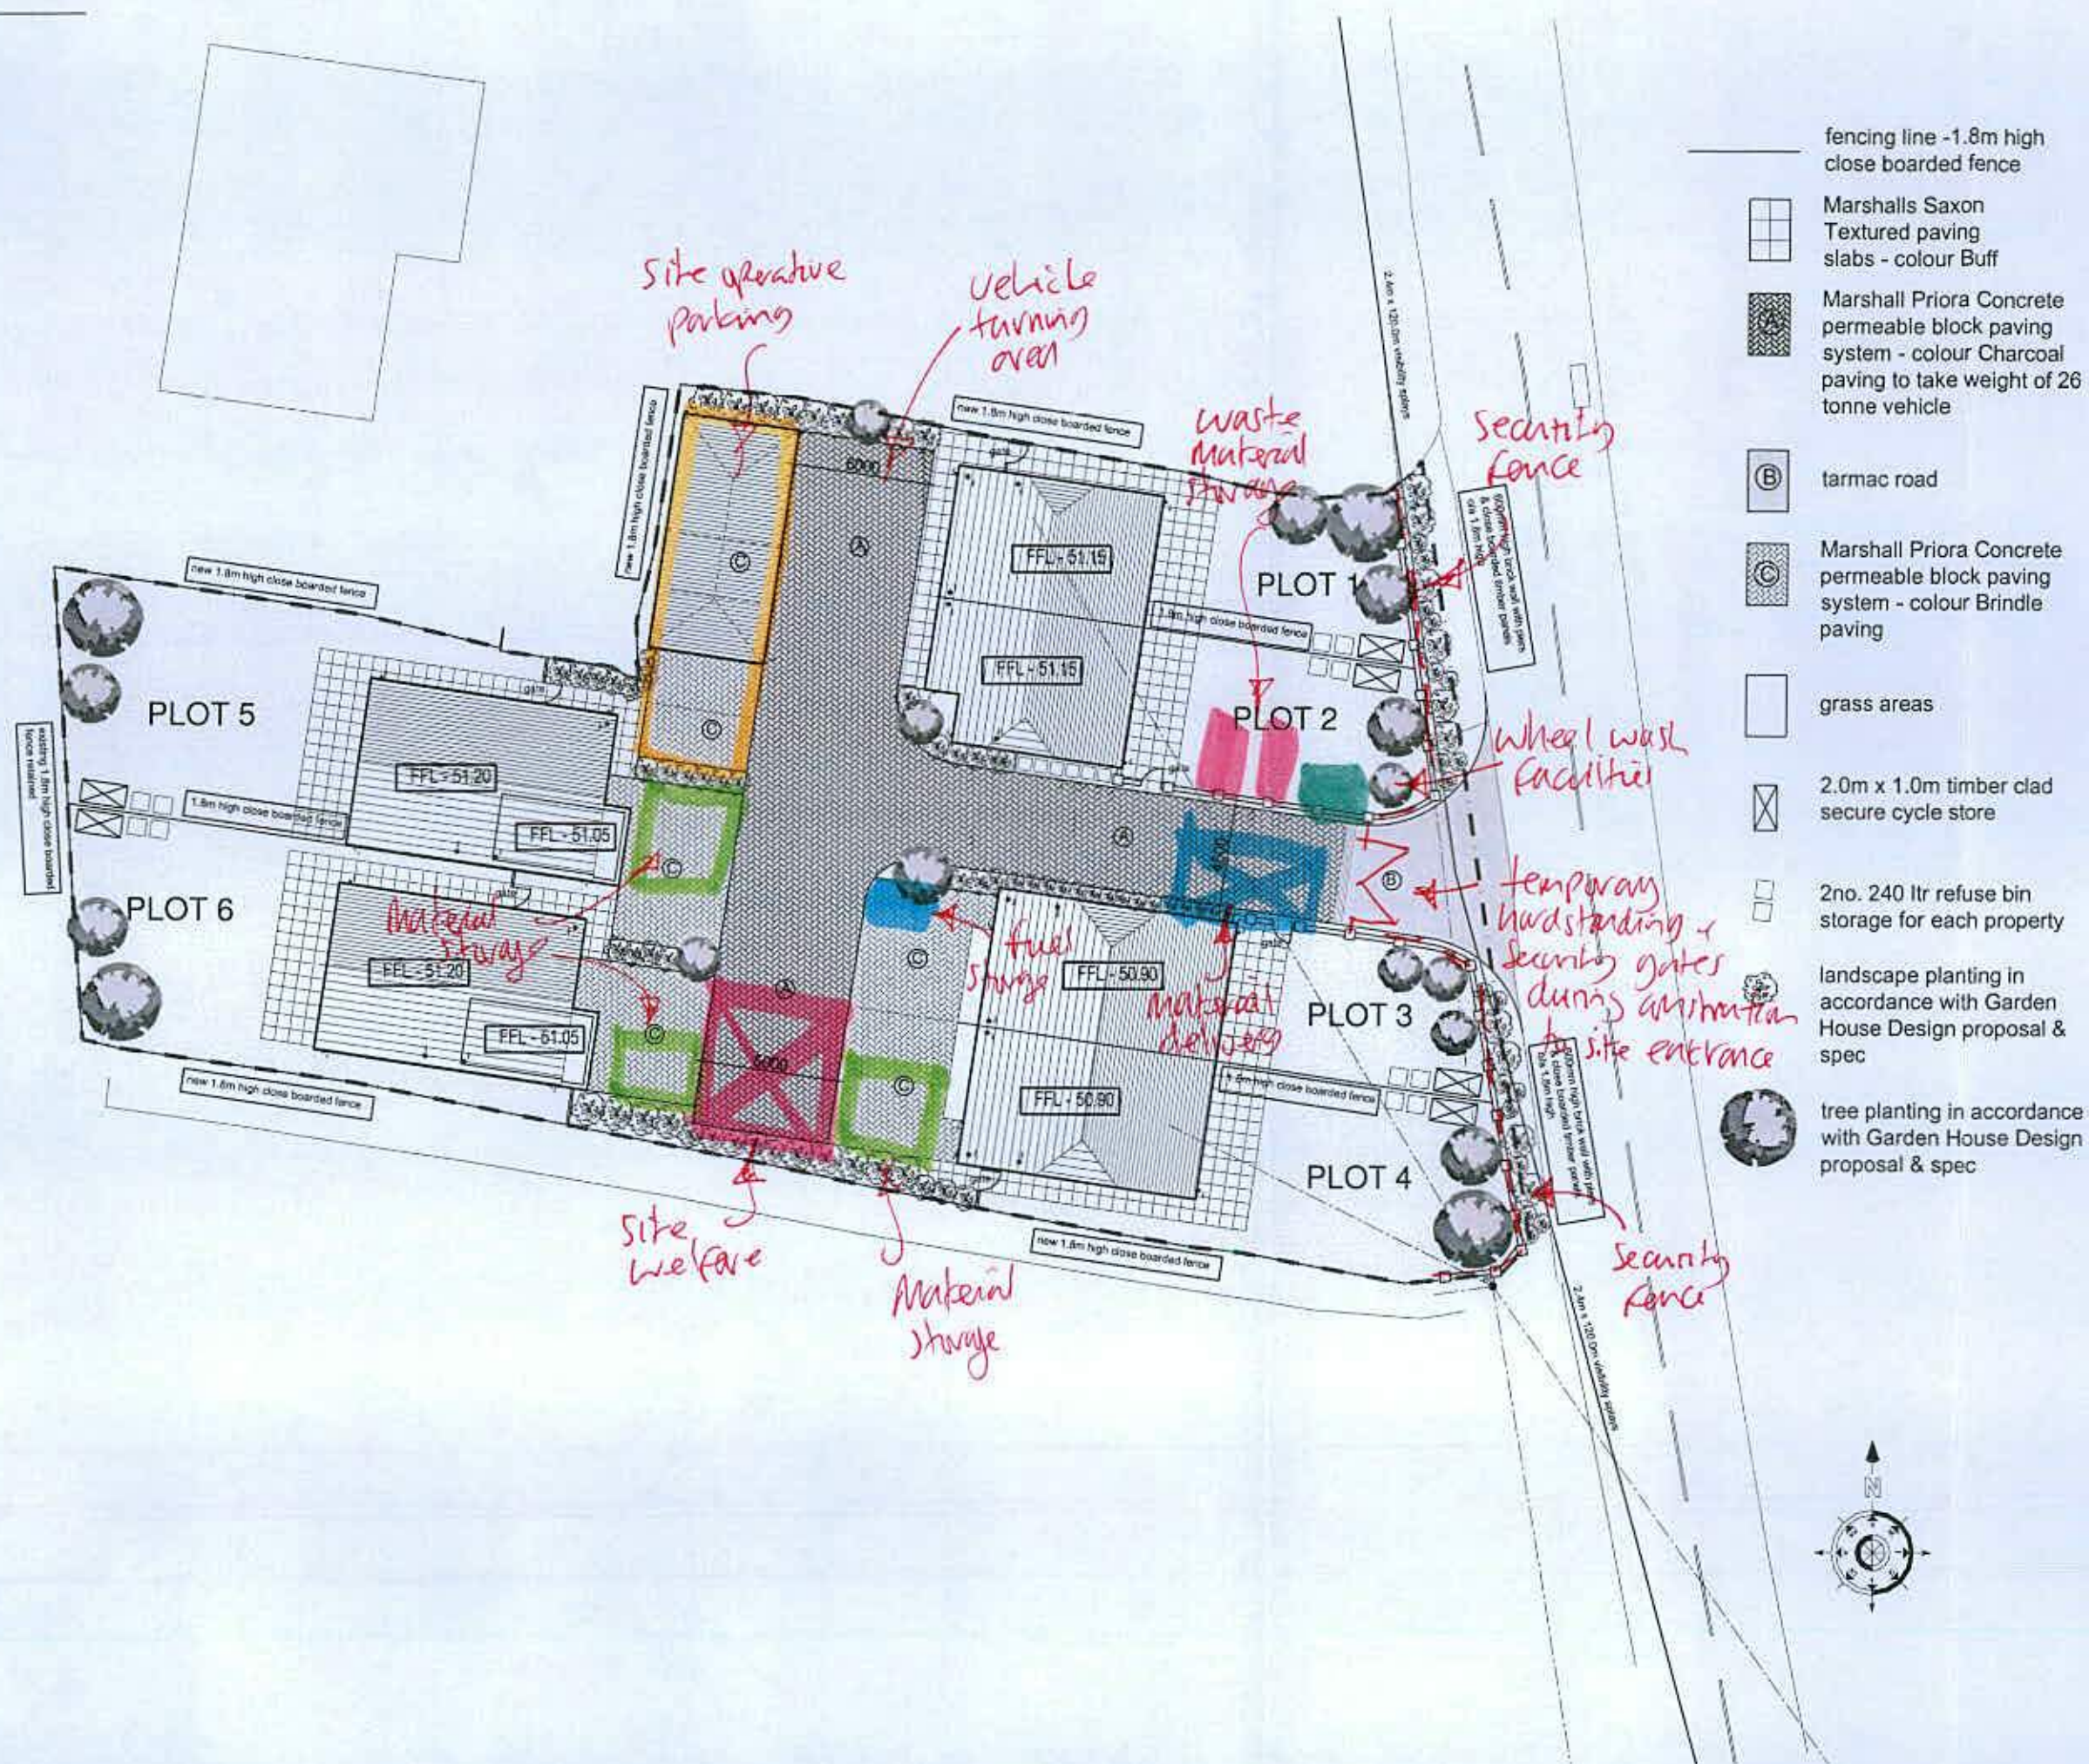

-	-	-	Chk / Date
-	Original Issue		
New		Date / Date	Chk / Date
This drawing is copyright and must not be disclosed to third parties without permission. Scaled dimensions are not to be used for construction.			

4 Queensgate
Queens Road
Fareham
Hampshire
PO16 0NW

Tel: 01329 258011
Fax: 01329 221913
E-mail: admin@m2architecture.com

PROJECT
Proposed Development at Progress Garage
Yapton Lane
Walberton

CLIENT
Knightsgate (UK) Ltd

DRAWING TITLE
Site Plan

PROJECT NO.	DRAWING NO.	REV.	SCALE
17029	201 203		1:200@A2