

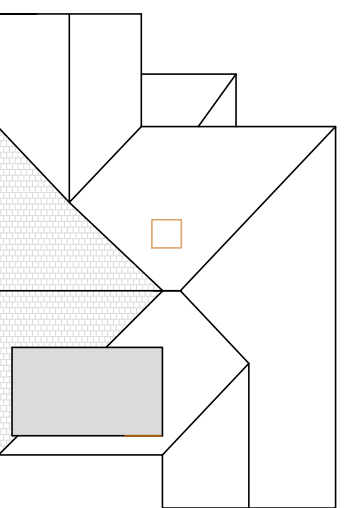
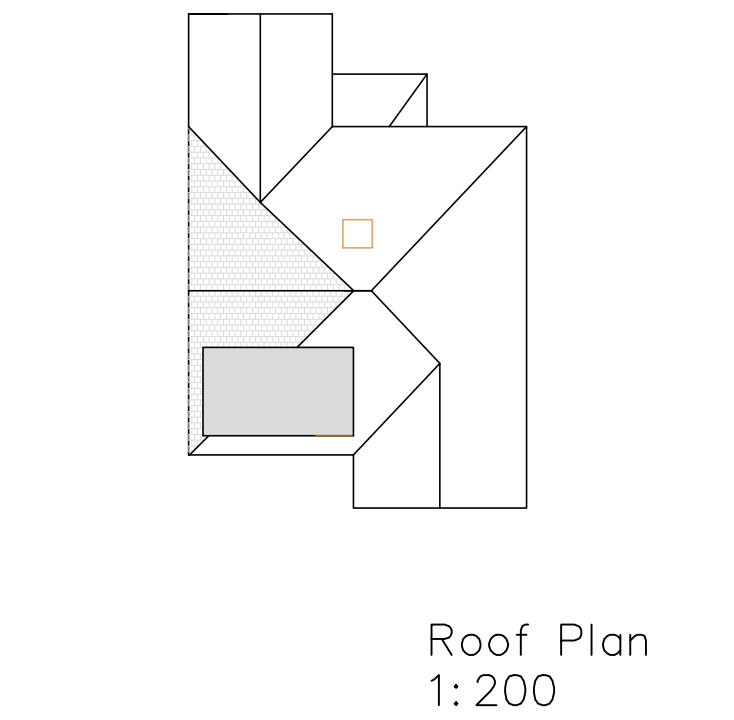
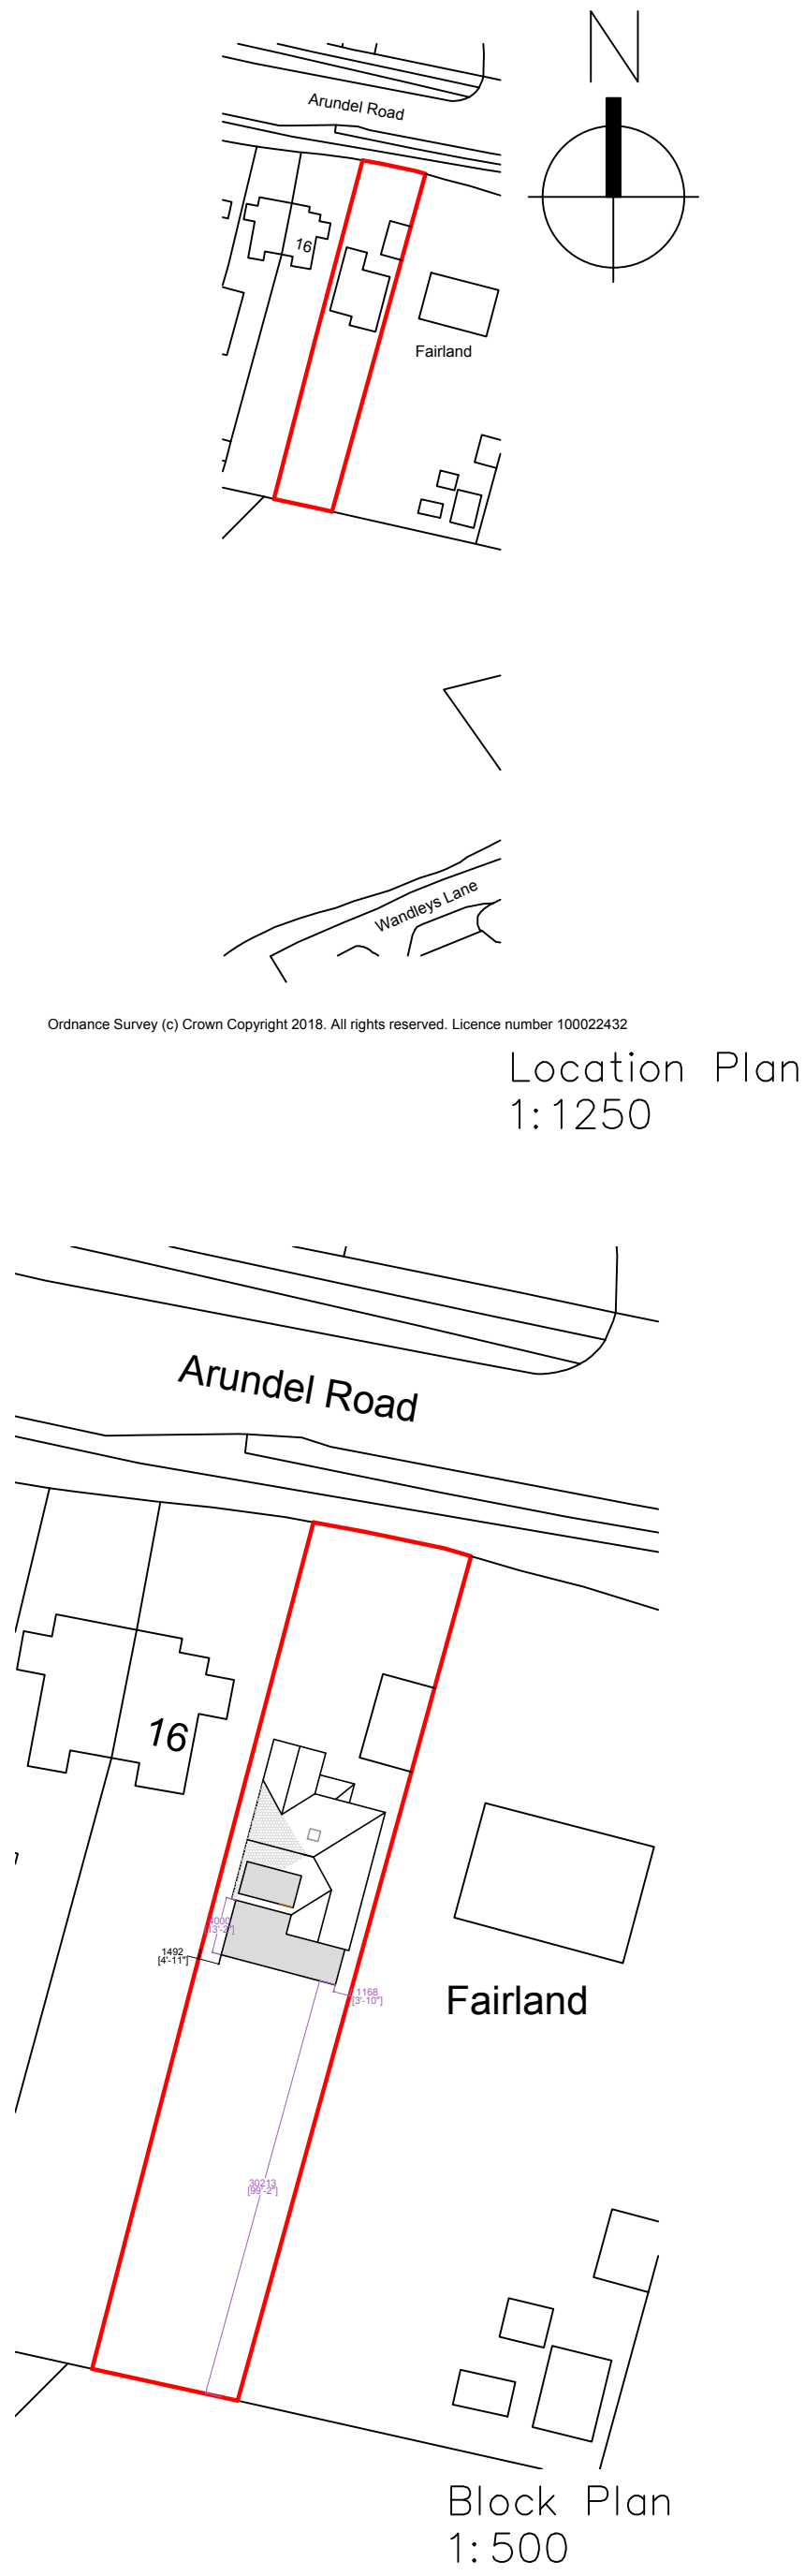
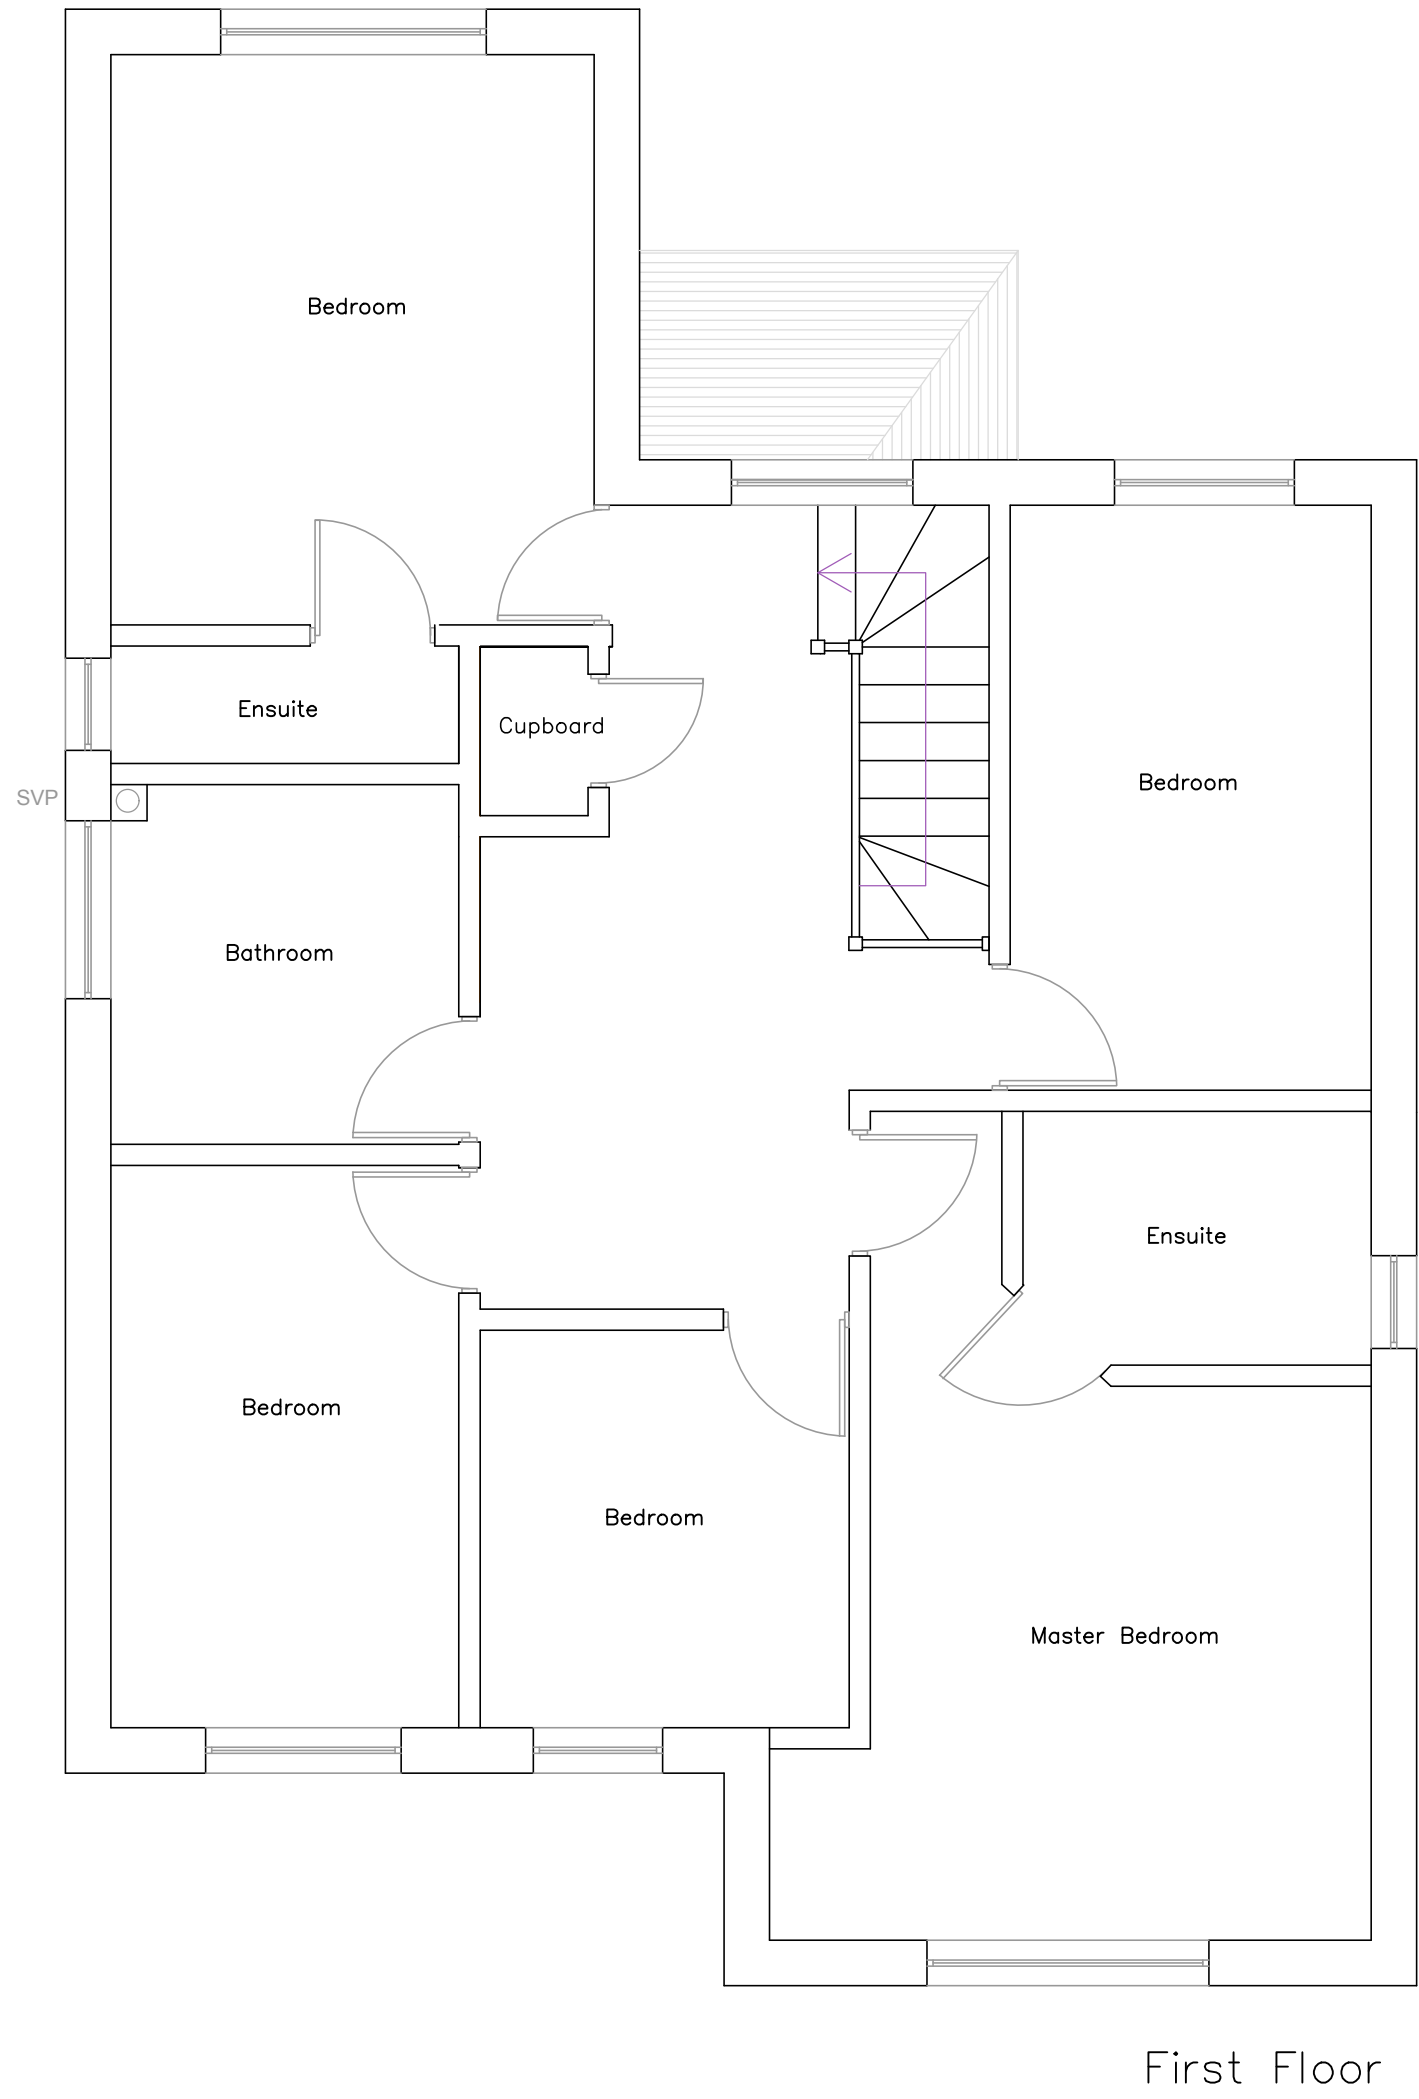


EXISTING FLOOR PLANS
1:50

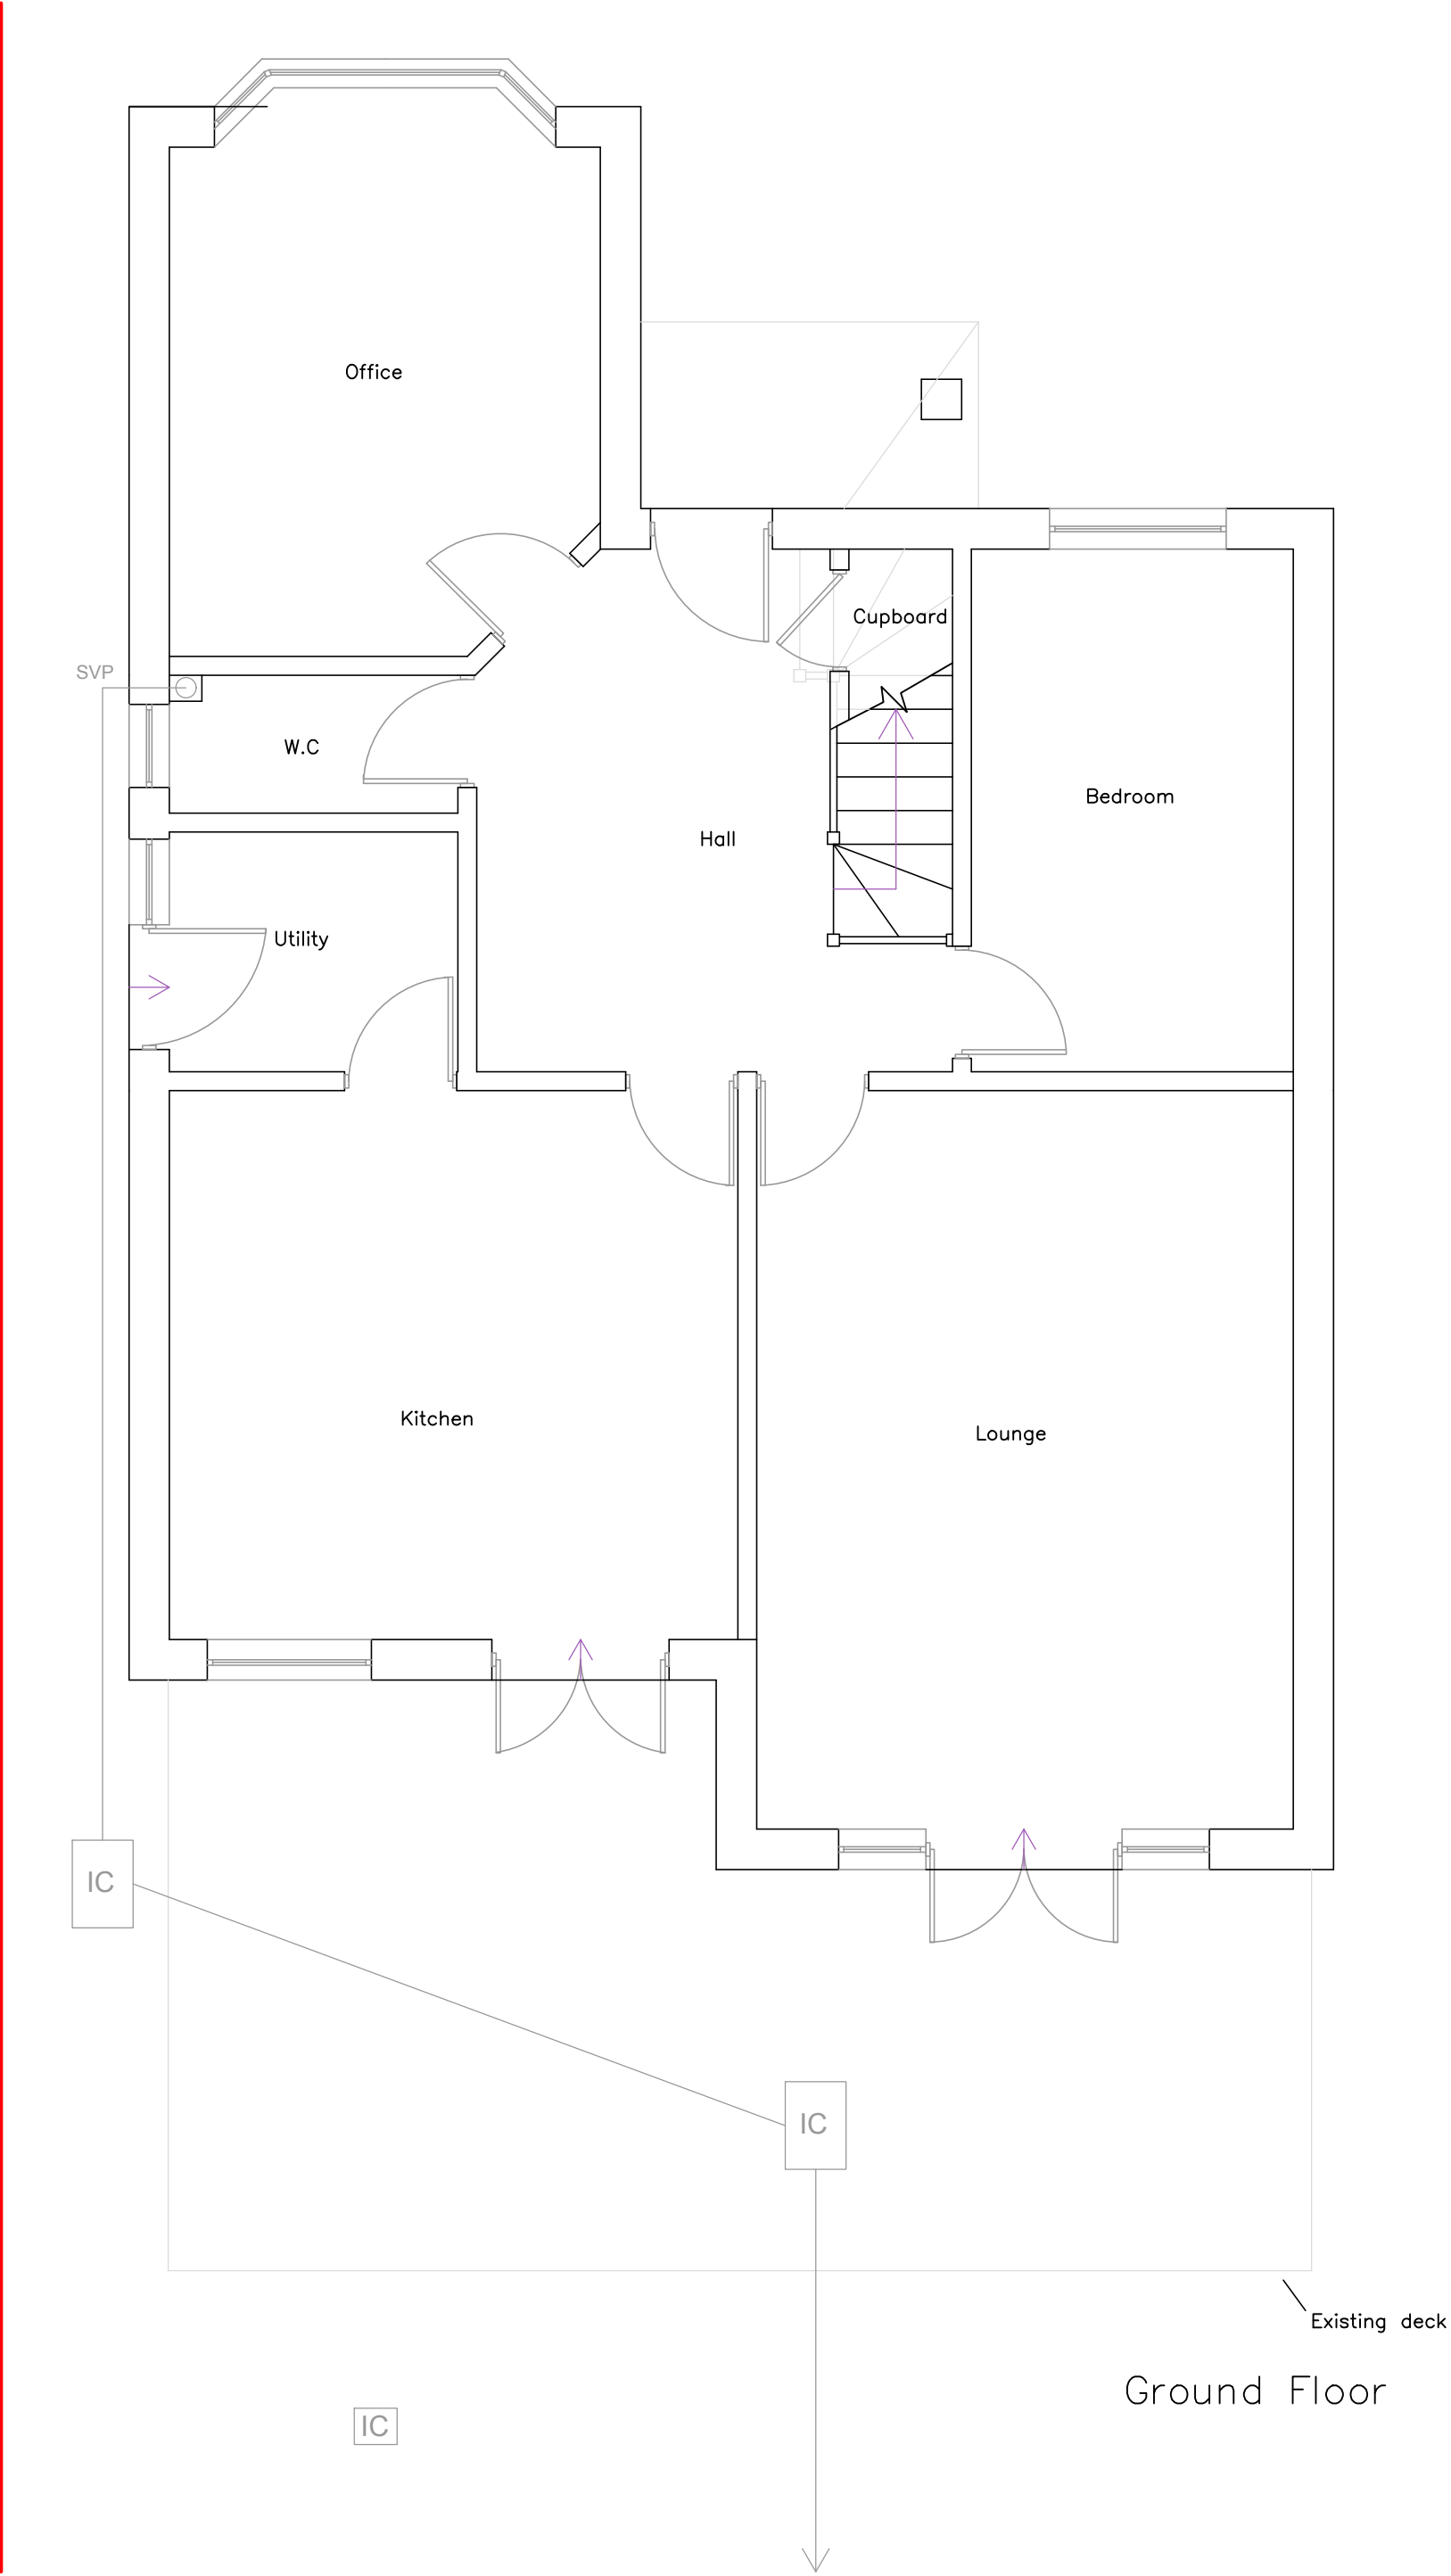

EXISTING ELEVATIONS 1:100


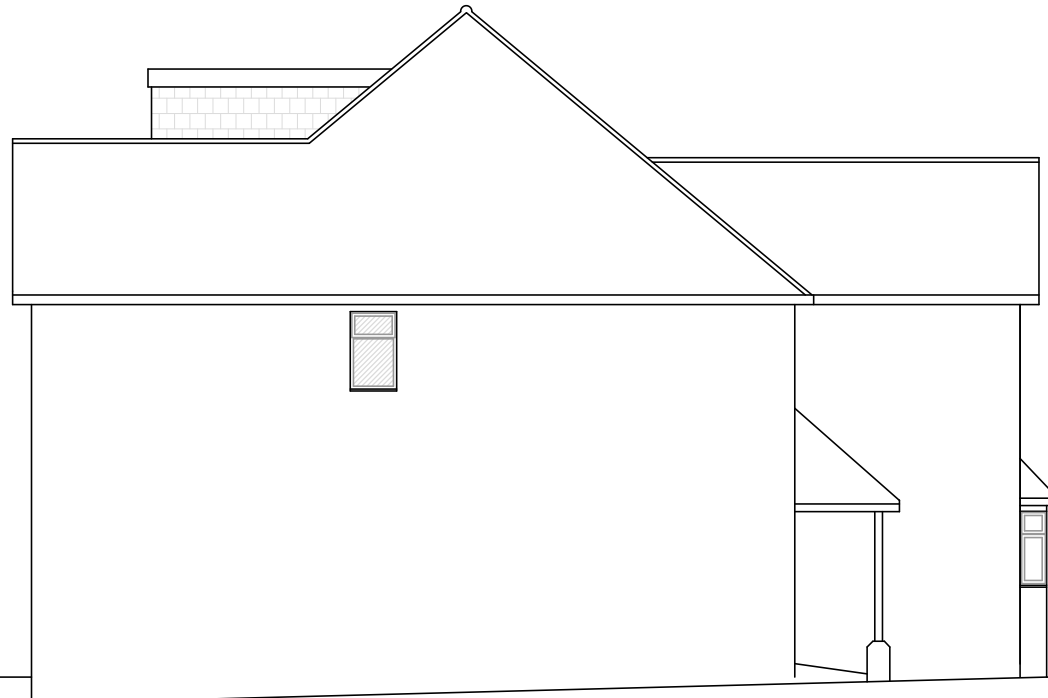


Front Elevation
North

Side Elevation
West

Rear Elevation
South

Side Elevation
East

 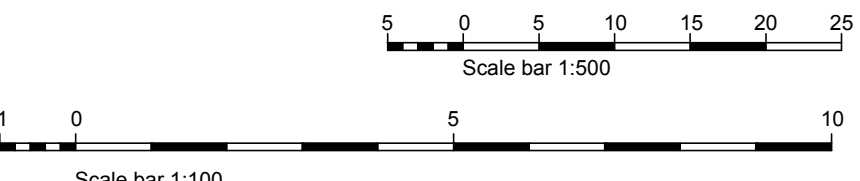

This drawing is the property of Fullers Associates and is not to be copied reproduced, retained or disclosed to any unauthorised person either wholly or in part without prior consent. Do not scale from this drawing except for Planning purposes. Use all figured dimensions only. All figured dimensions to be checked on site prior to construction. All discrepancies, errors and omissions to be reported to Fuller Associates prior to construction. Layout and dimensions existing building to be checked on site.

Rev.	Details	Date
A.	DIMS ON TO BLOCK	13/11/19

FULLER ASSOCIATES
Chartered Surveyors • Architectural Design

10-11 The Parade
Willowhayne Crescent
East Preston
West Sussex
BN16 1NS
01903 774754
www.fuller-associates.co.uk

Issued for:	Drawn	Checked
Discussion	NJ	KW
Planning Application	KW	KW
Building Control	NJ	LG
Construction Issue	KW	KW
As Built	X	X

EXISTING FLOOR PLANS, ELEVATIONS, ROOF PLAN
AND BLOCK AND LOCATION PLANS

Client
Site Address
Mission Vecchia
Arundel Road
Fontwell
BN18 0SA
Mr and Mrs Radley

Printed
Date
Drawing Number
As Shown on A1
13/11/2019
183031/08