



street elevation
+ site section:

bike store:

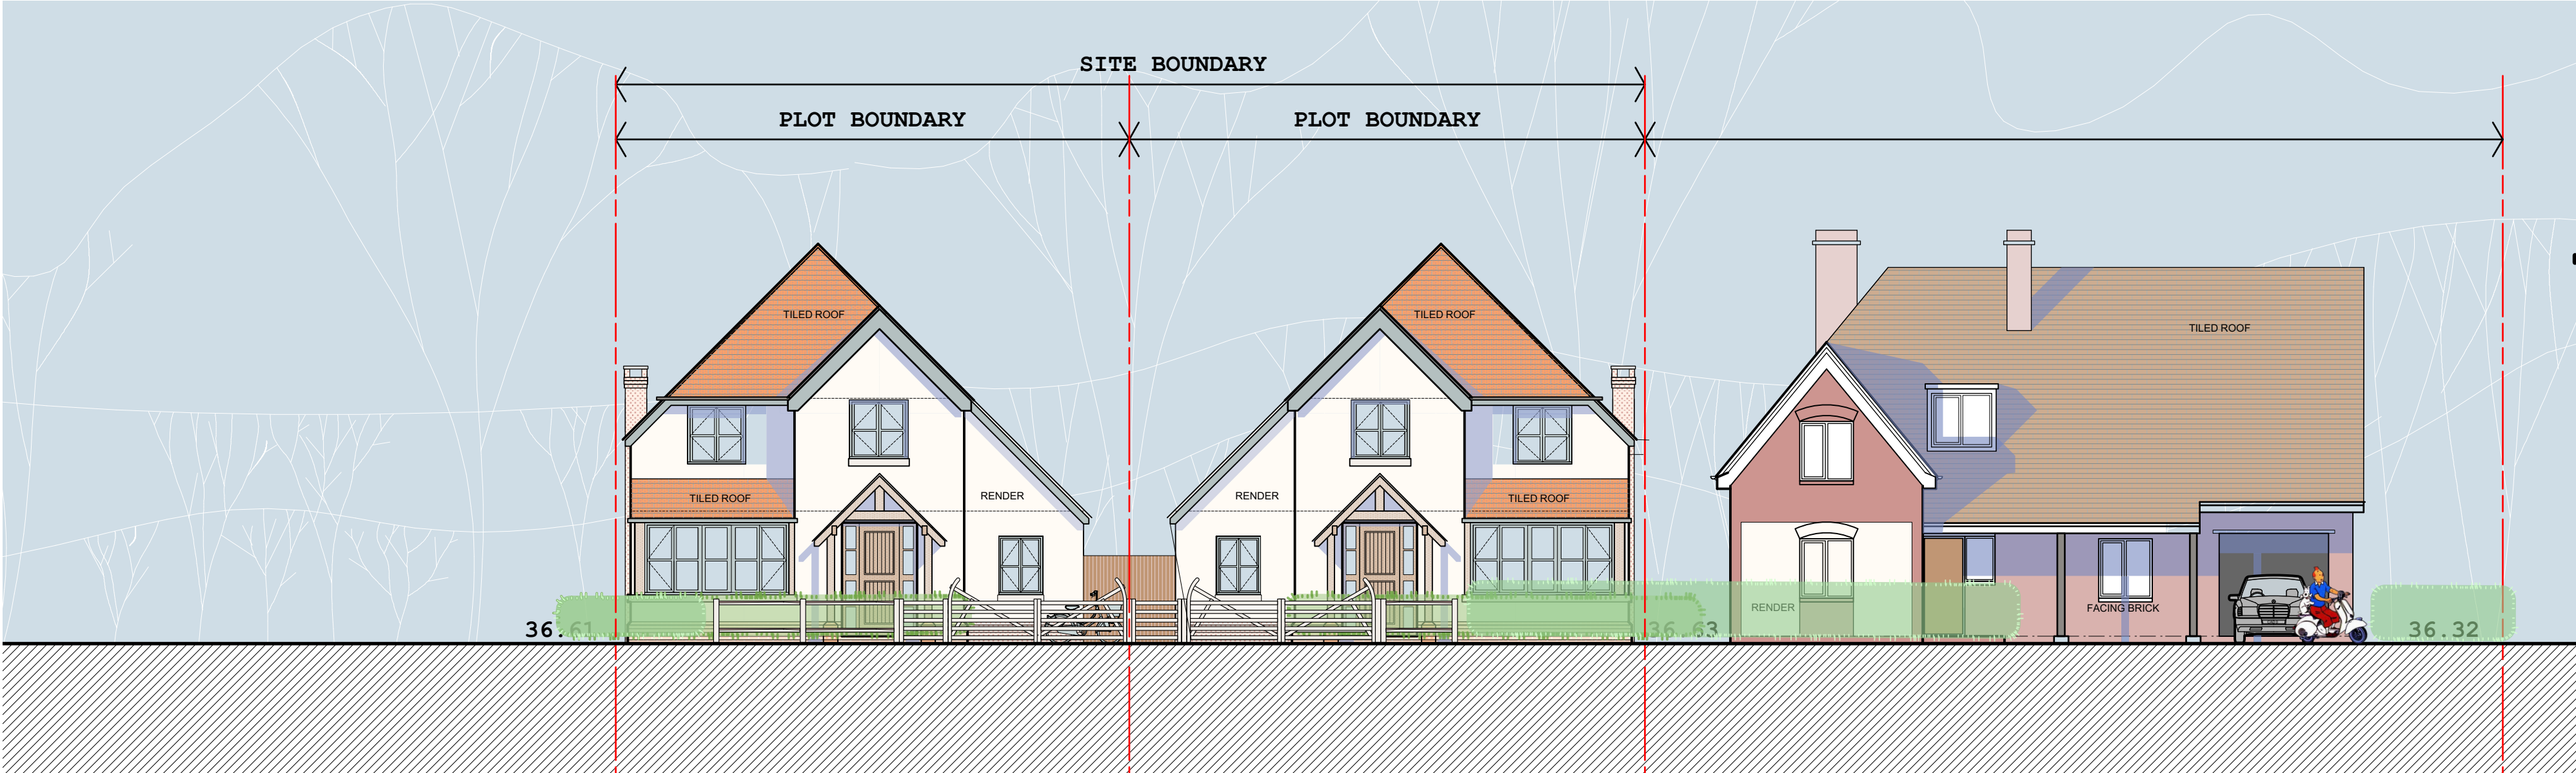

elevations:
proposed new dwellings are mirrored

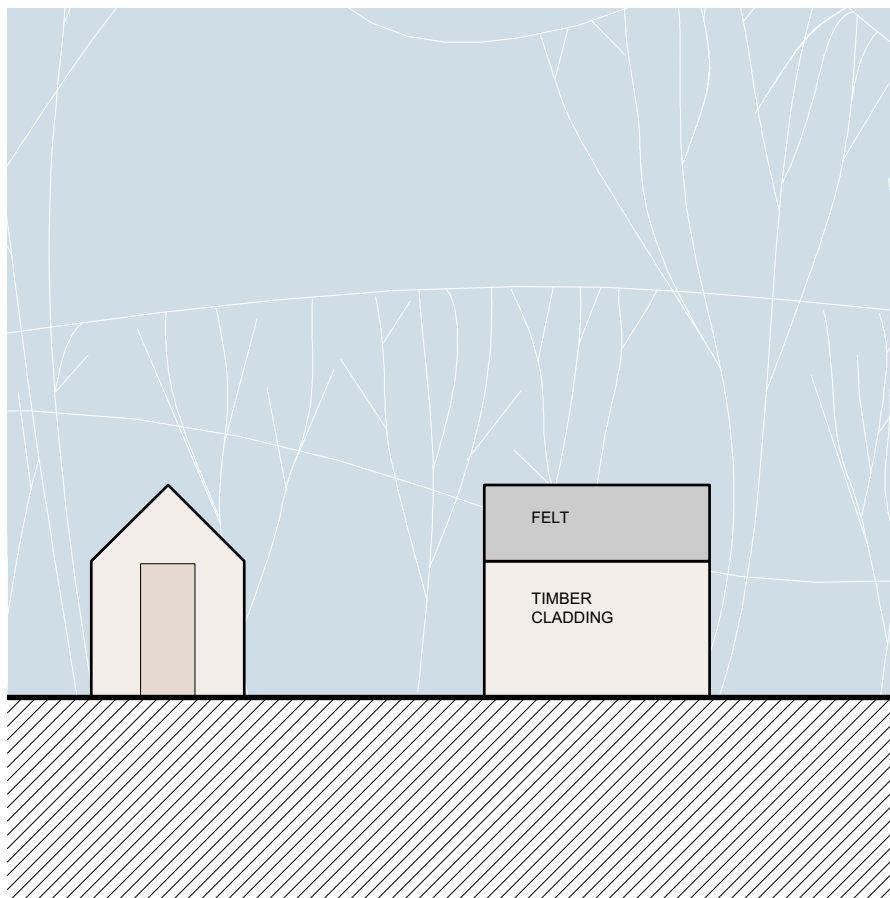





front elevation:

side elevation:

rear elevation:

side elevation:

plans:

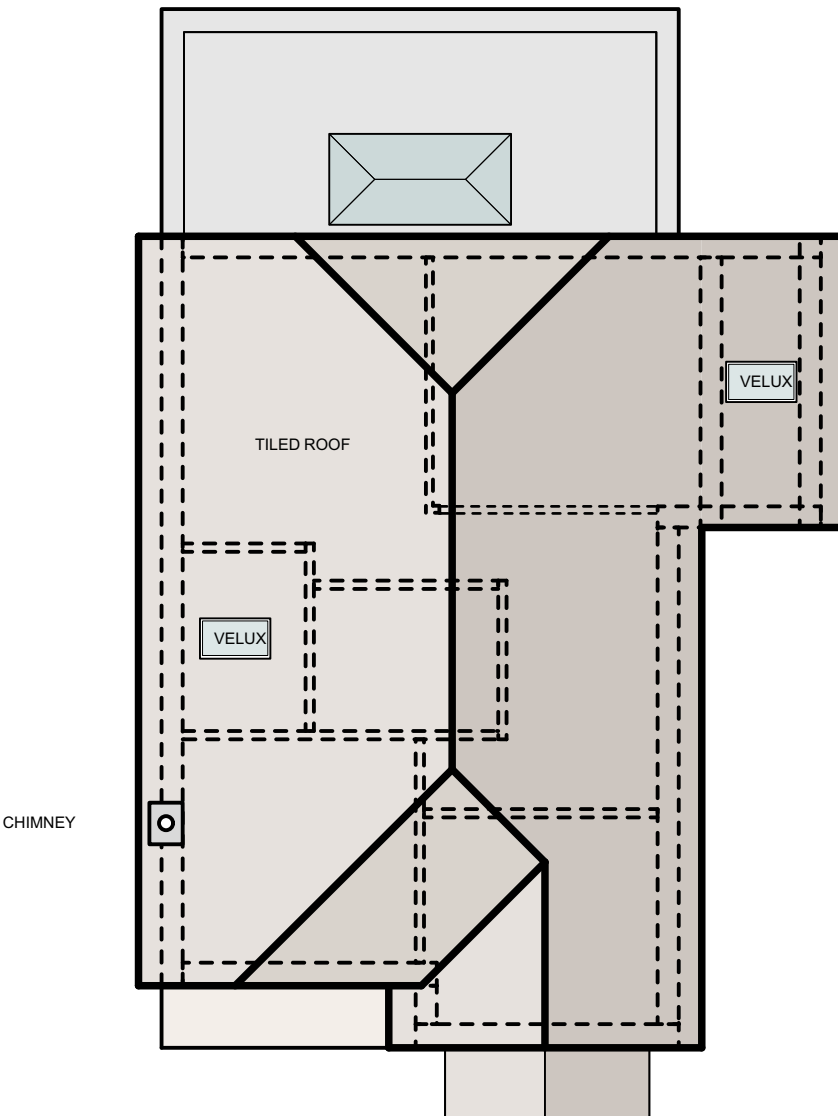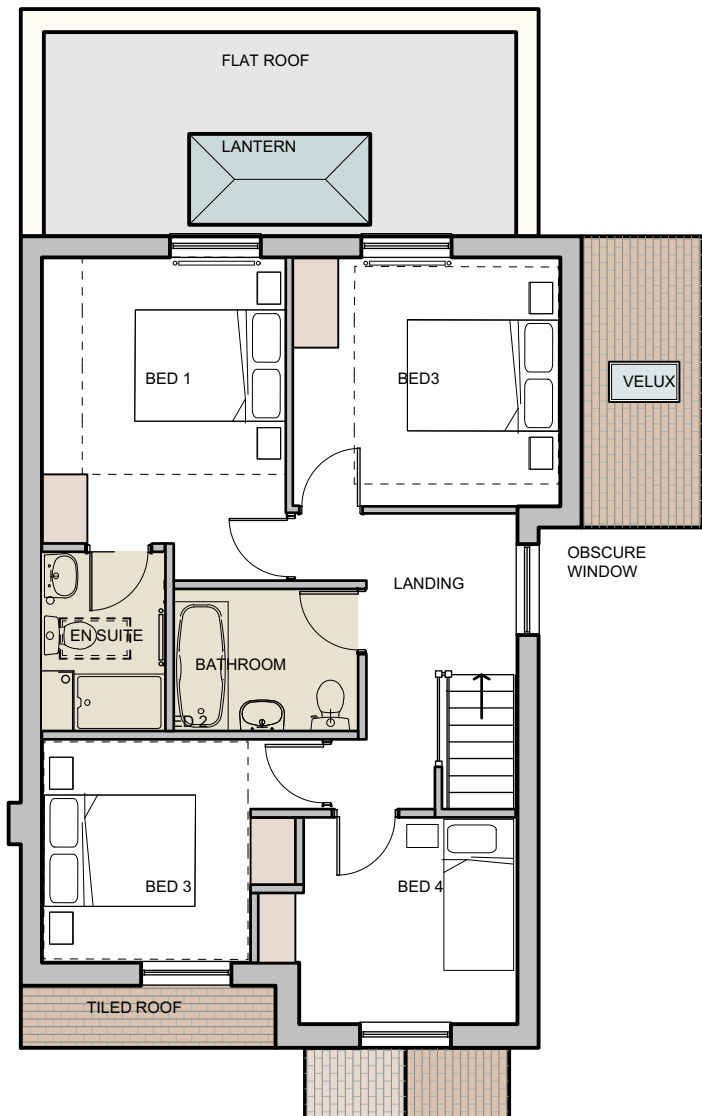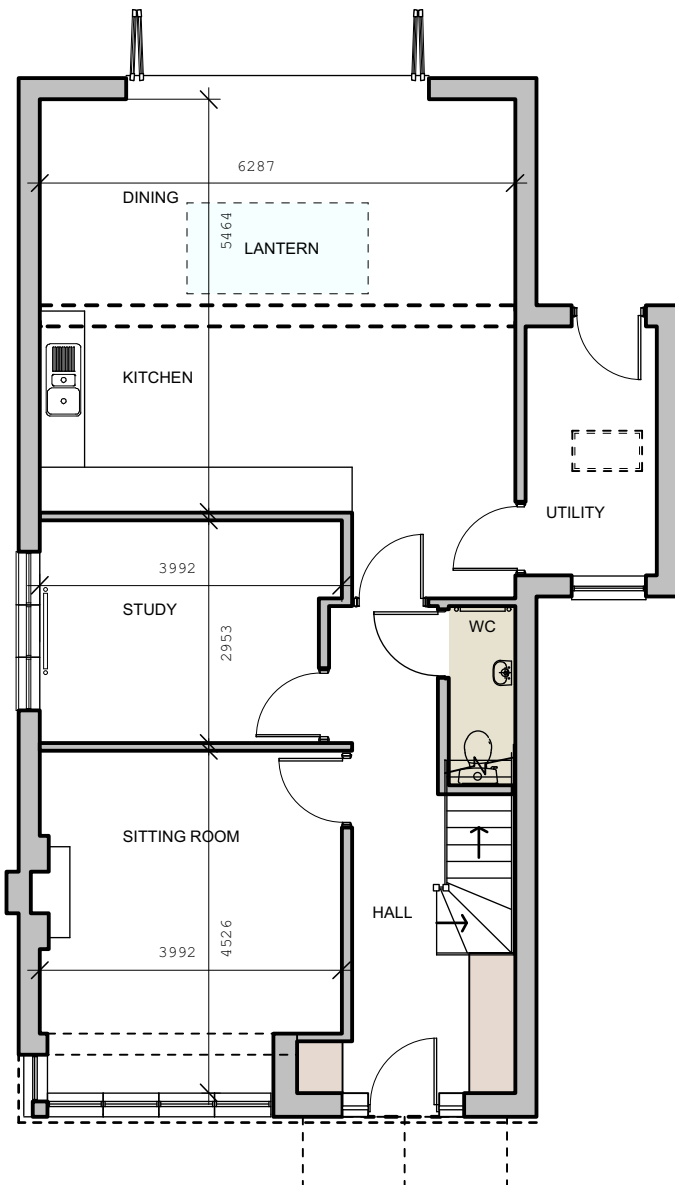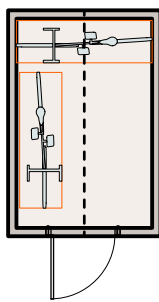

bike store:

ground floor:

first floor:

roof plan:

This drawing is protected under
The Copyright, Designs and Patents Act 1988
THIS DRAWING IS TO BE READ IN CONJUNCTION
WITH ALL OTHER PROJECT, CONSULTANT +
SPECIALIST CONTRACTORS DOCUMENTATION
Do not scale.
Figured dimensions only are to be taken from this drawing.
All dimensions are to be checked on site before any work is
put in hand.

notes:

key:

revisions:
FIRST ISSUE: 04.05.2018
c: 11.05.2018
c: 15.06.2018 + planning application-01
d: 16.07.2018 + planning application-02
e: 01.03.2019 + planning application-03
f: 06.03.2019 + resubmission-04
g: 07.11.2019 + release of condition 12-01
i: 08.11.2019 + UPDATED
j: 11.11.2019 + updated
k: 15.11.2019
l: 18.11.2019+ NMA application-01

nb:architects+
UNIT FIVE level four south
new england house, new england street
Brighton, East Sussex, BN1 4GH
t: +44(0)1273 609603
mail@nbarchitecture.com

project + location
1 Orchard Way: Fontwell BN18 0SH
Quay Contracts+Jim and Cathy McMonagle
drawing number
nb:17101+101
drawing scale
1/100
@A1
drawing title
proposed new dwellings
drawing date
planning application-non material
amendment-01

