


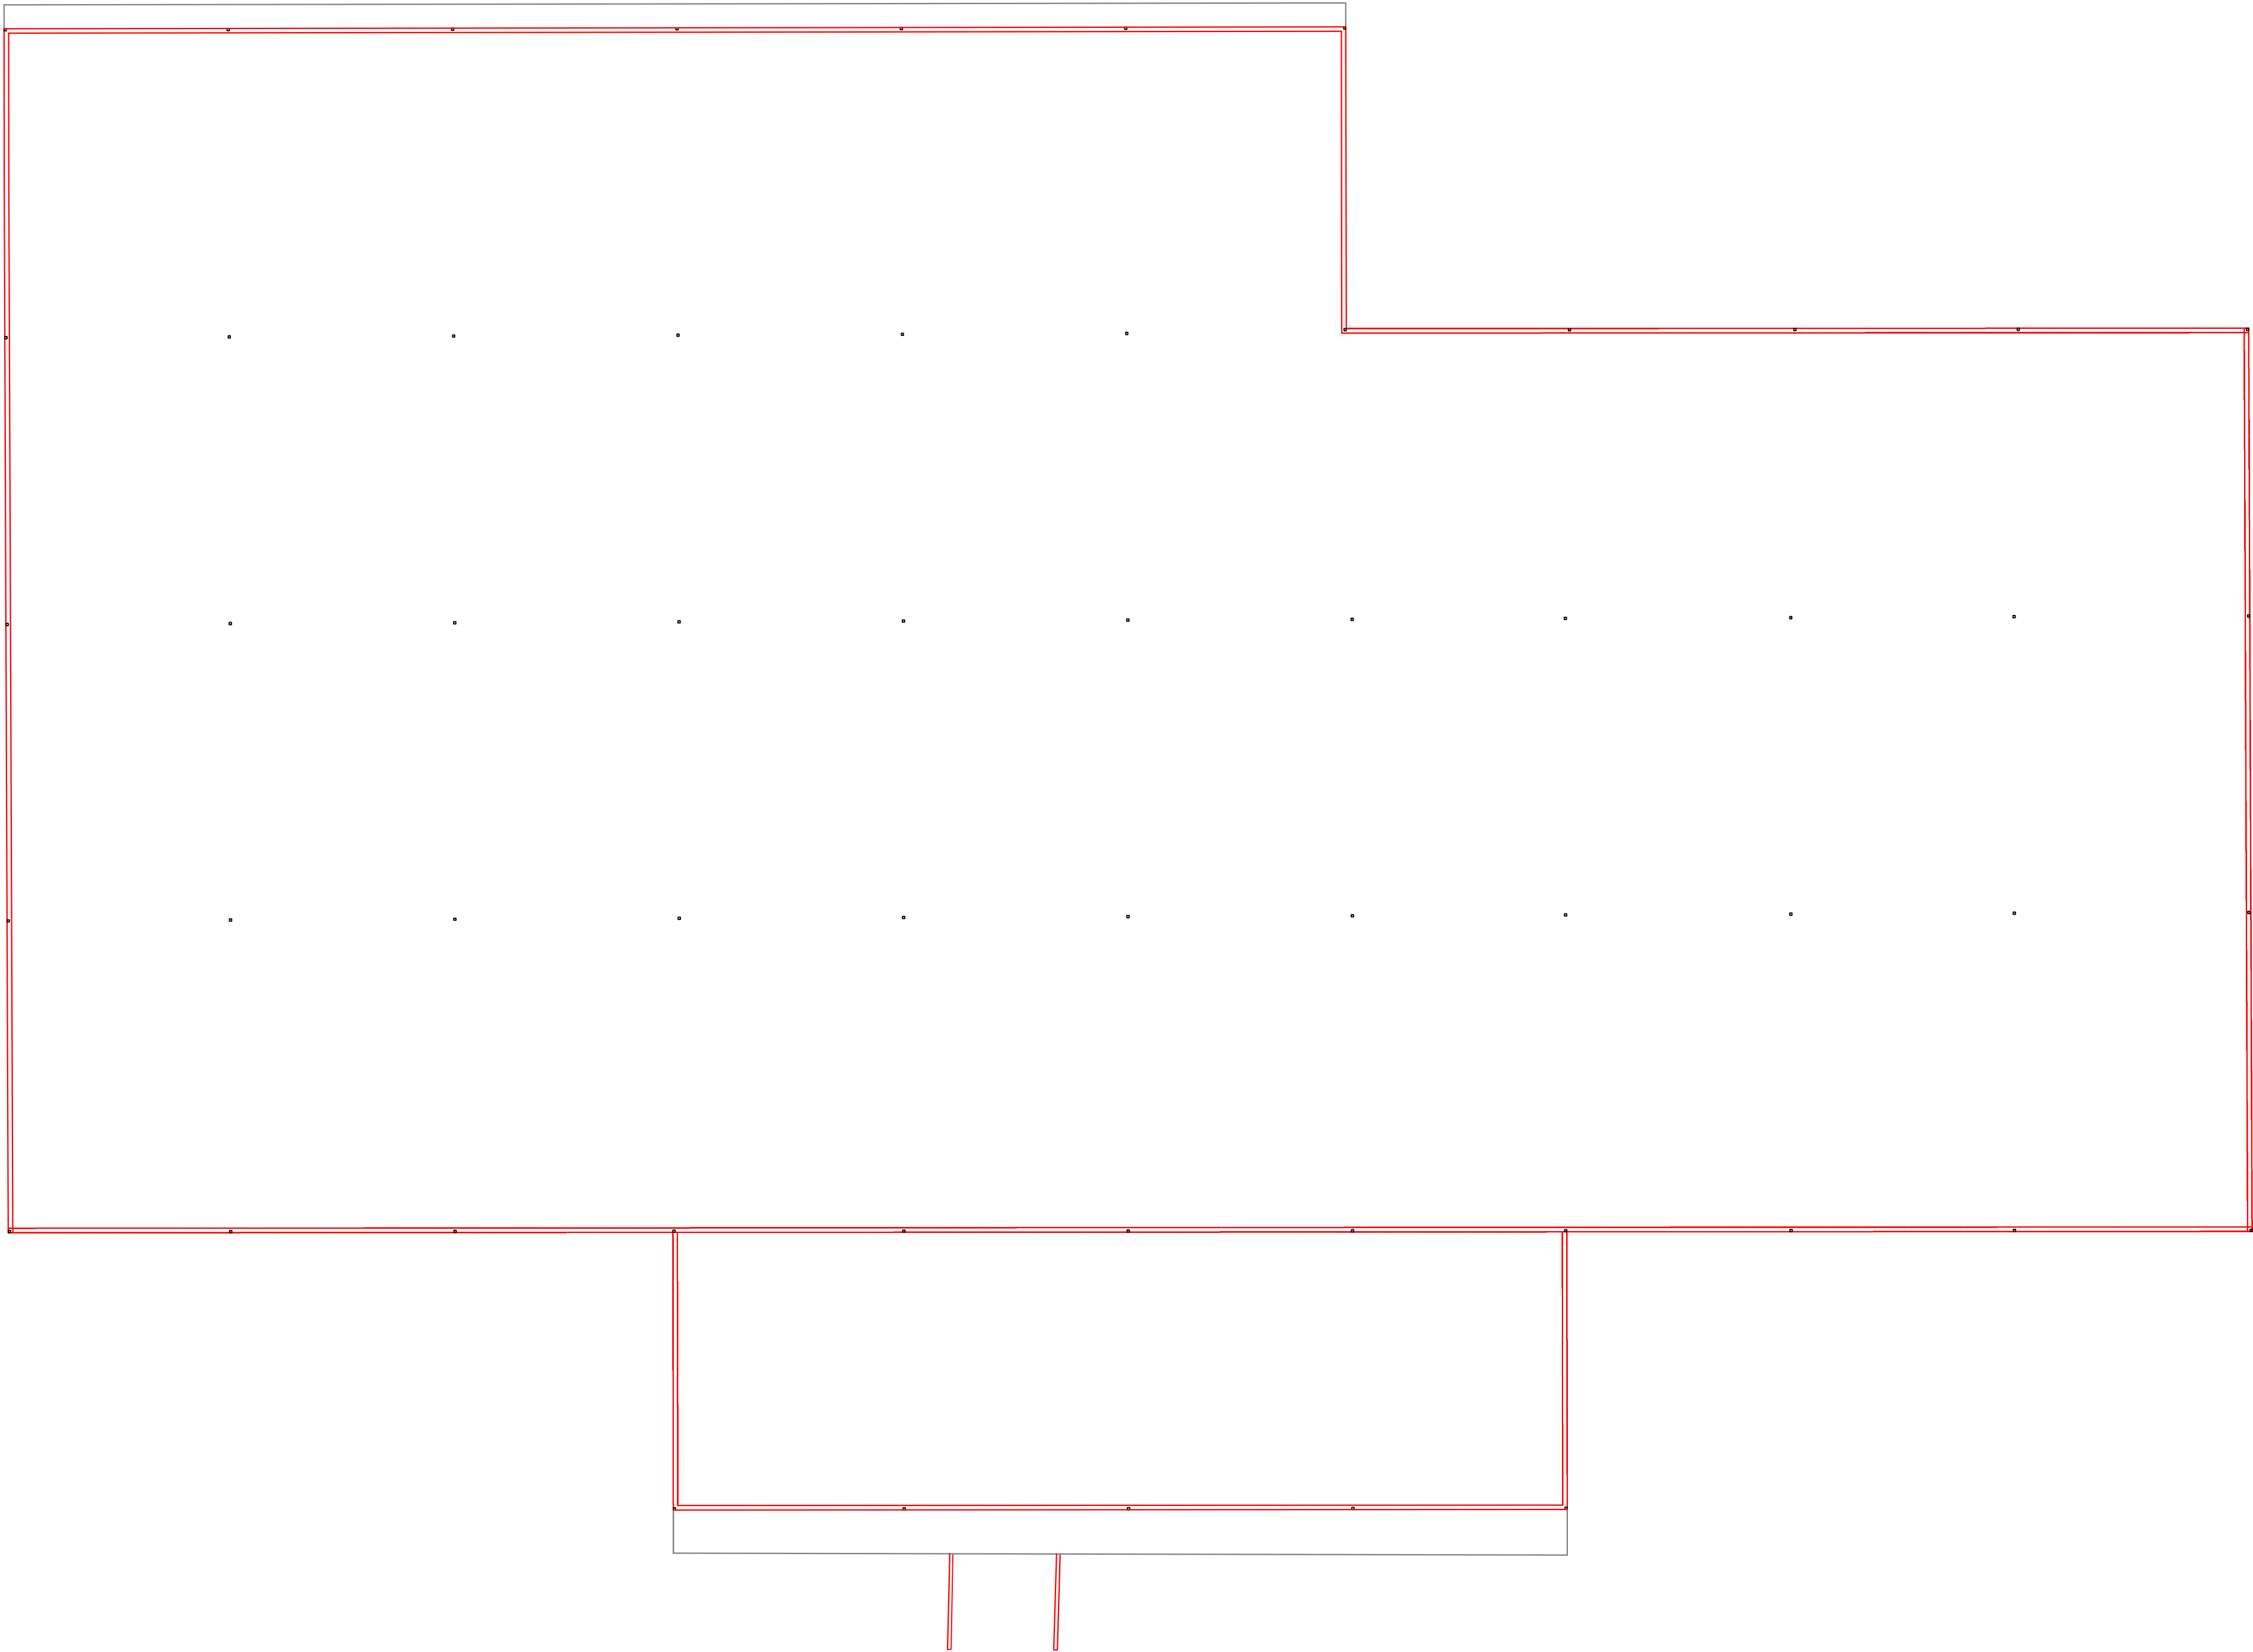

CLIENT	PROJECT	TITLE	STATUS	DRAWN BY	REVIEWED BY
Mrs D Boucher	Chery Tree Nursery Eastergate Lane	Existing Floor Plan	PLANNING, PA3Q	SJ	SJ
DATE	SCALE	DRAWING NUMBER			
21.11.2018	1:100@A1	4			

STEPHEN JUPP MRTPI
CHARTERED TOWN PLANNER
348 CHICHESTER ROAD, BOGNOR REGIS
West Sussex. PO21 5BX
Tel 01243 822113
Email: steve@planning-solutions.co.uk
www.planning-solutions.co.uk