


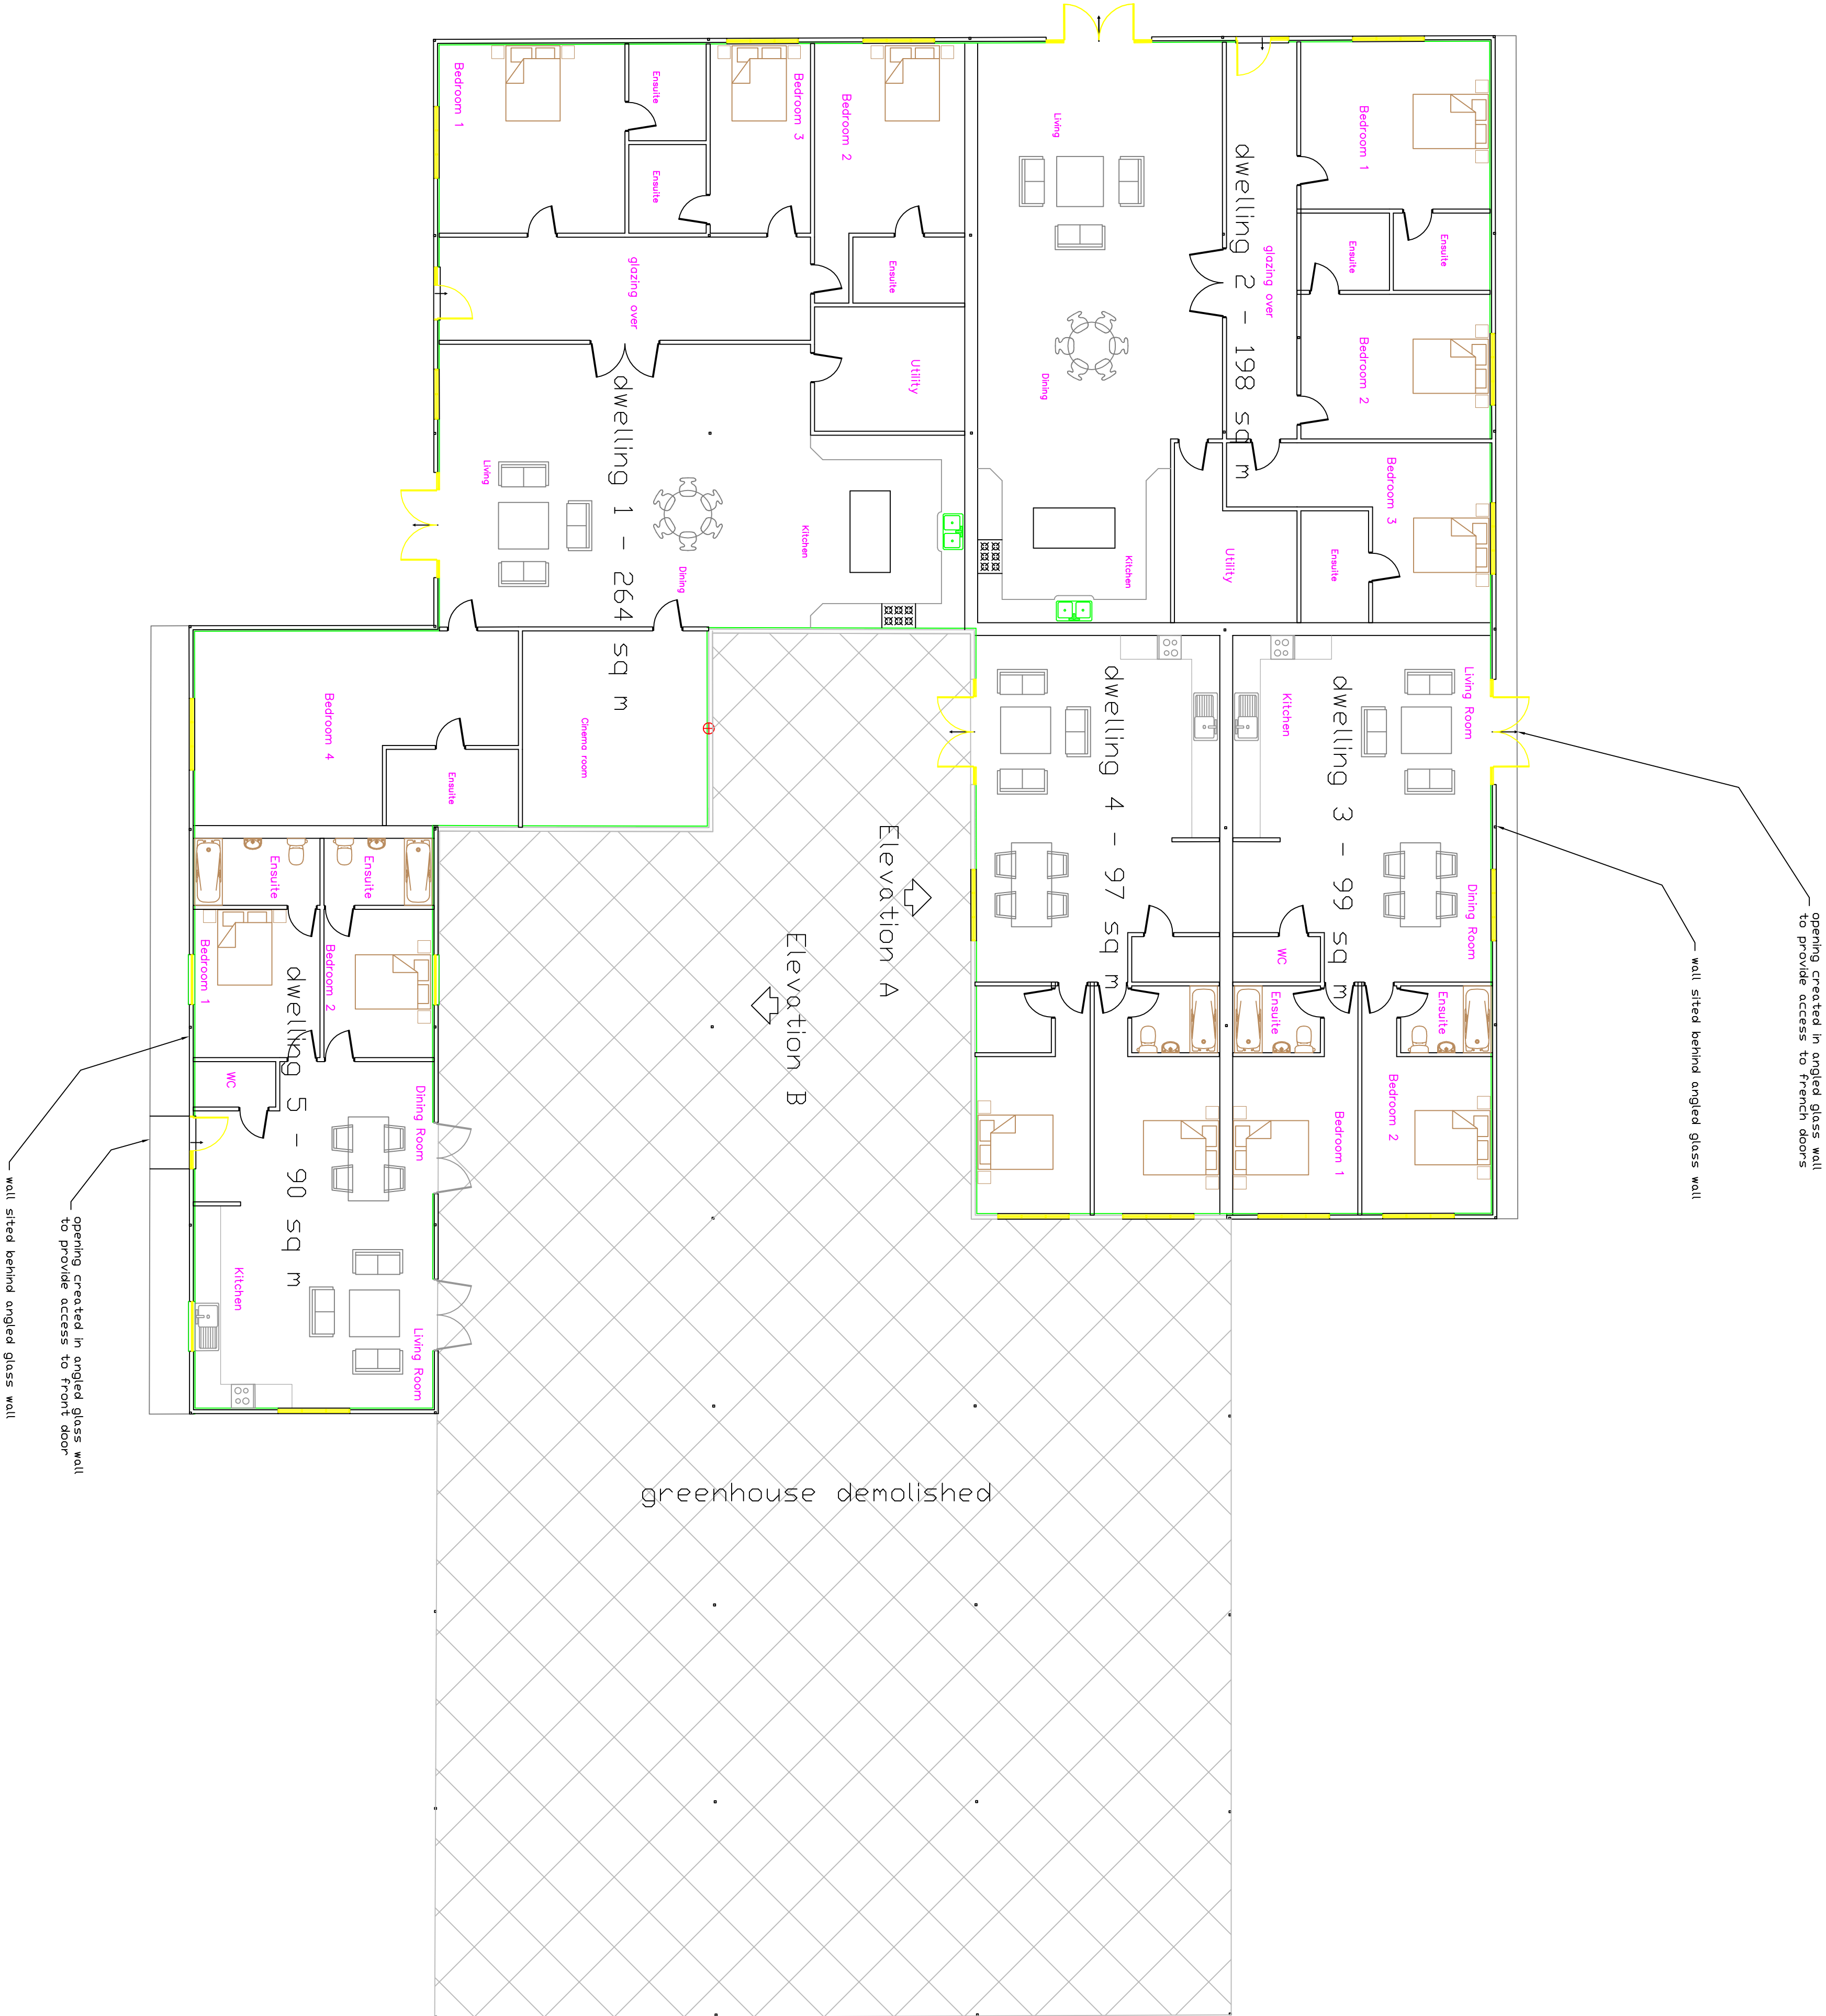

CLIENT	PROJECT	TITLE	STATUS	DRAWN BY	REVIEWED BY
Mrs D Boucher	Cherry Tree Nursery Eastergate Lane	Proposed Floor Plan	PLANNING, PA30	SJ	SJ
			DATE	SCALE	DRAWING NUMBER
			21.11.2018	1:100@A1	6