


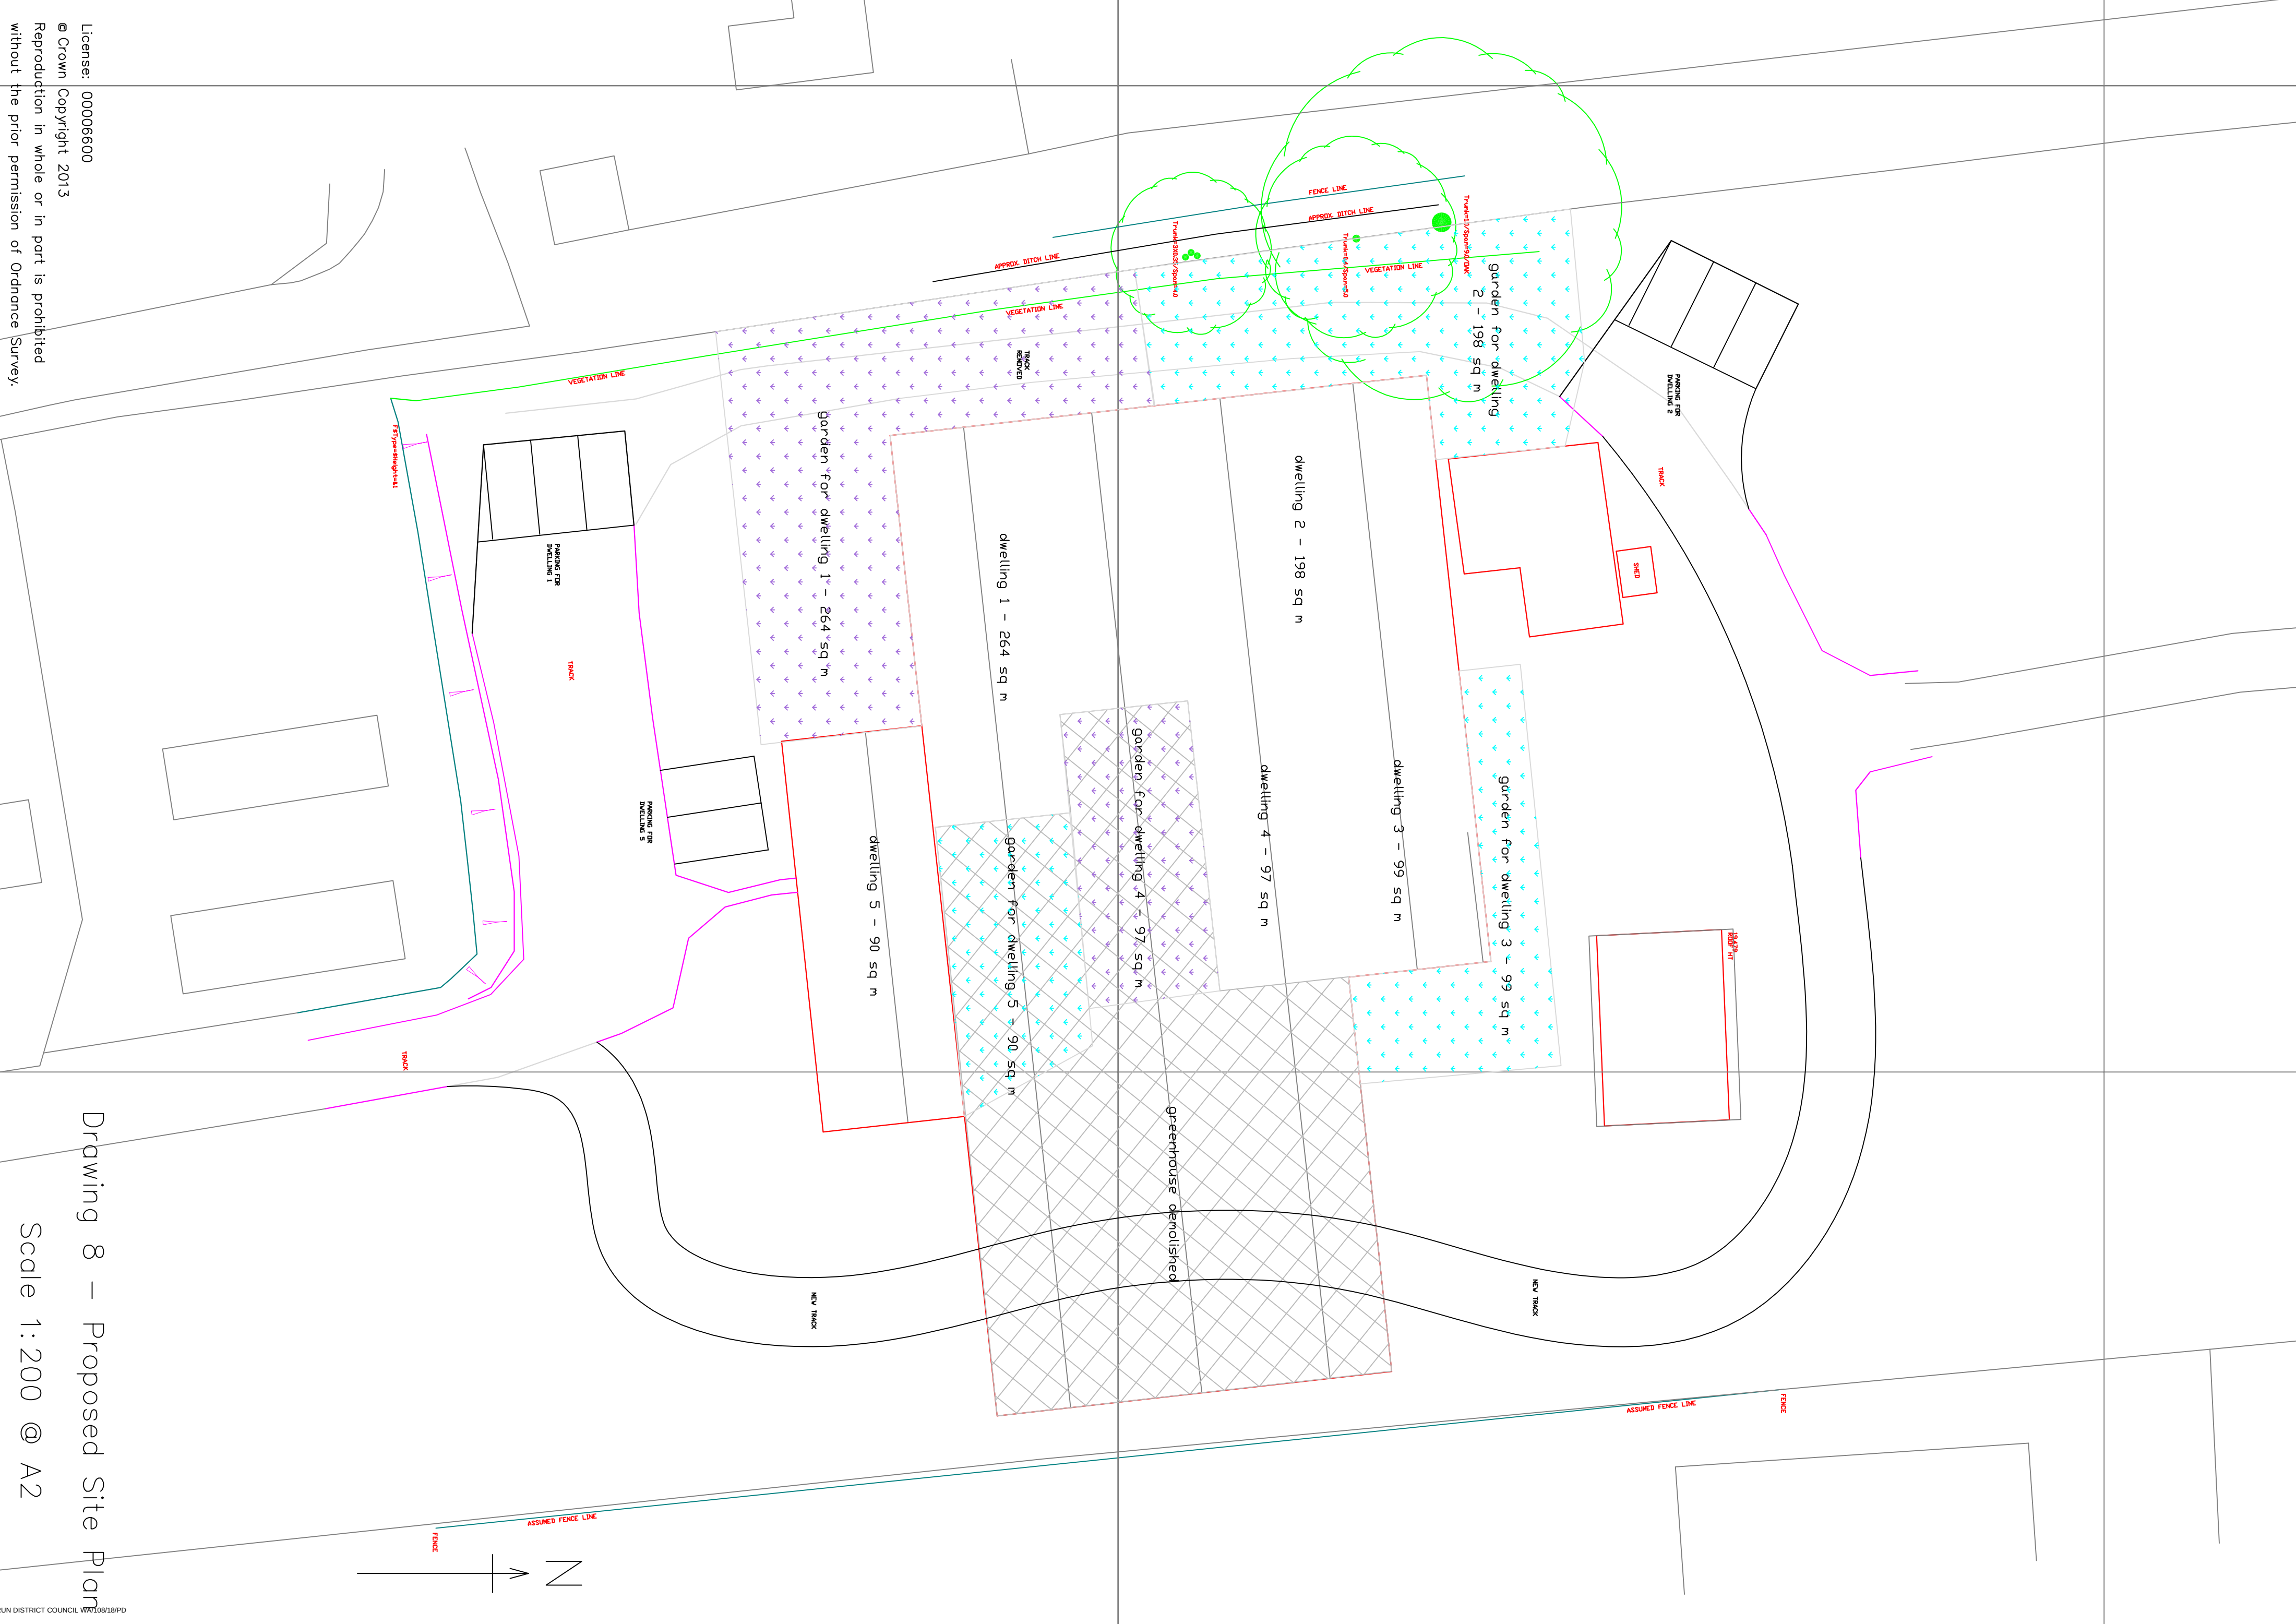

Drawing 8 – Proposed Site Plan
Scale 1:200 @ A2