




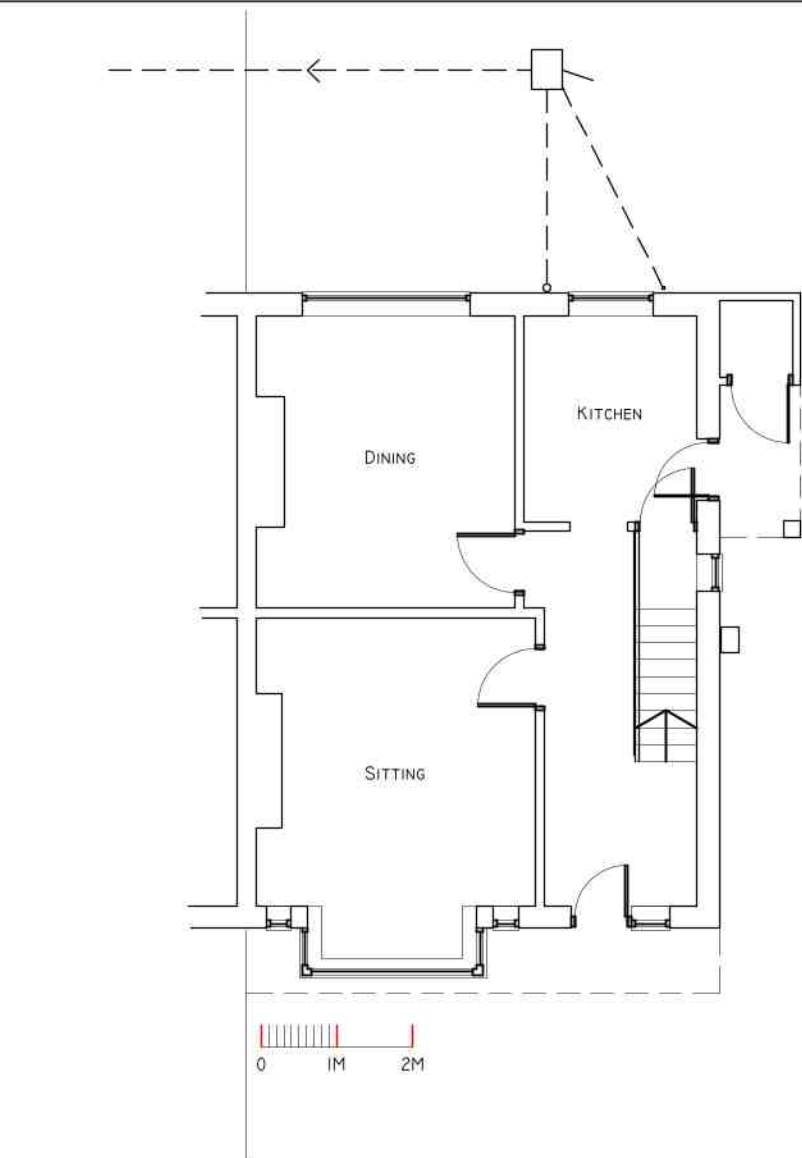


EXISTING GROUND FLOOR PLAN
SCALE 1:100 @ A1

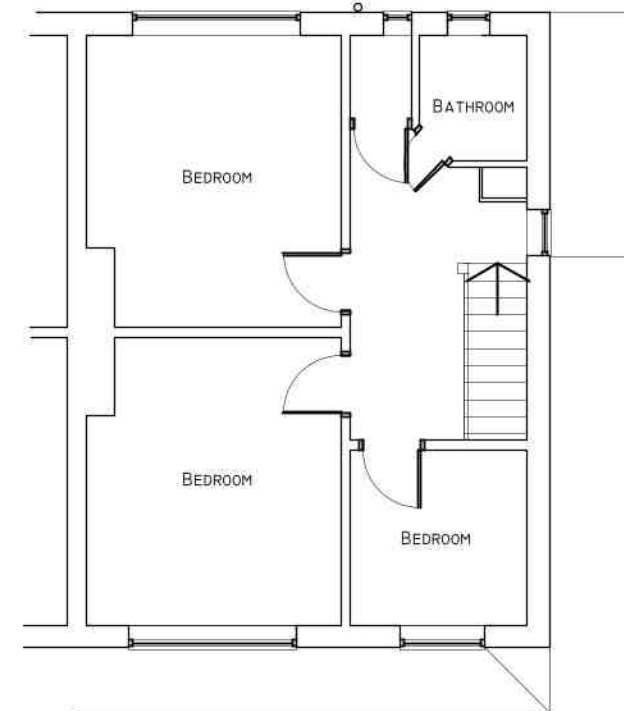

EXISTING FIRST FLOOR PLAN
SCALE 1:100 @ A1

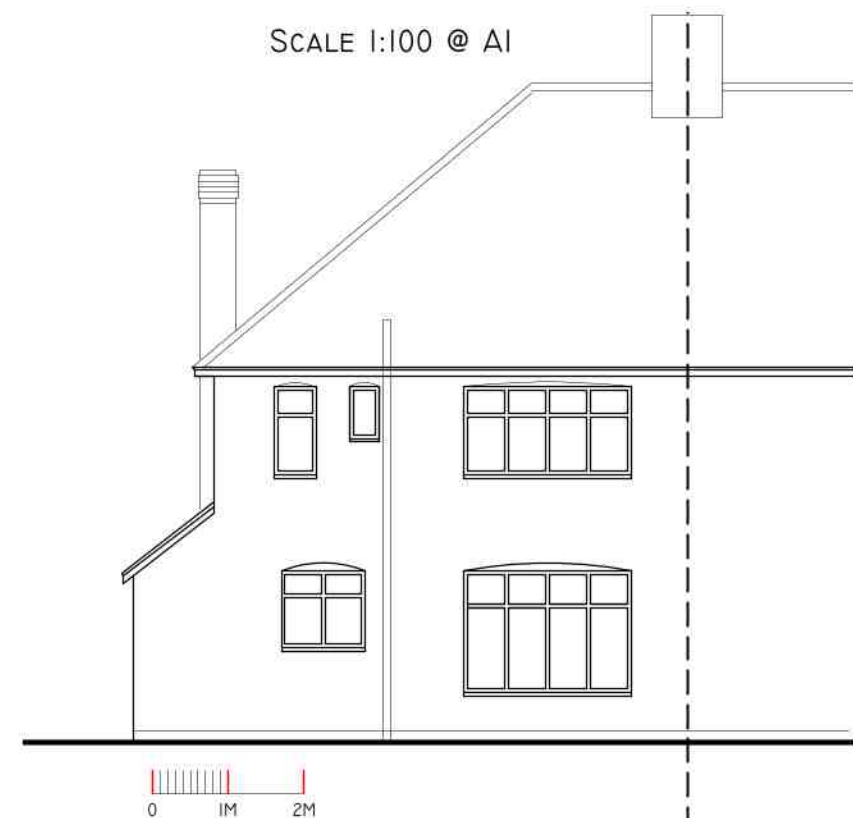


EXISTING REAR (NORTH) ELEVATION
SCALE 1:100 @ A1

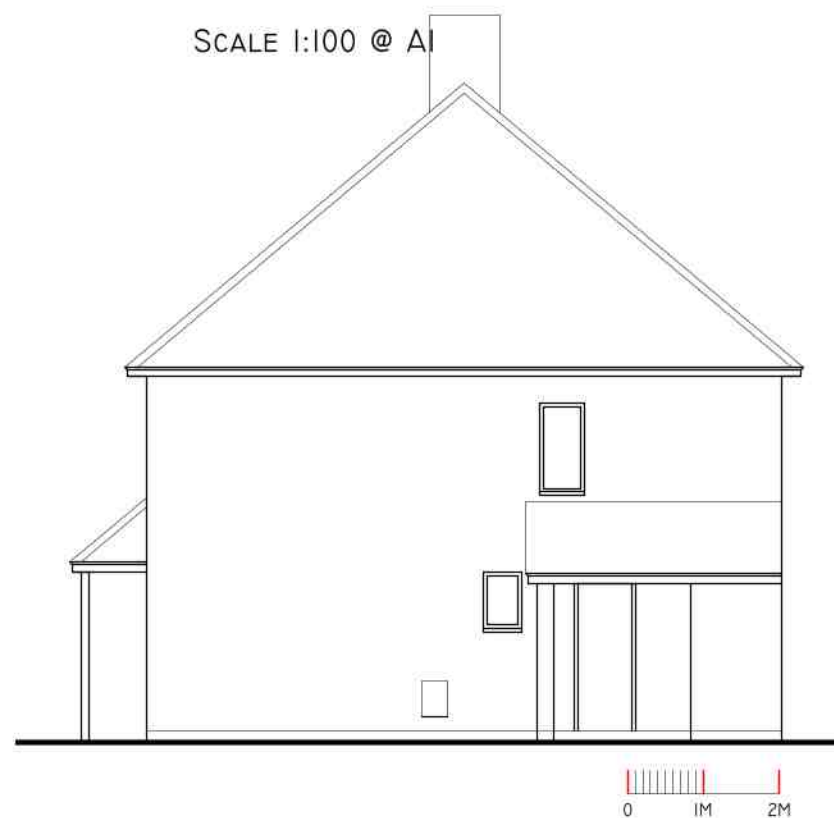


EXISTING SIDE (EAST) ELEVATION
SCALE 1:100 @ A1




EXISTING FRONT (SOUTH) ELEVATION
SCALE 1:100 @ A1

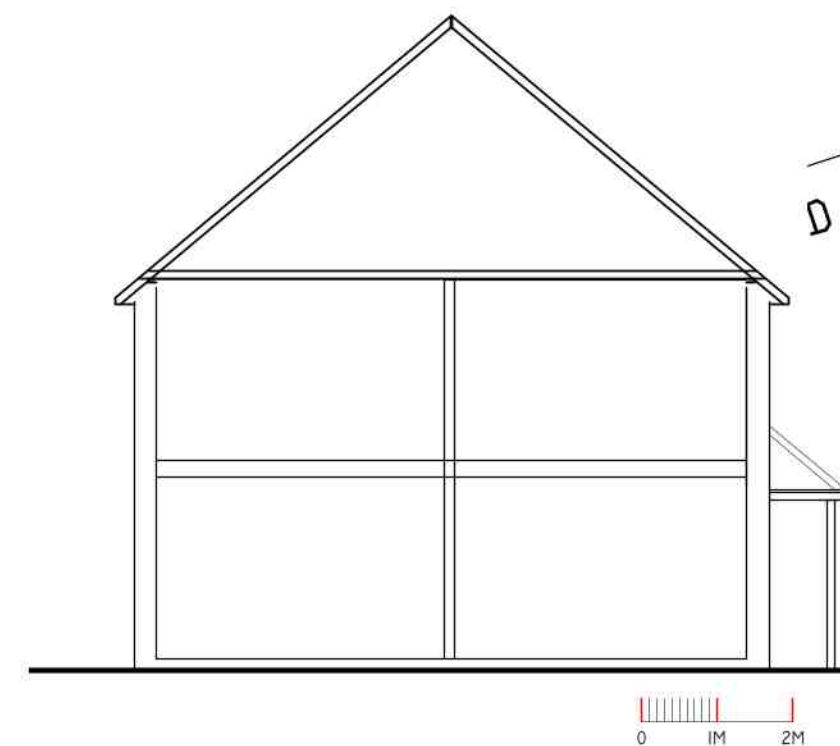


EXISTING SIDE SECTIONAL ELEVATION WEST SCALE 1:100 @ A1

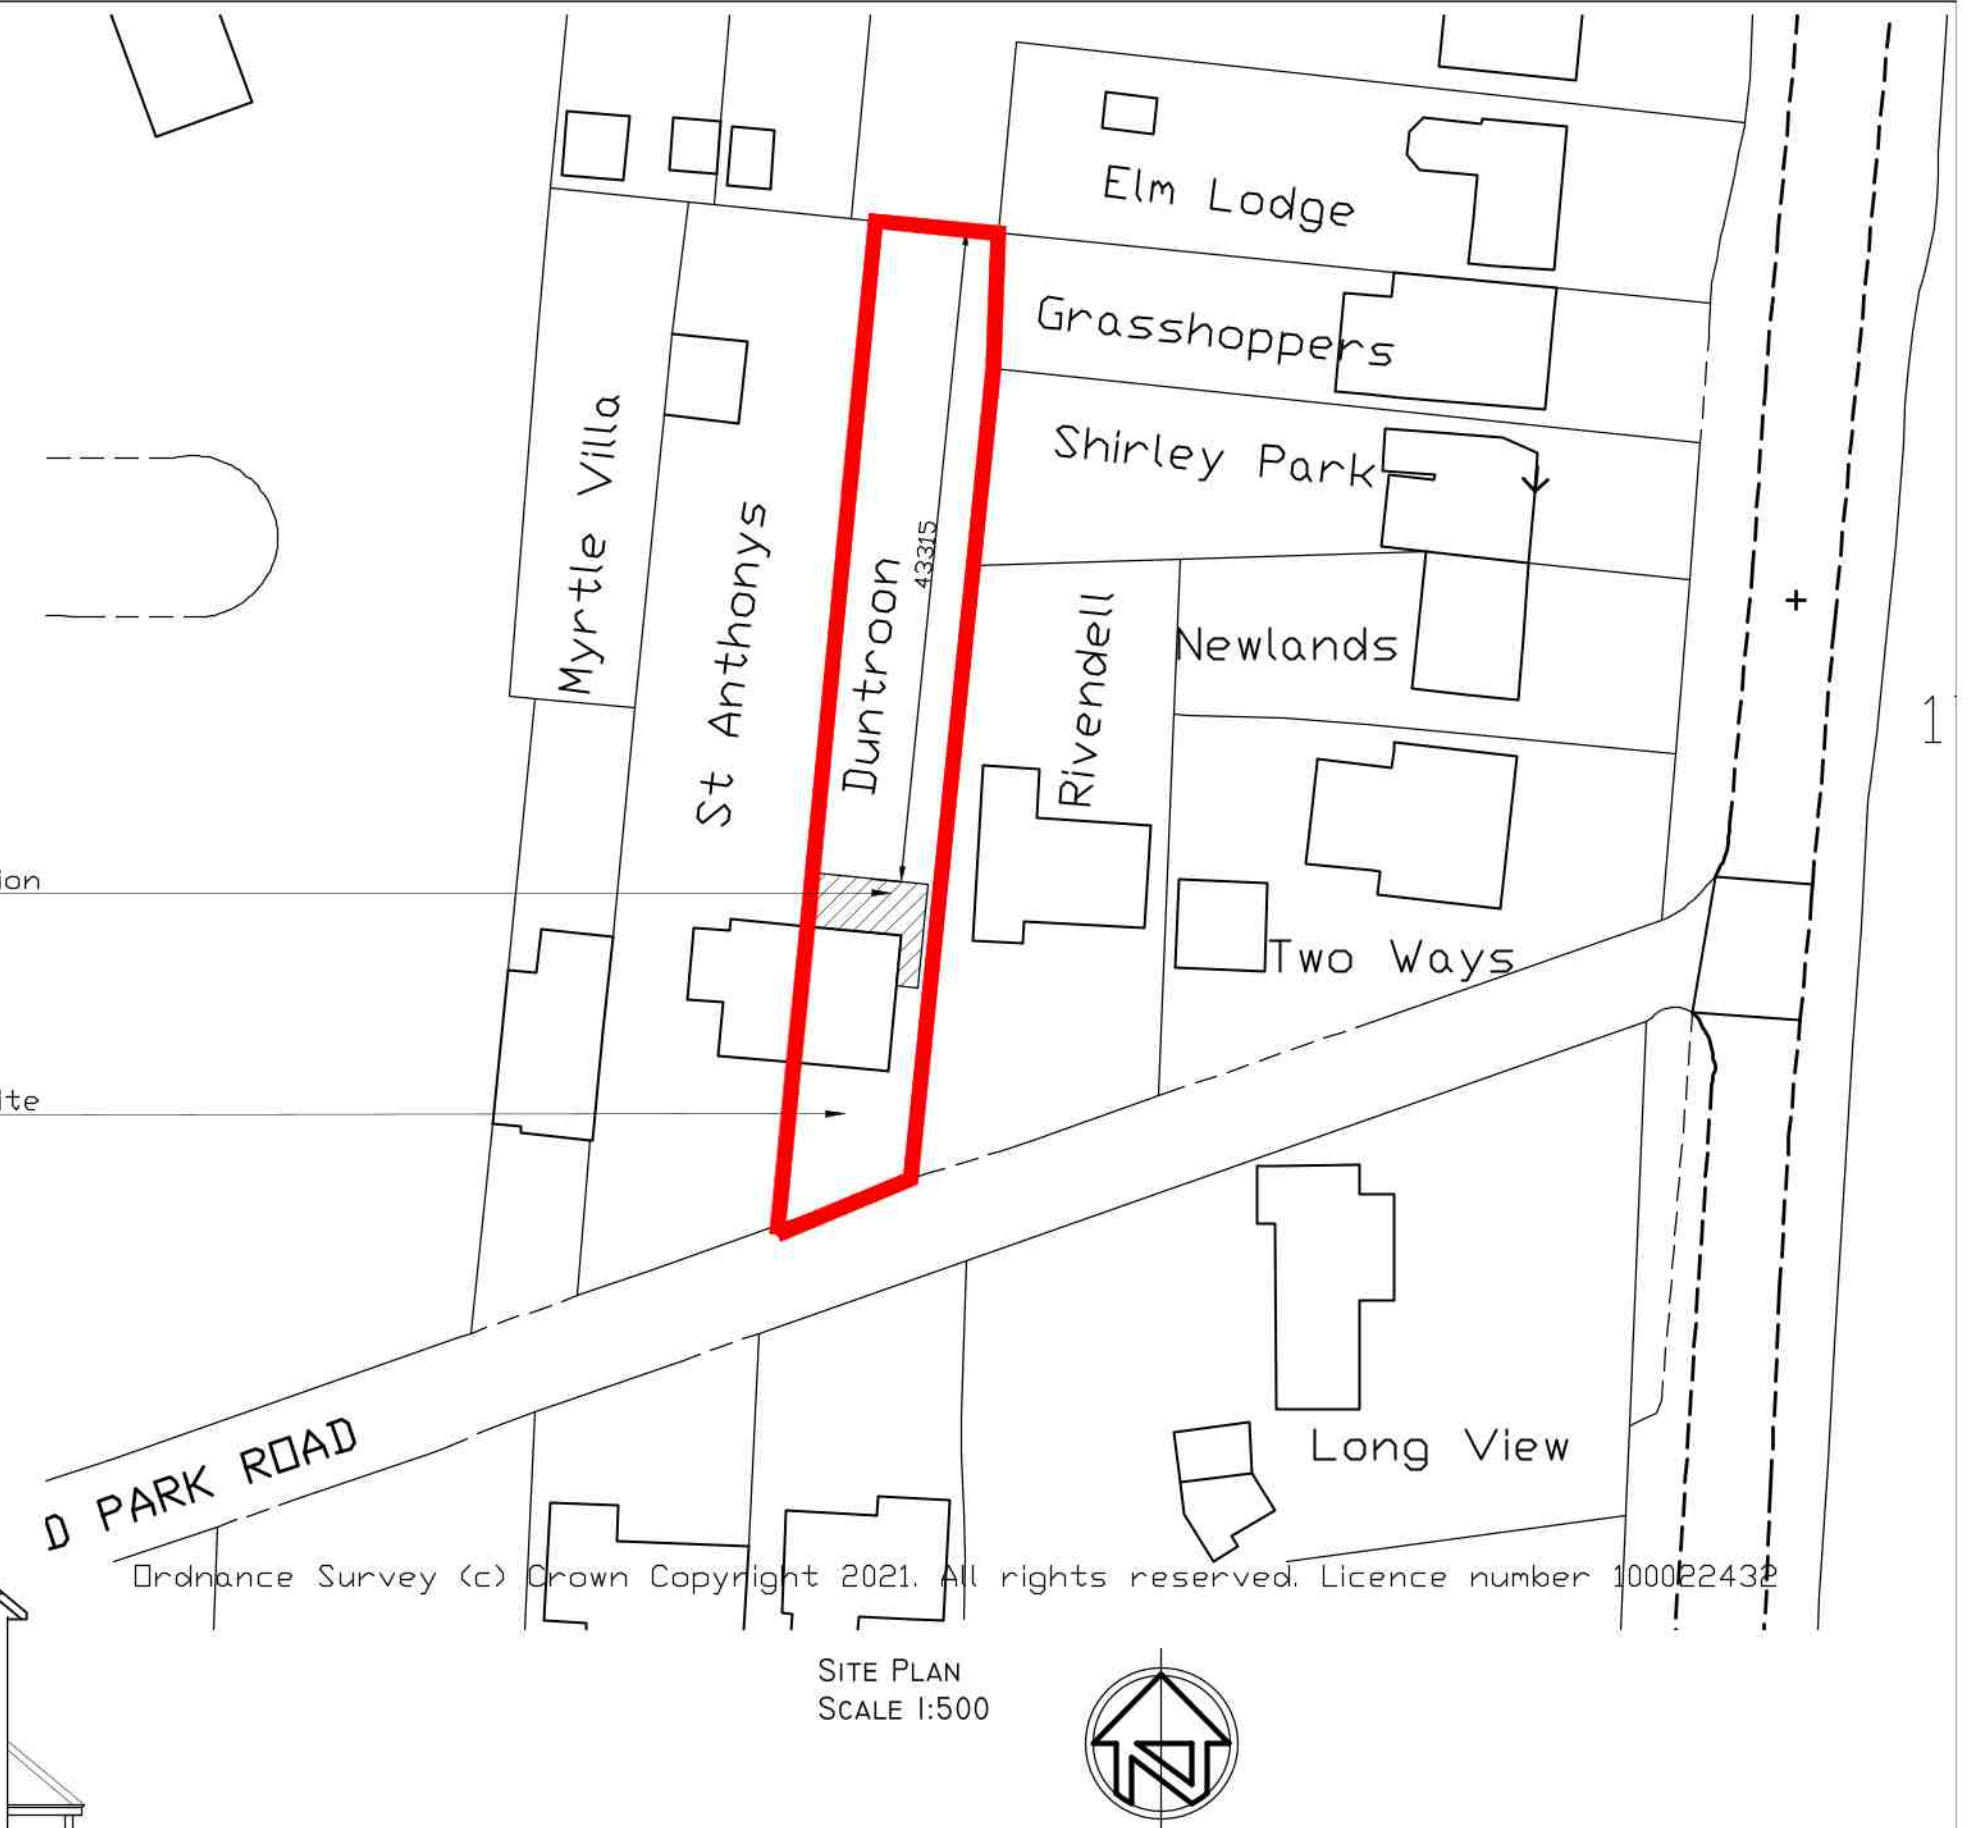


SITE PLAN
SCALE 1:500

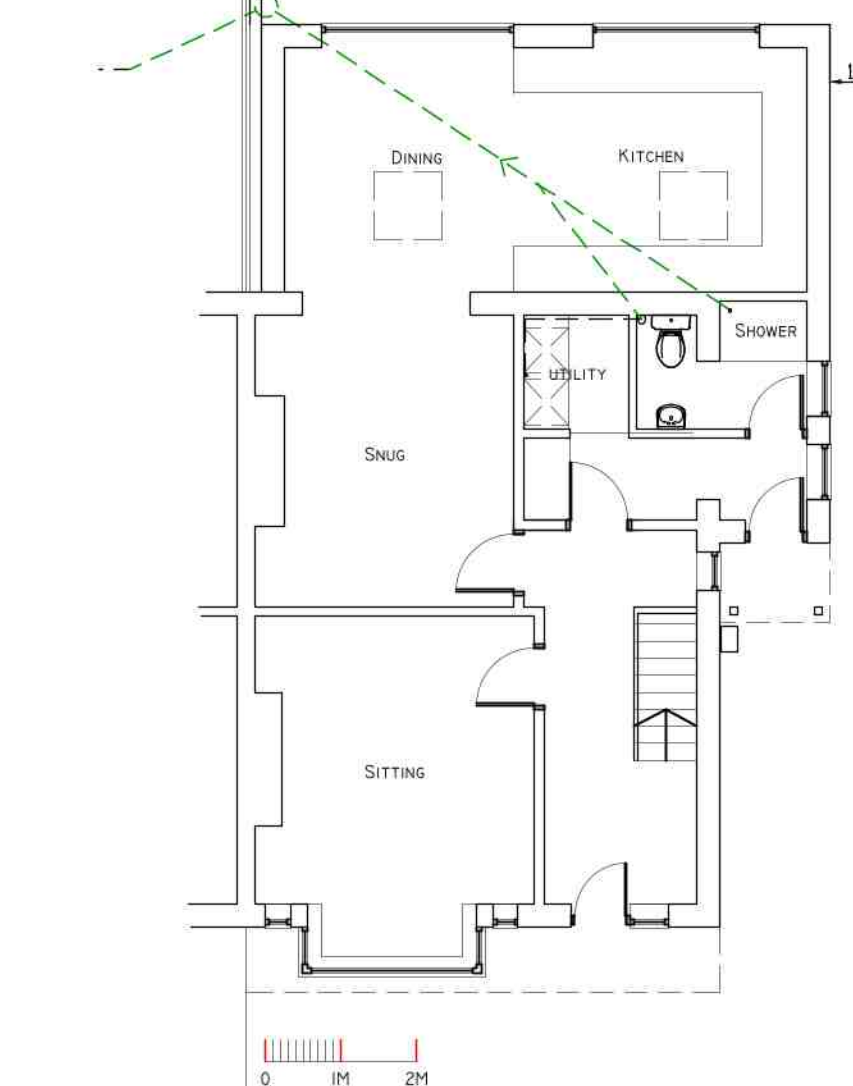

PROPOSED GROUND FLOOR PLAN
SCALE 1:100 @ A1

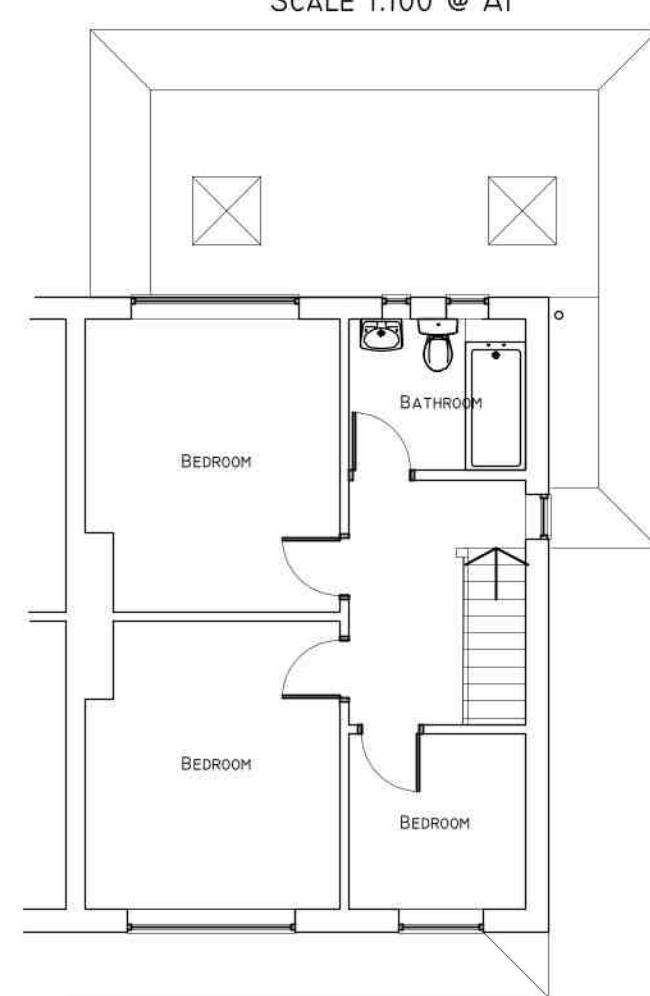

PROPOSED FIRST FLOOR PLAN
SCALE 1:100 @ A1

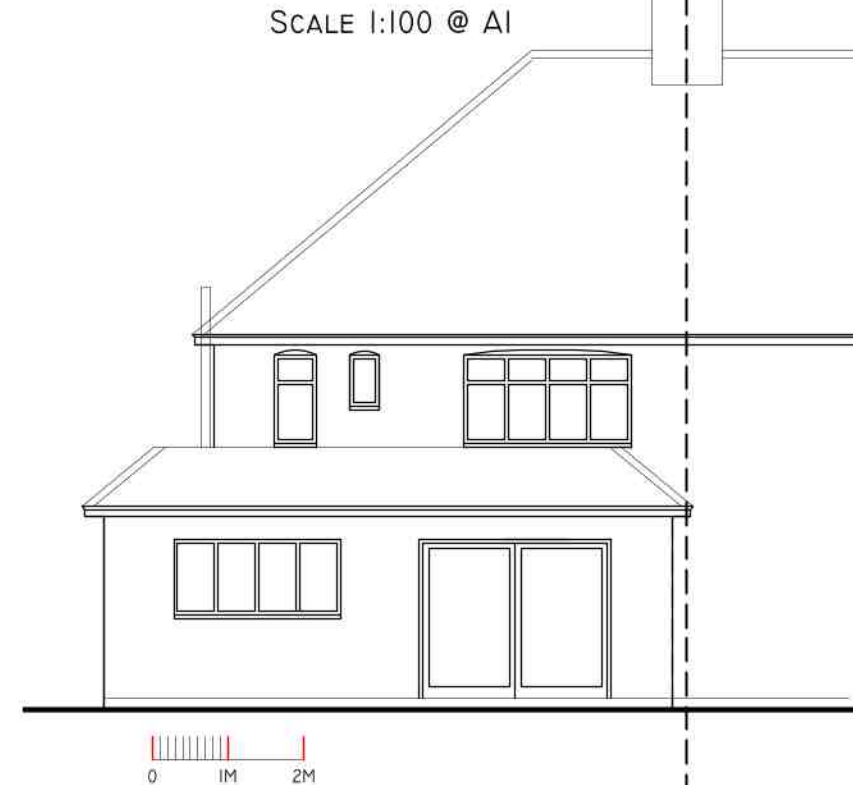


PROPOSED REAR (NORTH) ELEVATION
SCALE 1:100 @ A1




PROPOSED SIDE (EAST) ELEVATION
SCALE 1:100 @ A1



PROPOSED FRONT (SOUTH) ELEVATION
SCALE 1:100 @ A1

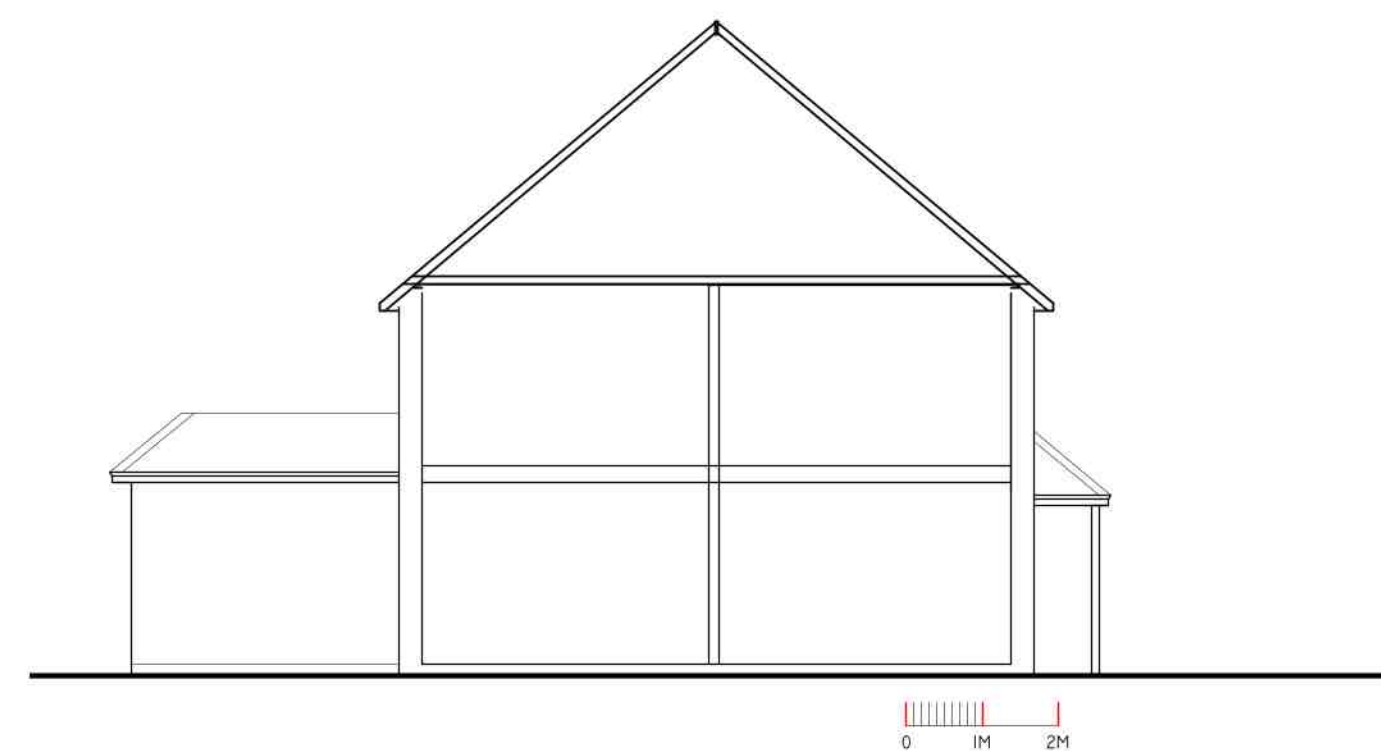


PROPOSED SIDE SECTIONAL ELEVATION WEST SCALE 1:100 @ A1

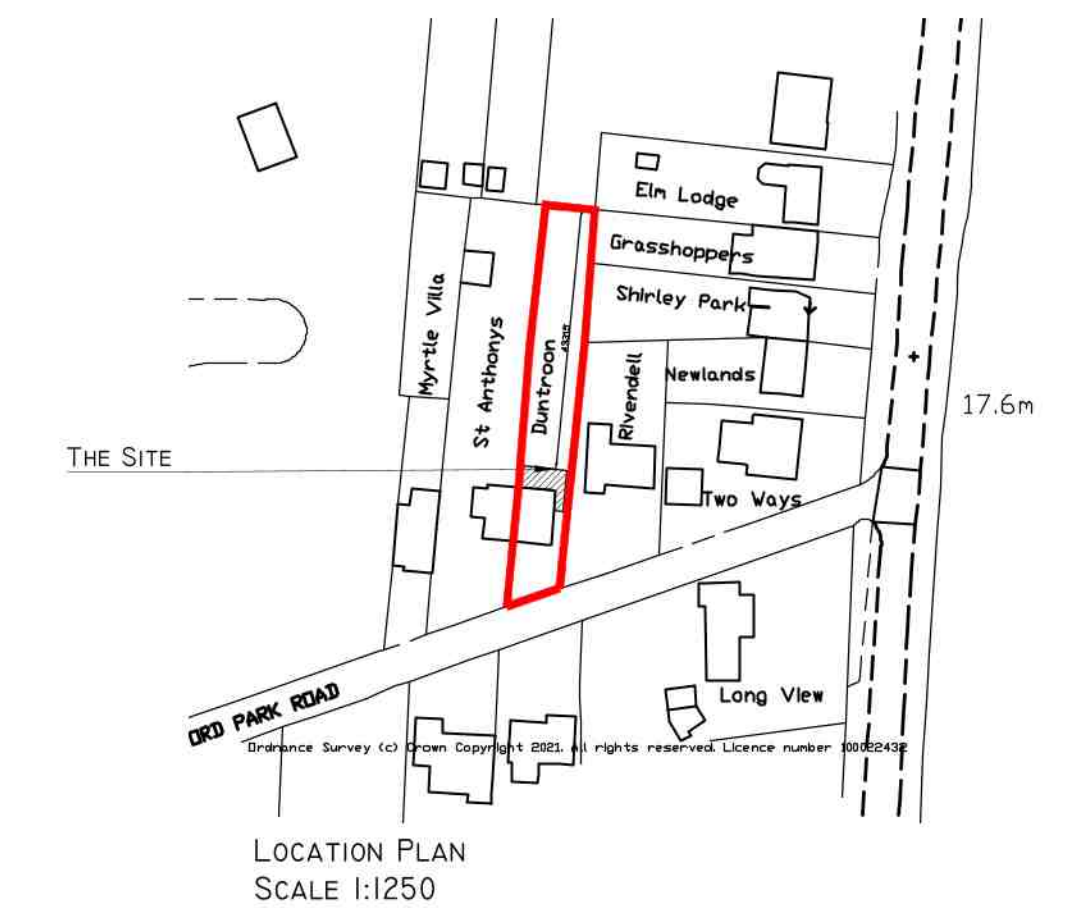

LOCATION PLAN
SCALE 1:1250



Pope Stevens Architecture Ltd.
Crossways | 2 Beech Avenue
Chichester | West Sussex | PO19 3DR
Telephone: 01243 782 796
Email: pope.stevens@btinternet.com

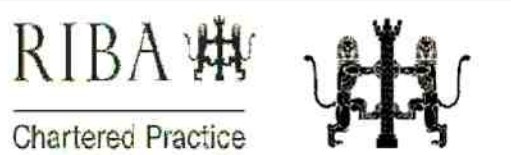

Project
Duntroun
Avisford Park Road
Walberton

Drawing
Householder Planning Application
Proposed extension
Location, Site, Floor Plans and elevations

Date Sept 2021	Drawn by CDP	Scale as shown @ A1
Drawing No. DPA-01	Revision 01	