



60 degree line
45 degree line

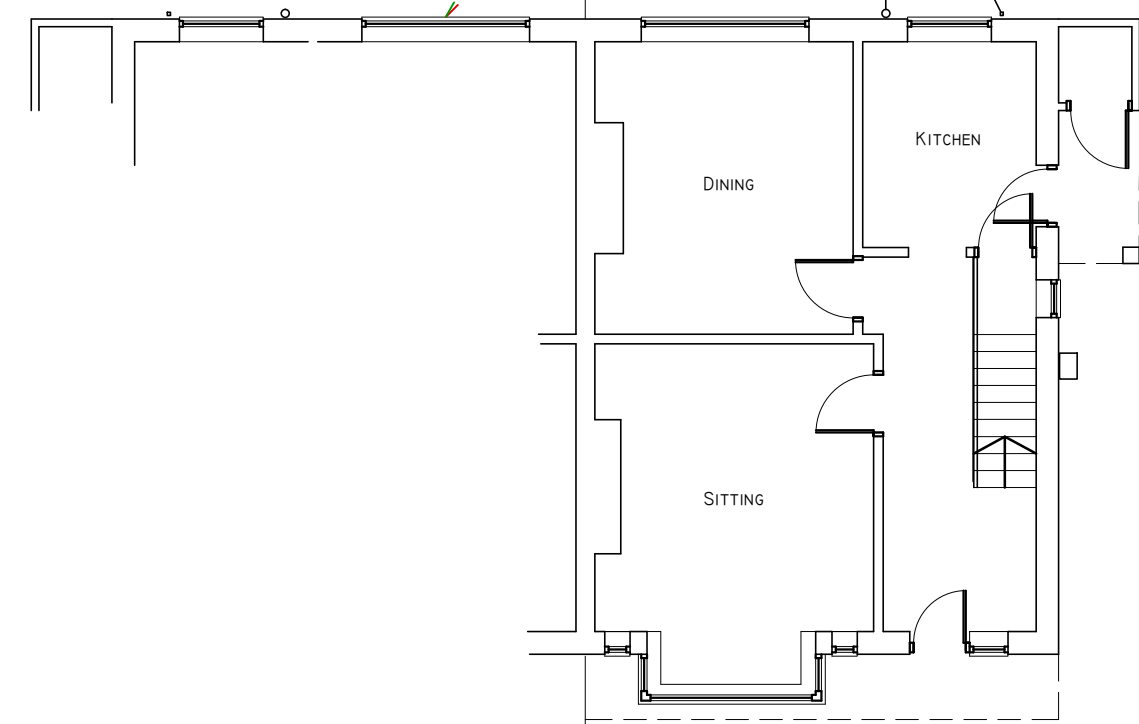


EXISTING GROUND FLOOR PLAN

SCALE 1:100 @ A1

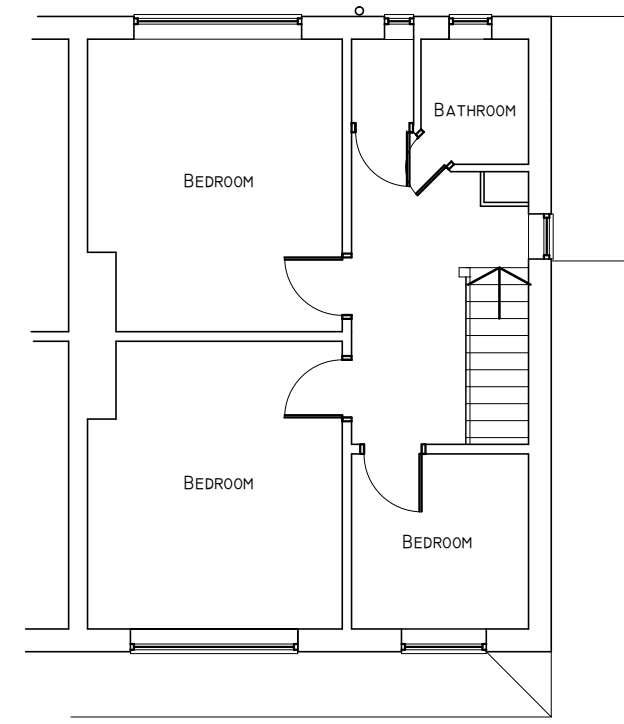

EXISTING FIRST FLOOR PLAN

SCALE 1:100 @ A1

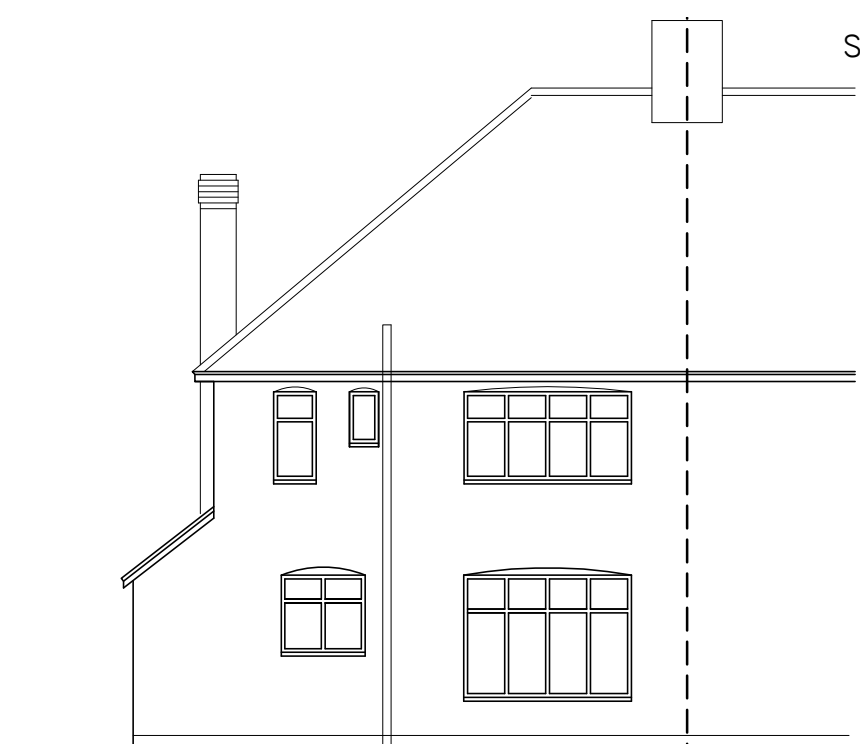


EXISTING REAR (NORTH) ELEVATION
SCALE 1:100 @ A1



EXISTING SIDE (EAST) ELEVATION
SCALE 1:100 @ A1



EXISTING FRONT (SOUTH) ELEVATION
SCALE 1:100 @ A1

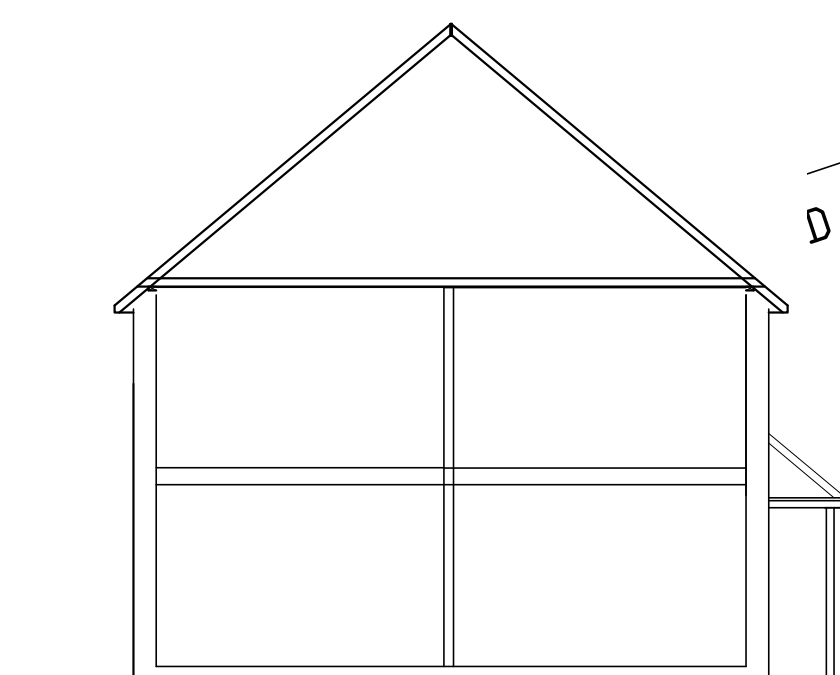

EXISTING SIDE SECTIONAL ELEVATION WEST SCALE 1:100 @ A1



The extension

The Site

D PARK ROAD


Ordnance Survey (c) Crown Copyright 2021. All rights reserved. Licence number 100022432

SITE PLAN
SCALE 1:500

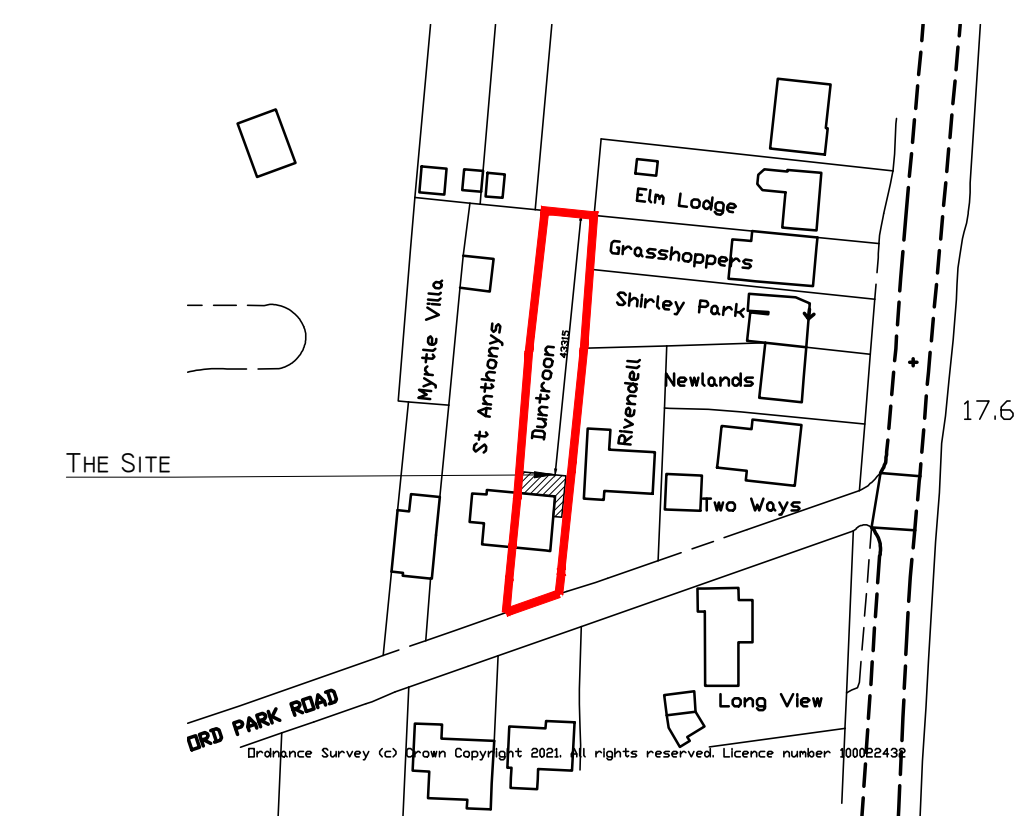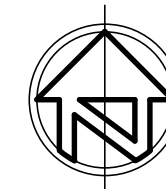


LOCATION PLAN
SCALE 1:1250

60 degree line
45 degree line

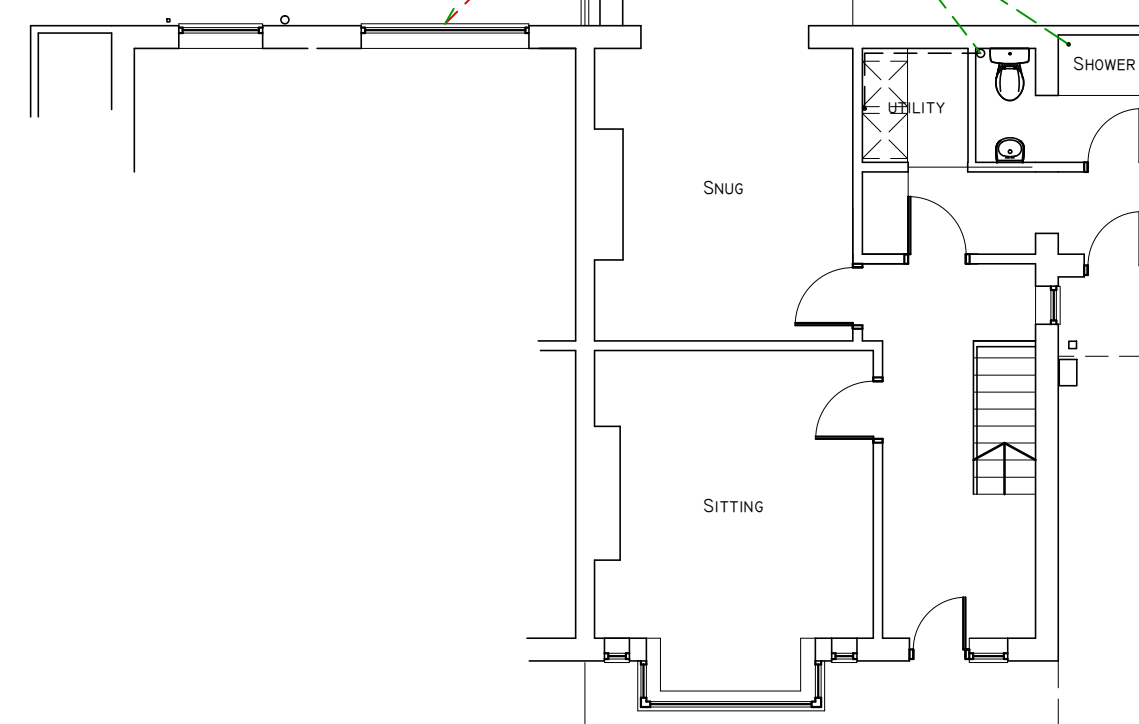


PROPOSED GROUND FLOOR PLAN
SCALE 1:100 @ A1

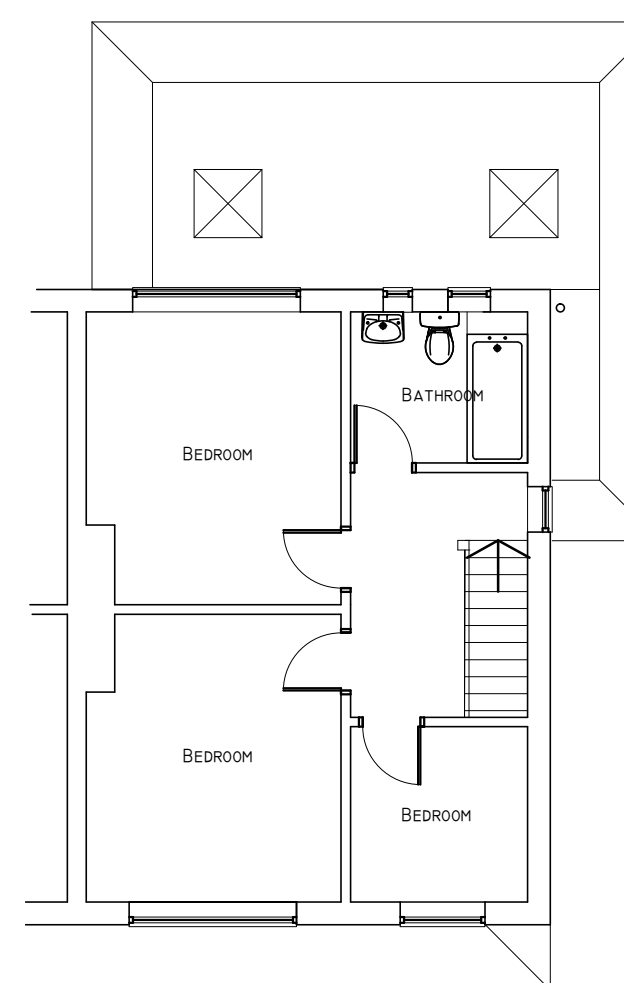

PROPOSED FIRST FLOOR PLAN
SCALE 1:100 @ A1




PROPOSED REAR (NORTH) ELEVATION
SCALE 1:100 @ A1

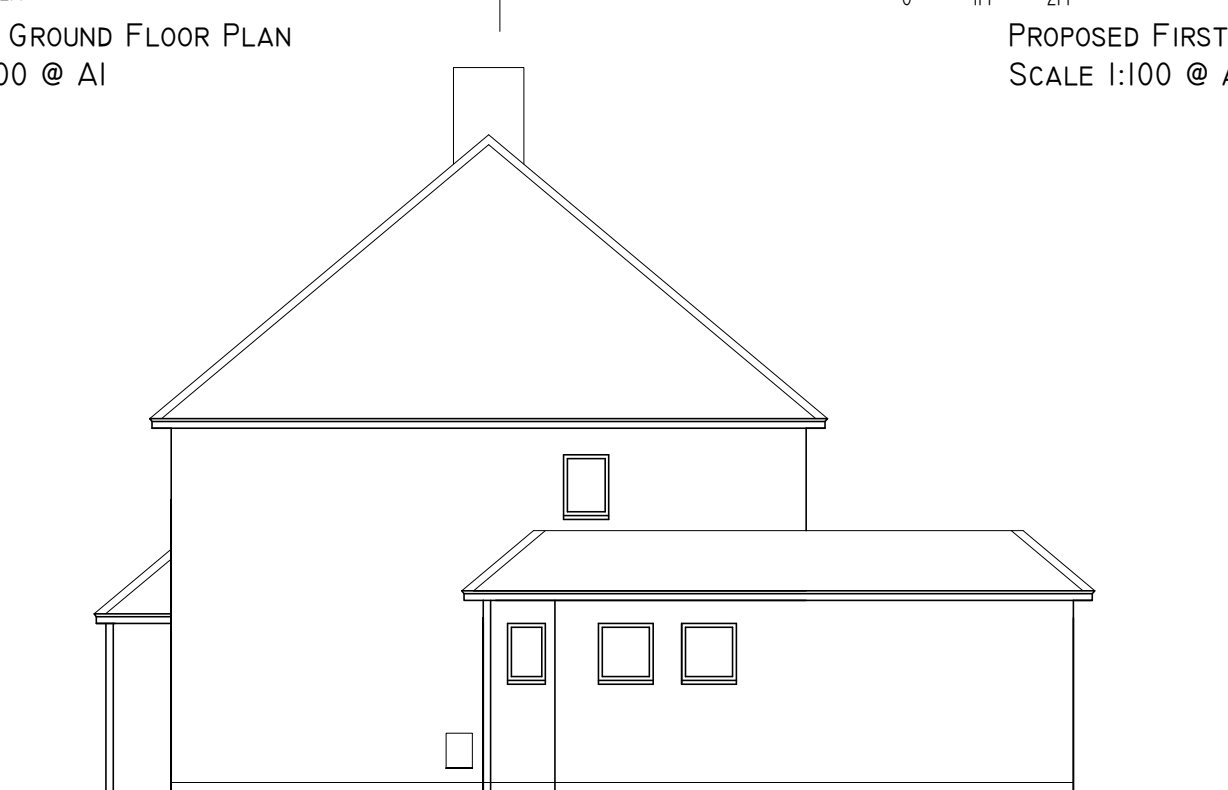

PROPOSED SIDE (EAST) ELEVATION
SCALE 1:100 @ A1



PROPOSED FRONT (SOUTH) ELEVATION
SCALE 1:100 @ A1

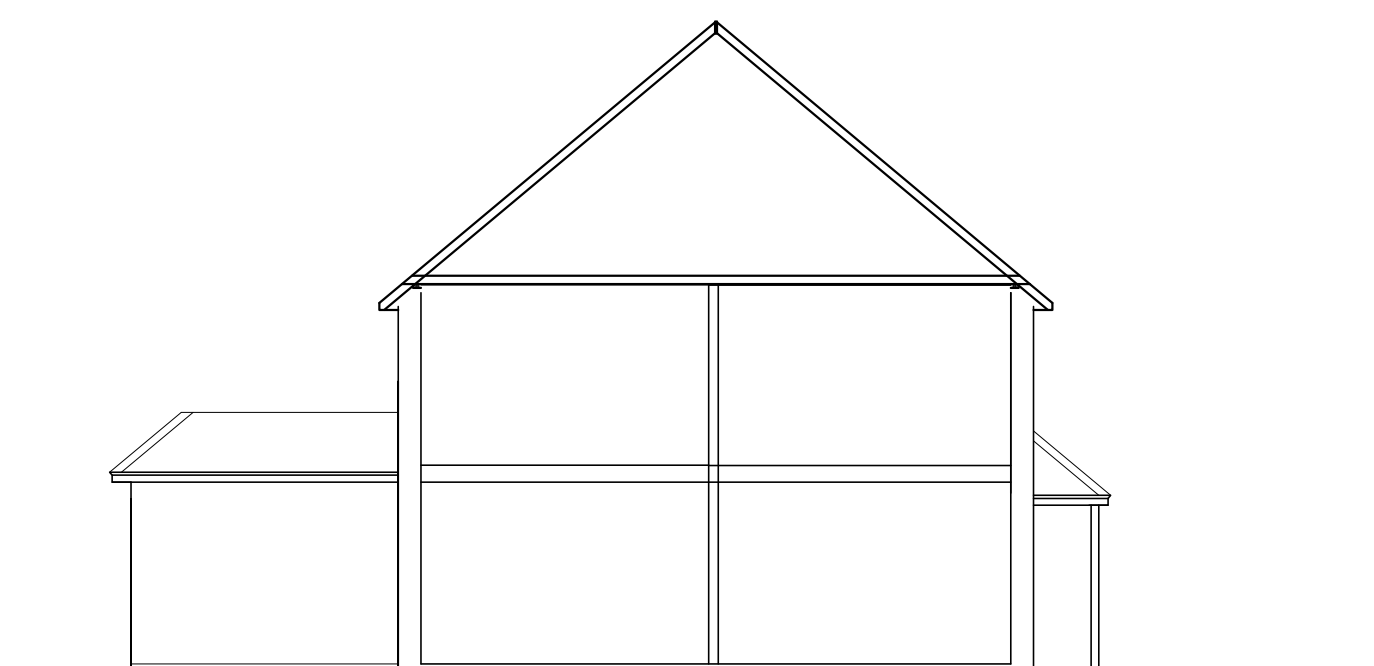

PROPOSED SIDE SECTIONAL ELEVATION WEST SCALE 1:100 @ A1



Pope Stevens Architecture Ltd.
Crossways | 2 Beech Avenue
Chichester | West Sussex | PO19 3DR
Telephone: 01243 782 796
Email: pope.stevens@btinternet.com

RIBA
Chartered Practice

Project
Duntroun
Avisford Park Road
Walberton

Drawing
Householder Planning Application
Proposed extension
Location, Site, Floor Plans and elevations

Date: Sept 2021 Drawn by: CDP Scale: as shown @ A1

Drawing No. DFA-01 Revision: 02