





Proposed Front Elevation
1:50 @ A1

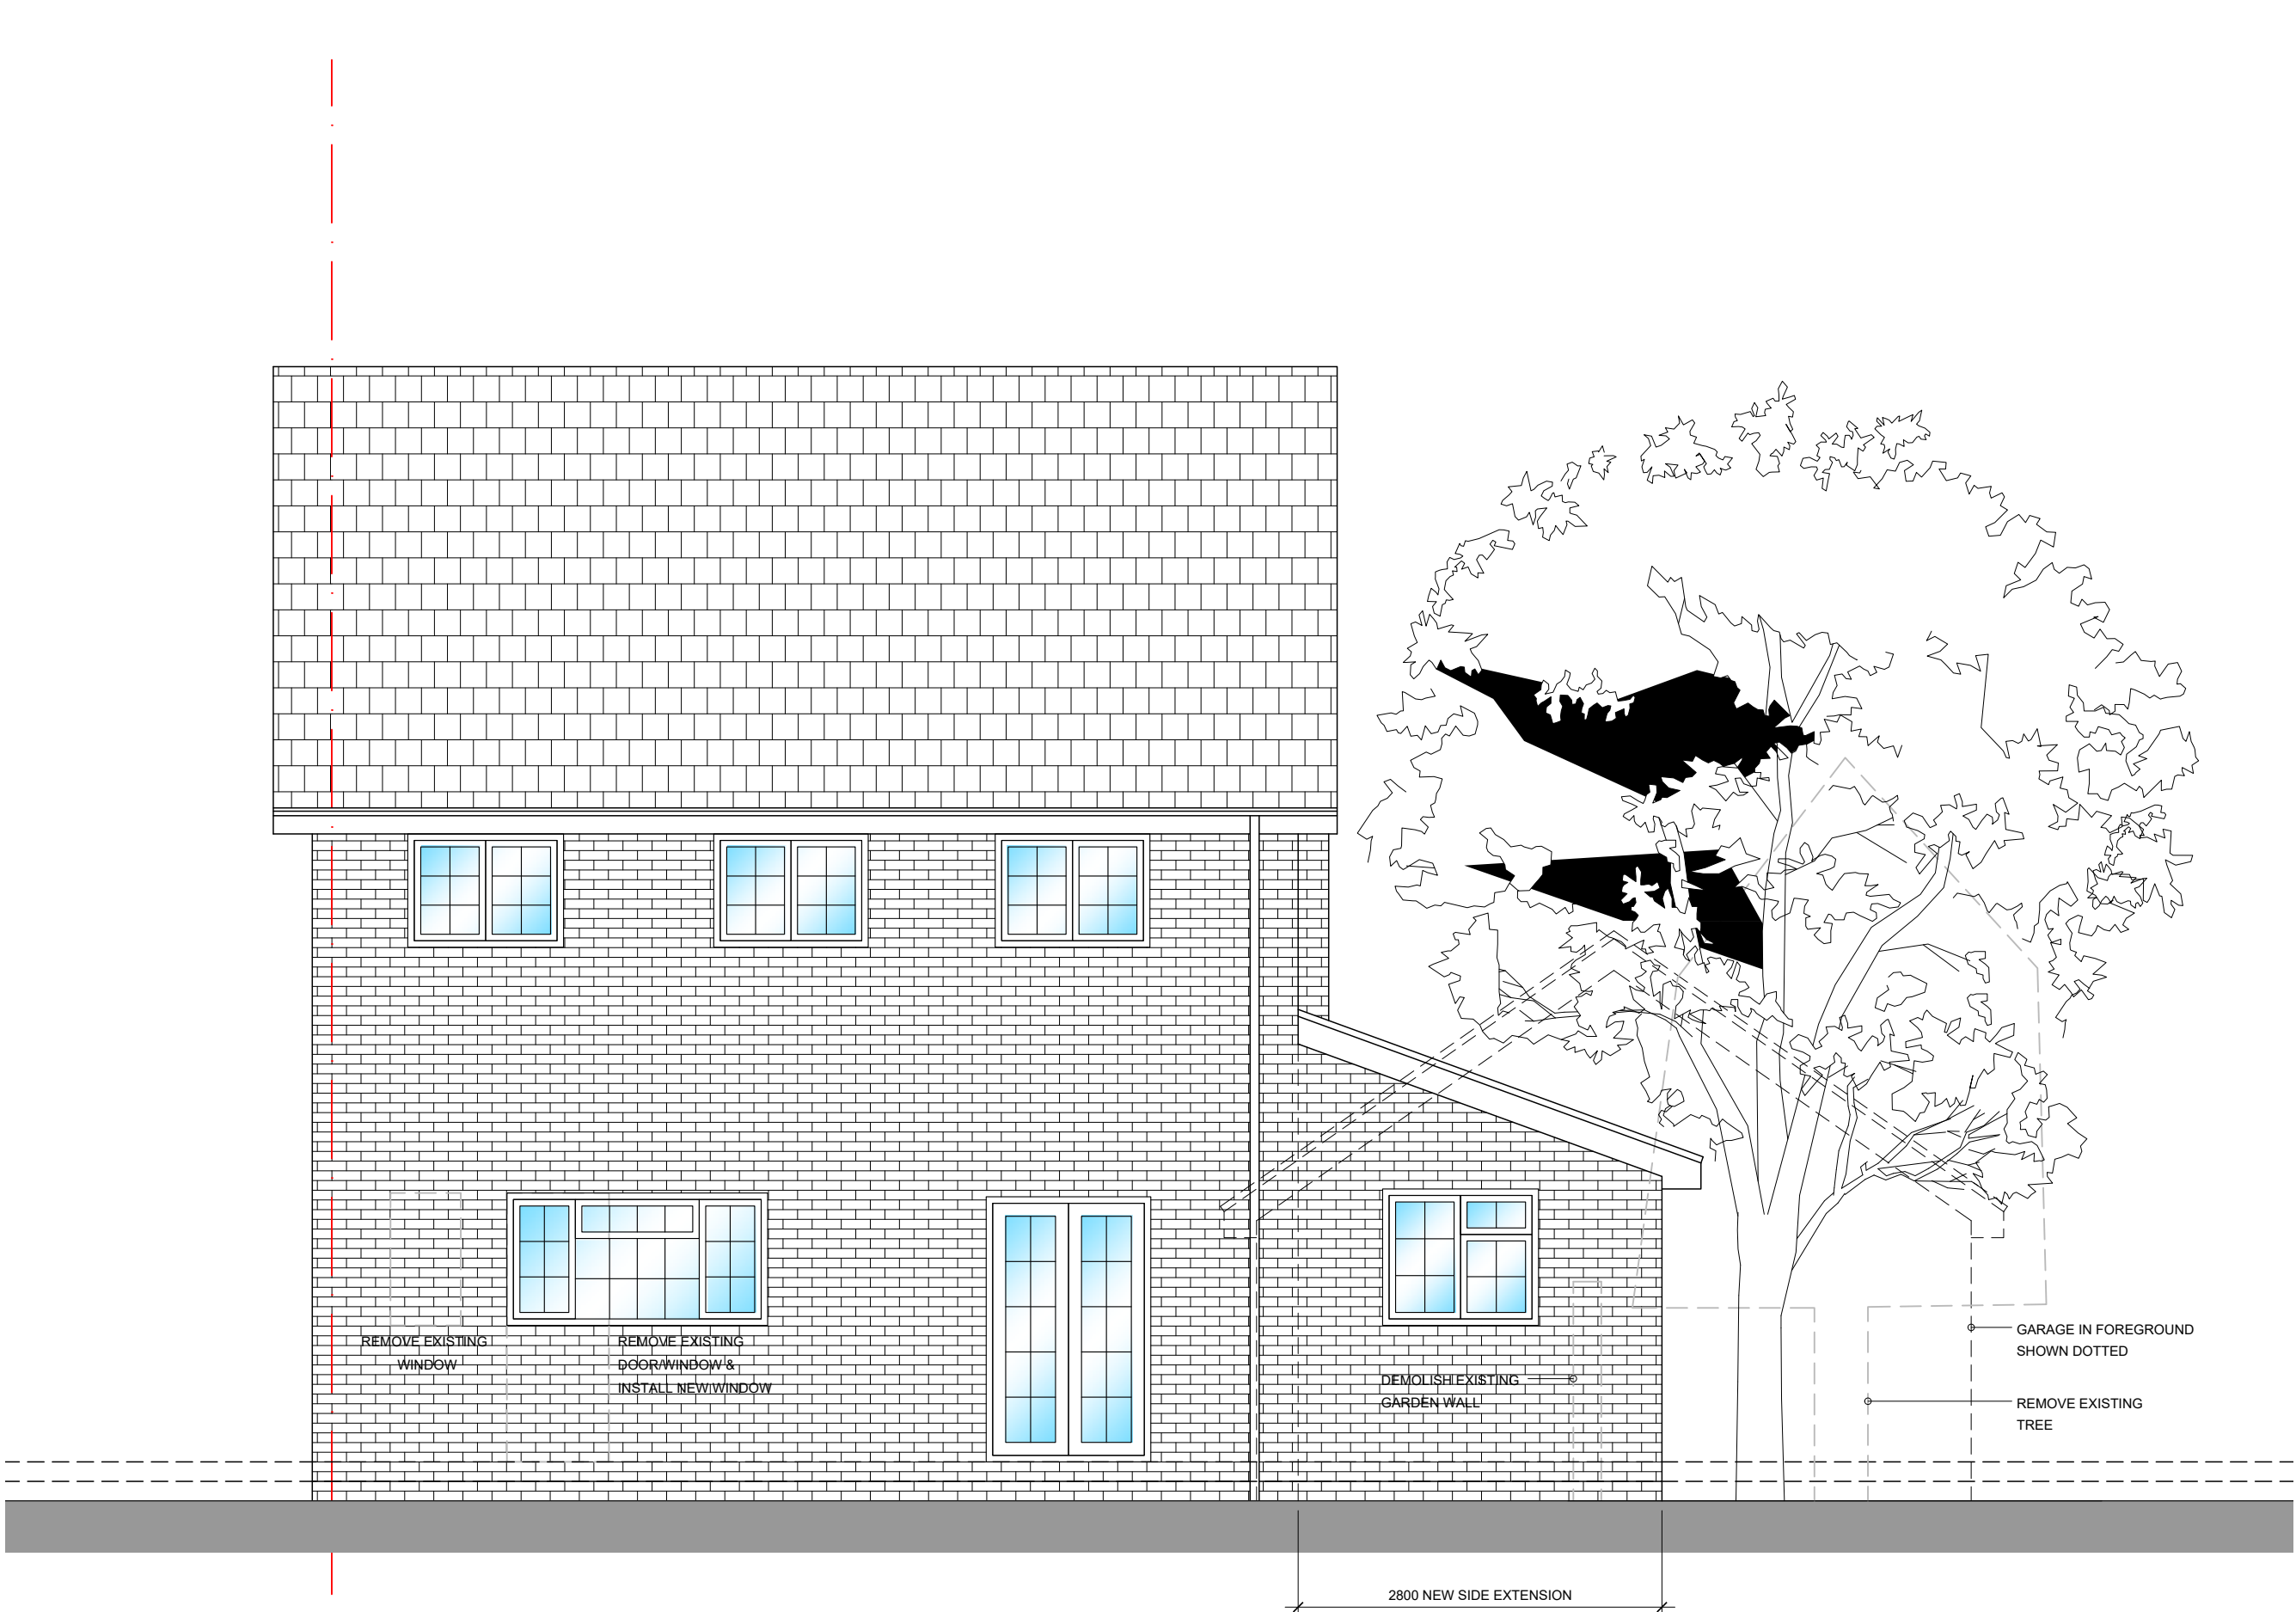


Proposed Rear Elevation
1:50 @ A1

MATERIALS LEGEND

- ROOF TILES
TRADITIONAL CLAY
- HORIZONTAL CALDDING
- BRICKWORK
- WINDOWS & DOORS
TIMBER DOUBLE GLAZED LYSSAND (poss) -
LIGHT GREEN (PASTEL)

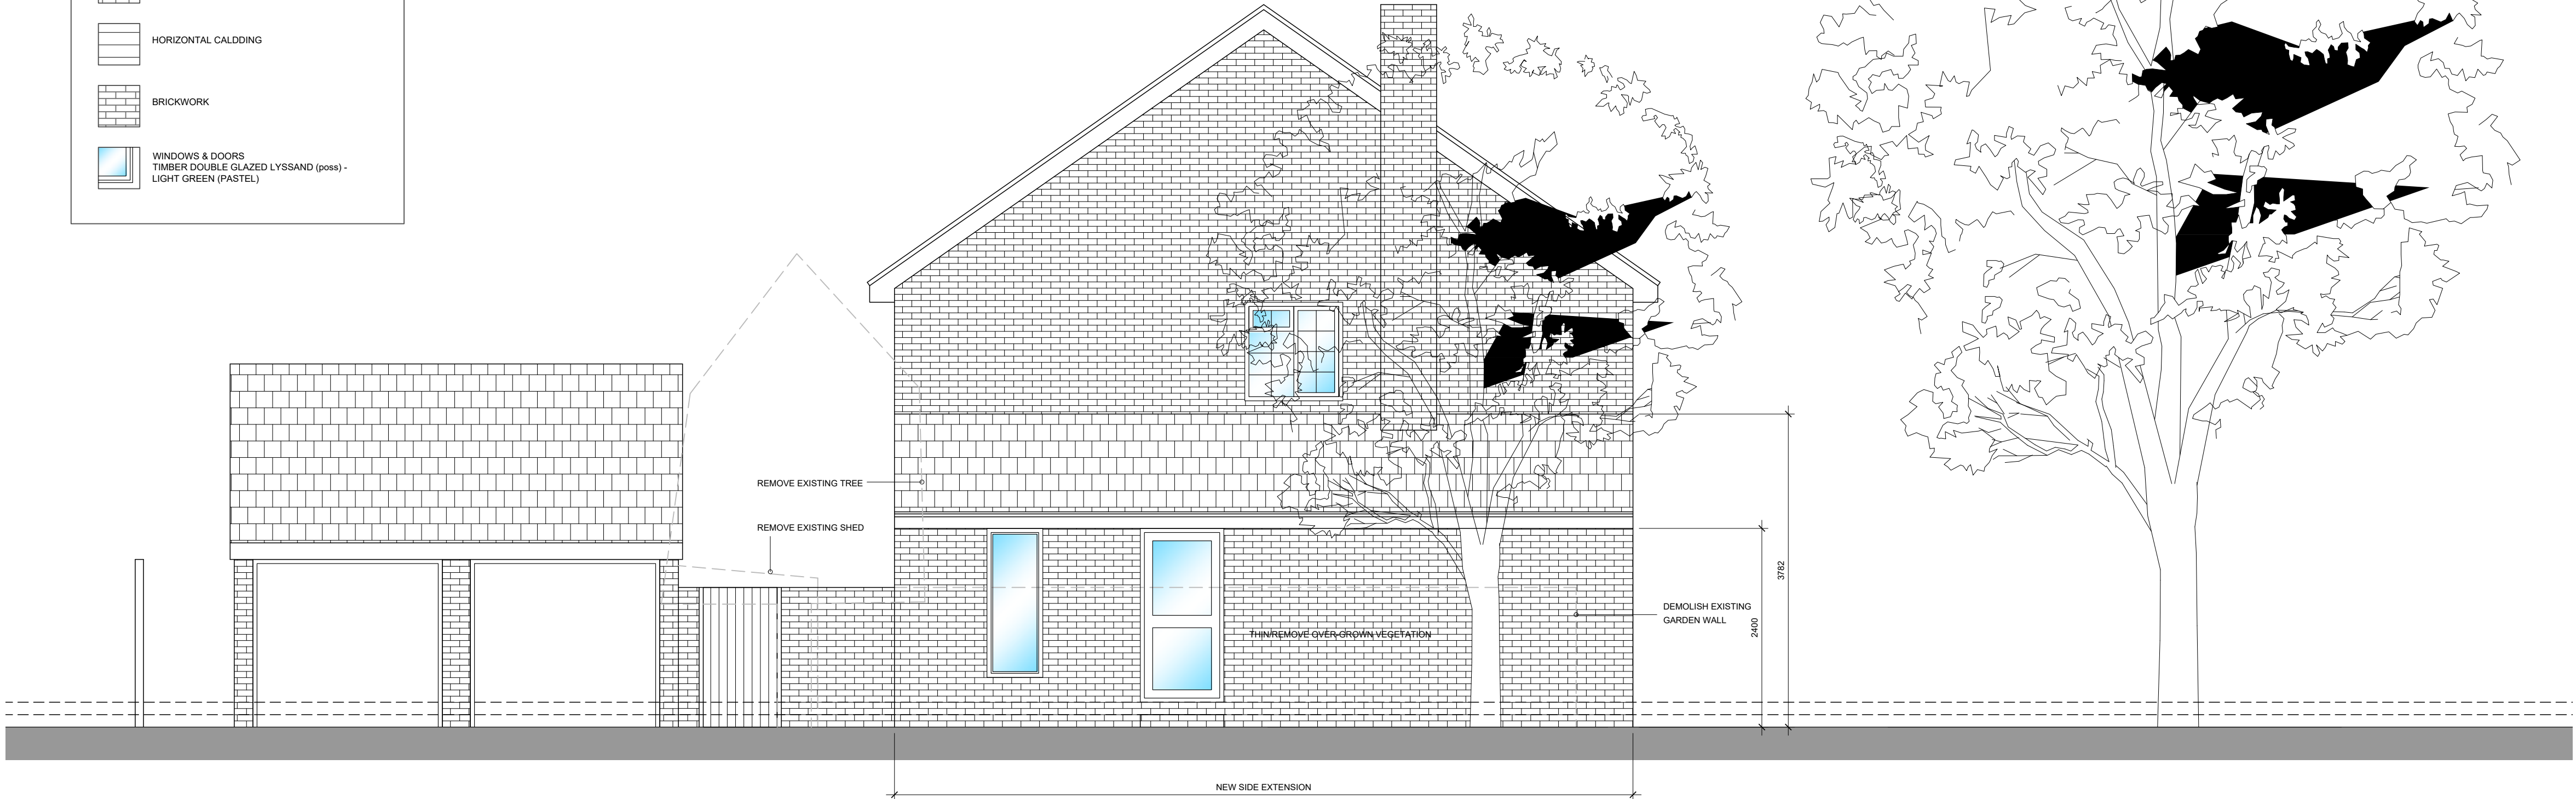

Proposed Side Elevation
1:50 @ A1

 

notes
All measurements are to be taken from site prior to the commencement of works.

date	revision	description

project:
1 The Meadows, Walberton
Arundel, West Sussex, BN18 0PB
client:
Sherry Godin & Craig Skillicom



76 Hawth Park Road, Seaford, East Sussex, BN25 2RQ
M: 07747 144707
www.catarchitecturalservices.co.uk
claire.townsend@live.co.uk

title: Proposed Elevations		
project no: 2019/022	drawing no: 12	revision: /
date: 14.11.2019	scale: 1:50 @ A1	drawn: CT
drawing status: PLANNING		