



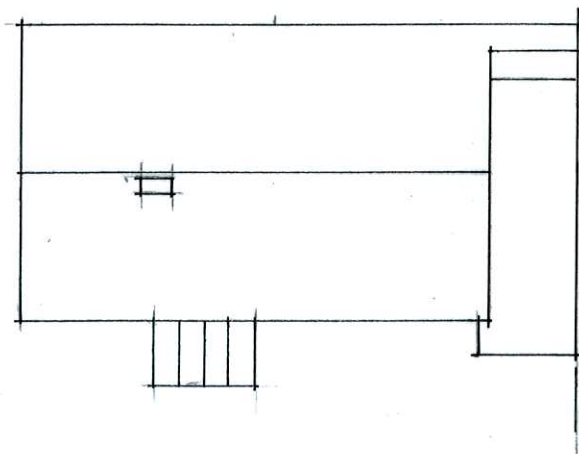


Existing Roof Plan 1/200

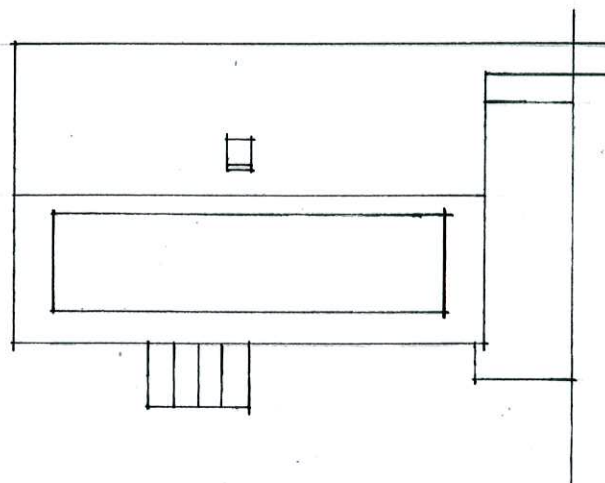

Proposed Roof Plan 1/200

Roof Conversion:
22 HENTY CLOSE
WALBURTON
ARUNDEL
WEST SUSSEX BN18 0PW

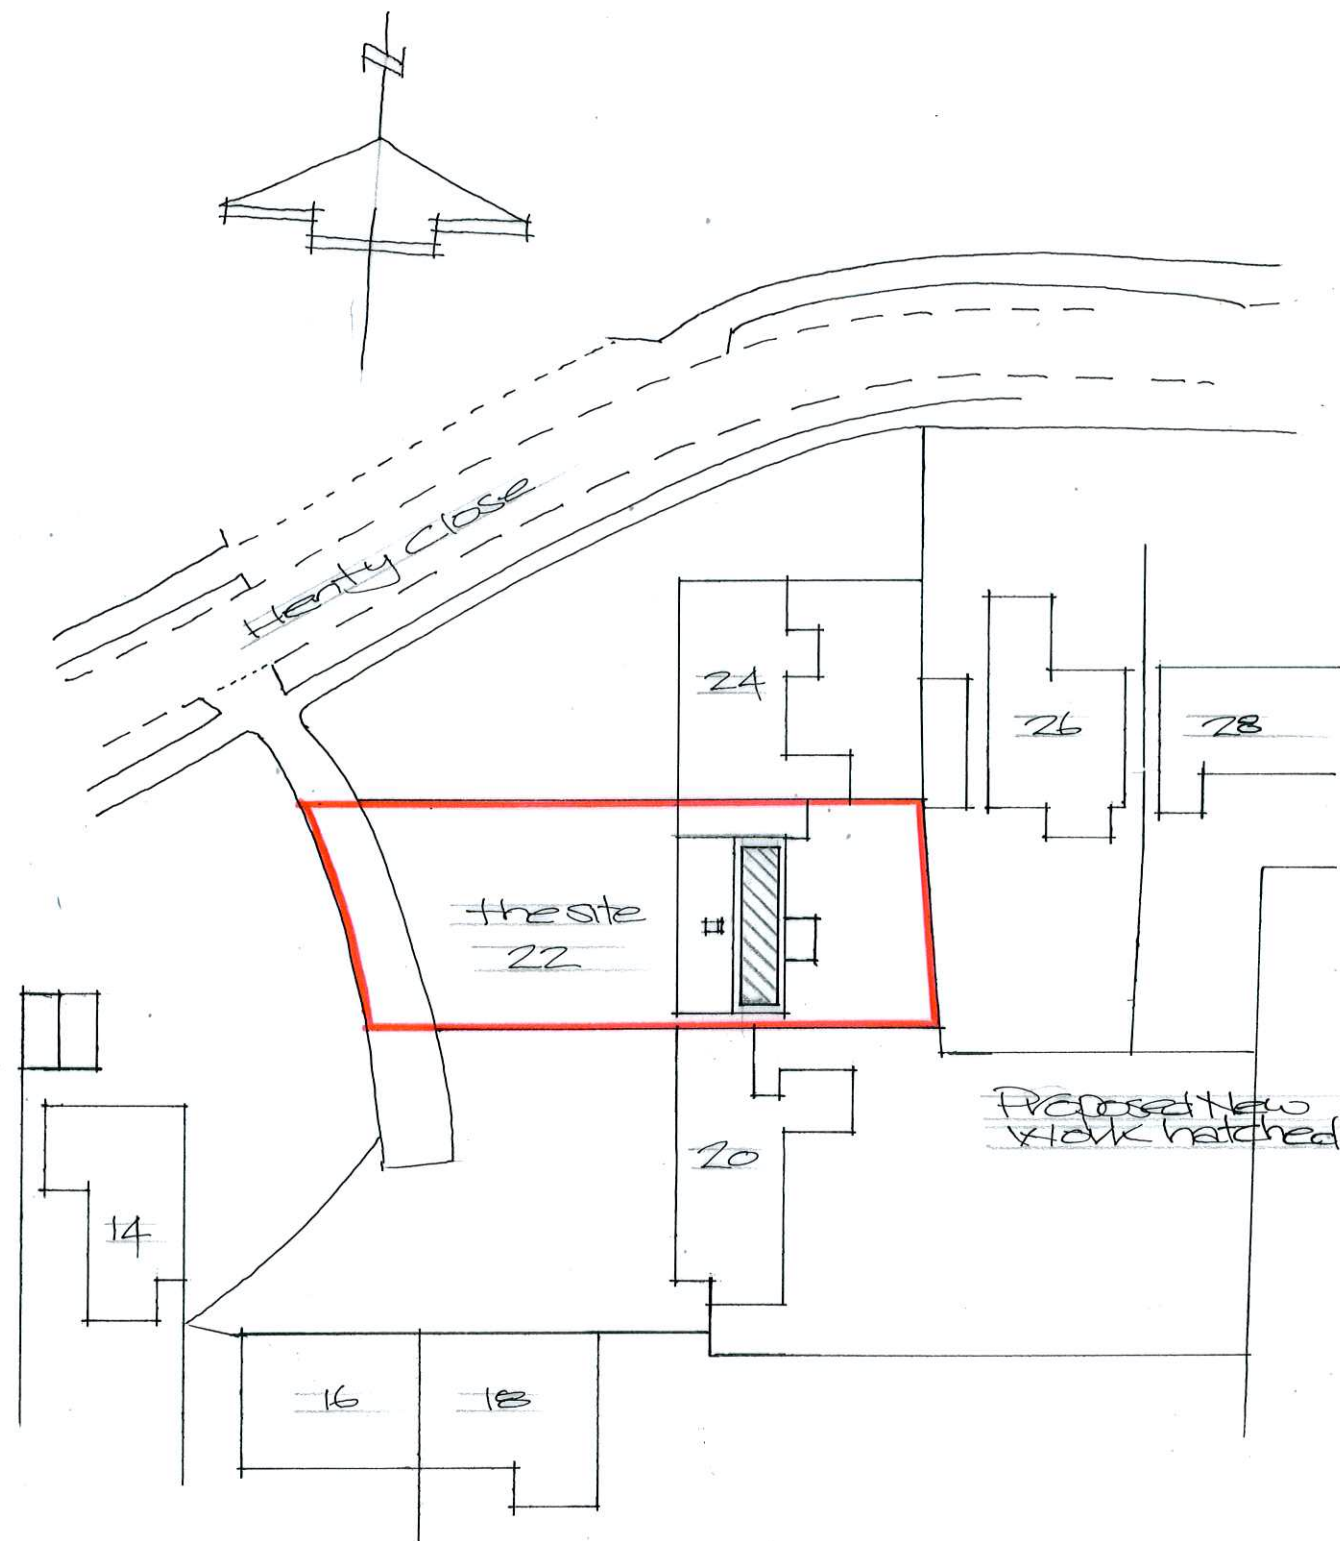

Site Plan 1:500



Paul Trussler
44 Firle Road
Lancing
West Sussex
BN15 0NZ

Drawing No. 220/588/1