



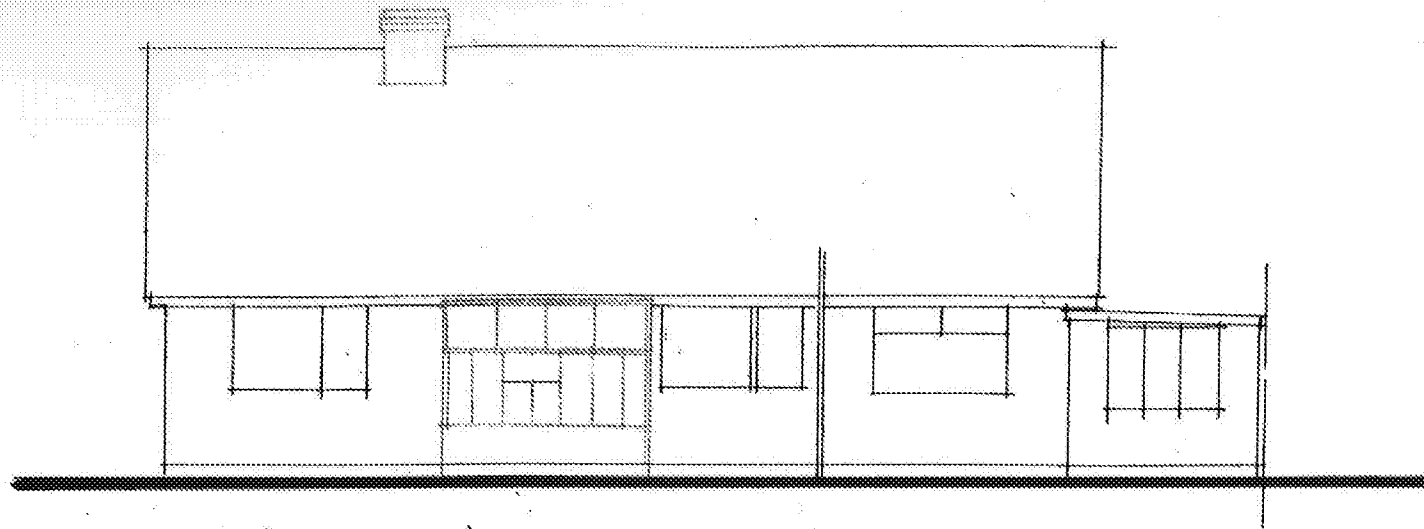


East Elevation

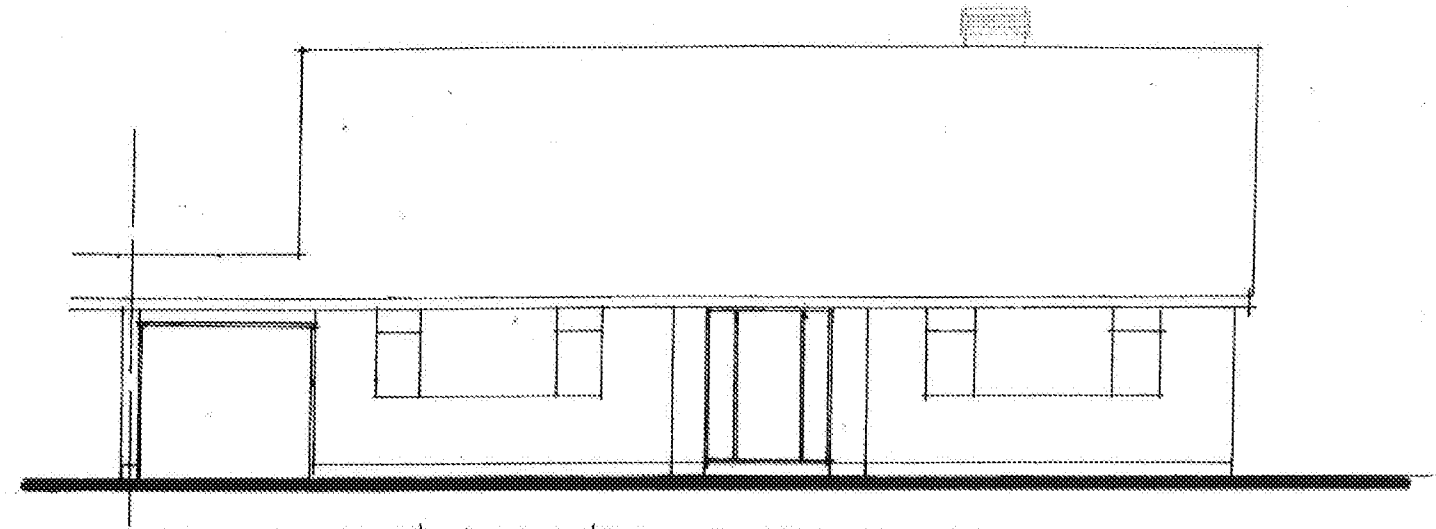


West Elevation


Existing Elevations 1/100

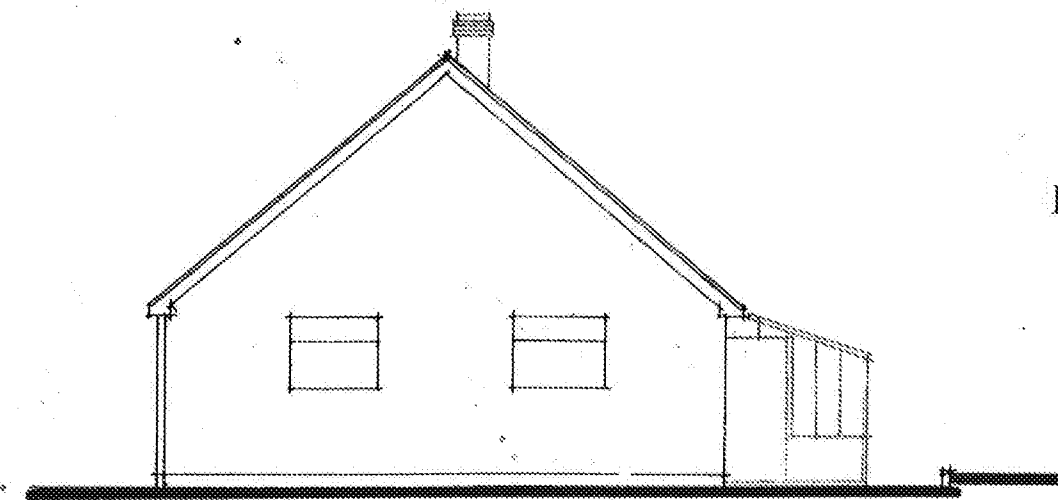

South Elevation

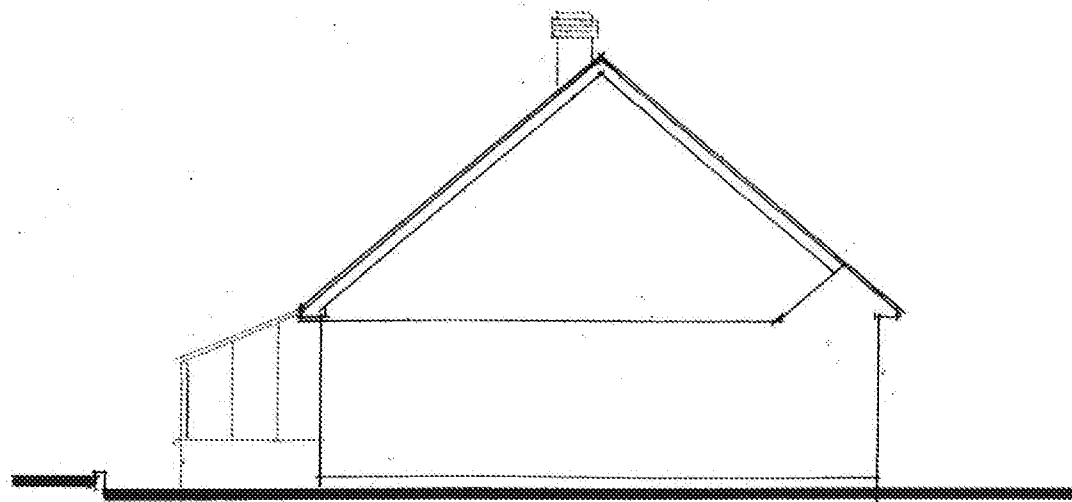


North Elevation

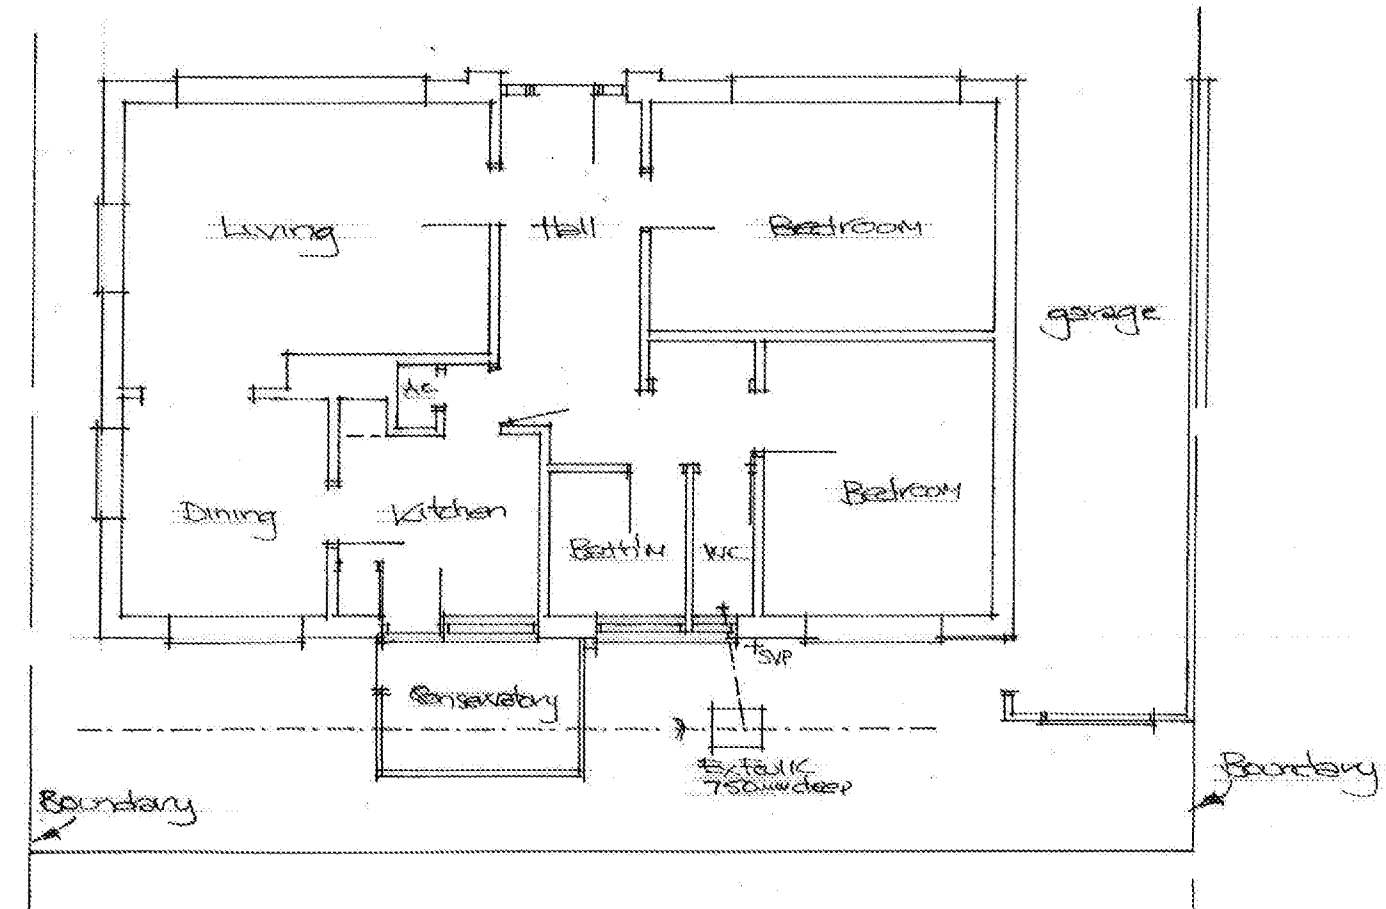

Existing Ground Floor Plan 1/100

Roof Conversion:
22 HENTY CLOSE
WALBURTON
ARUNDEL
WEST SUSSEX BN18 0PW

Paul Trussler
44 Firle Road
Lancing
West Sussex
BN15 0NZ

 

A3

Drawing No. 220/588/2