



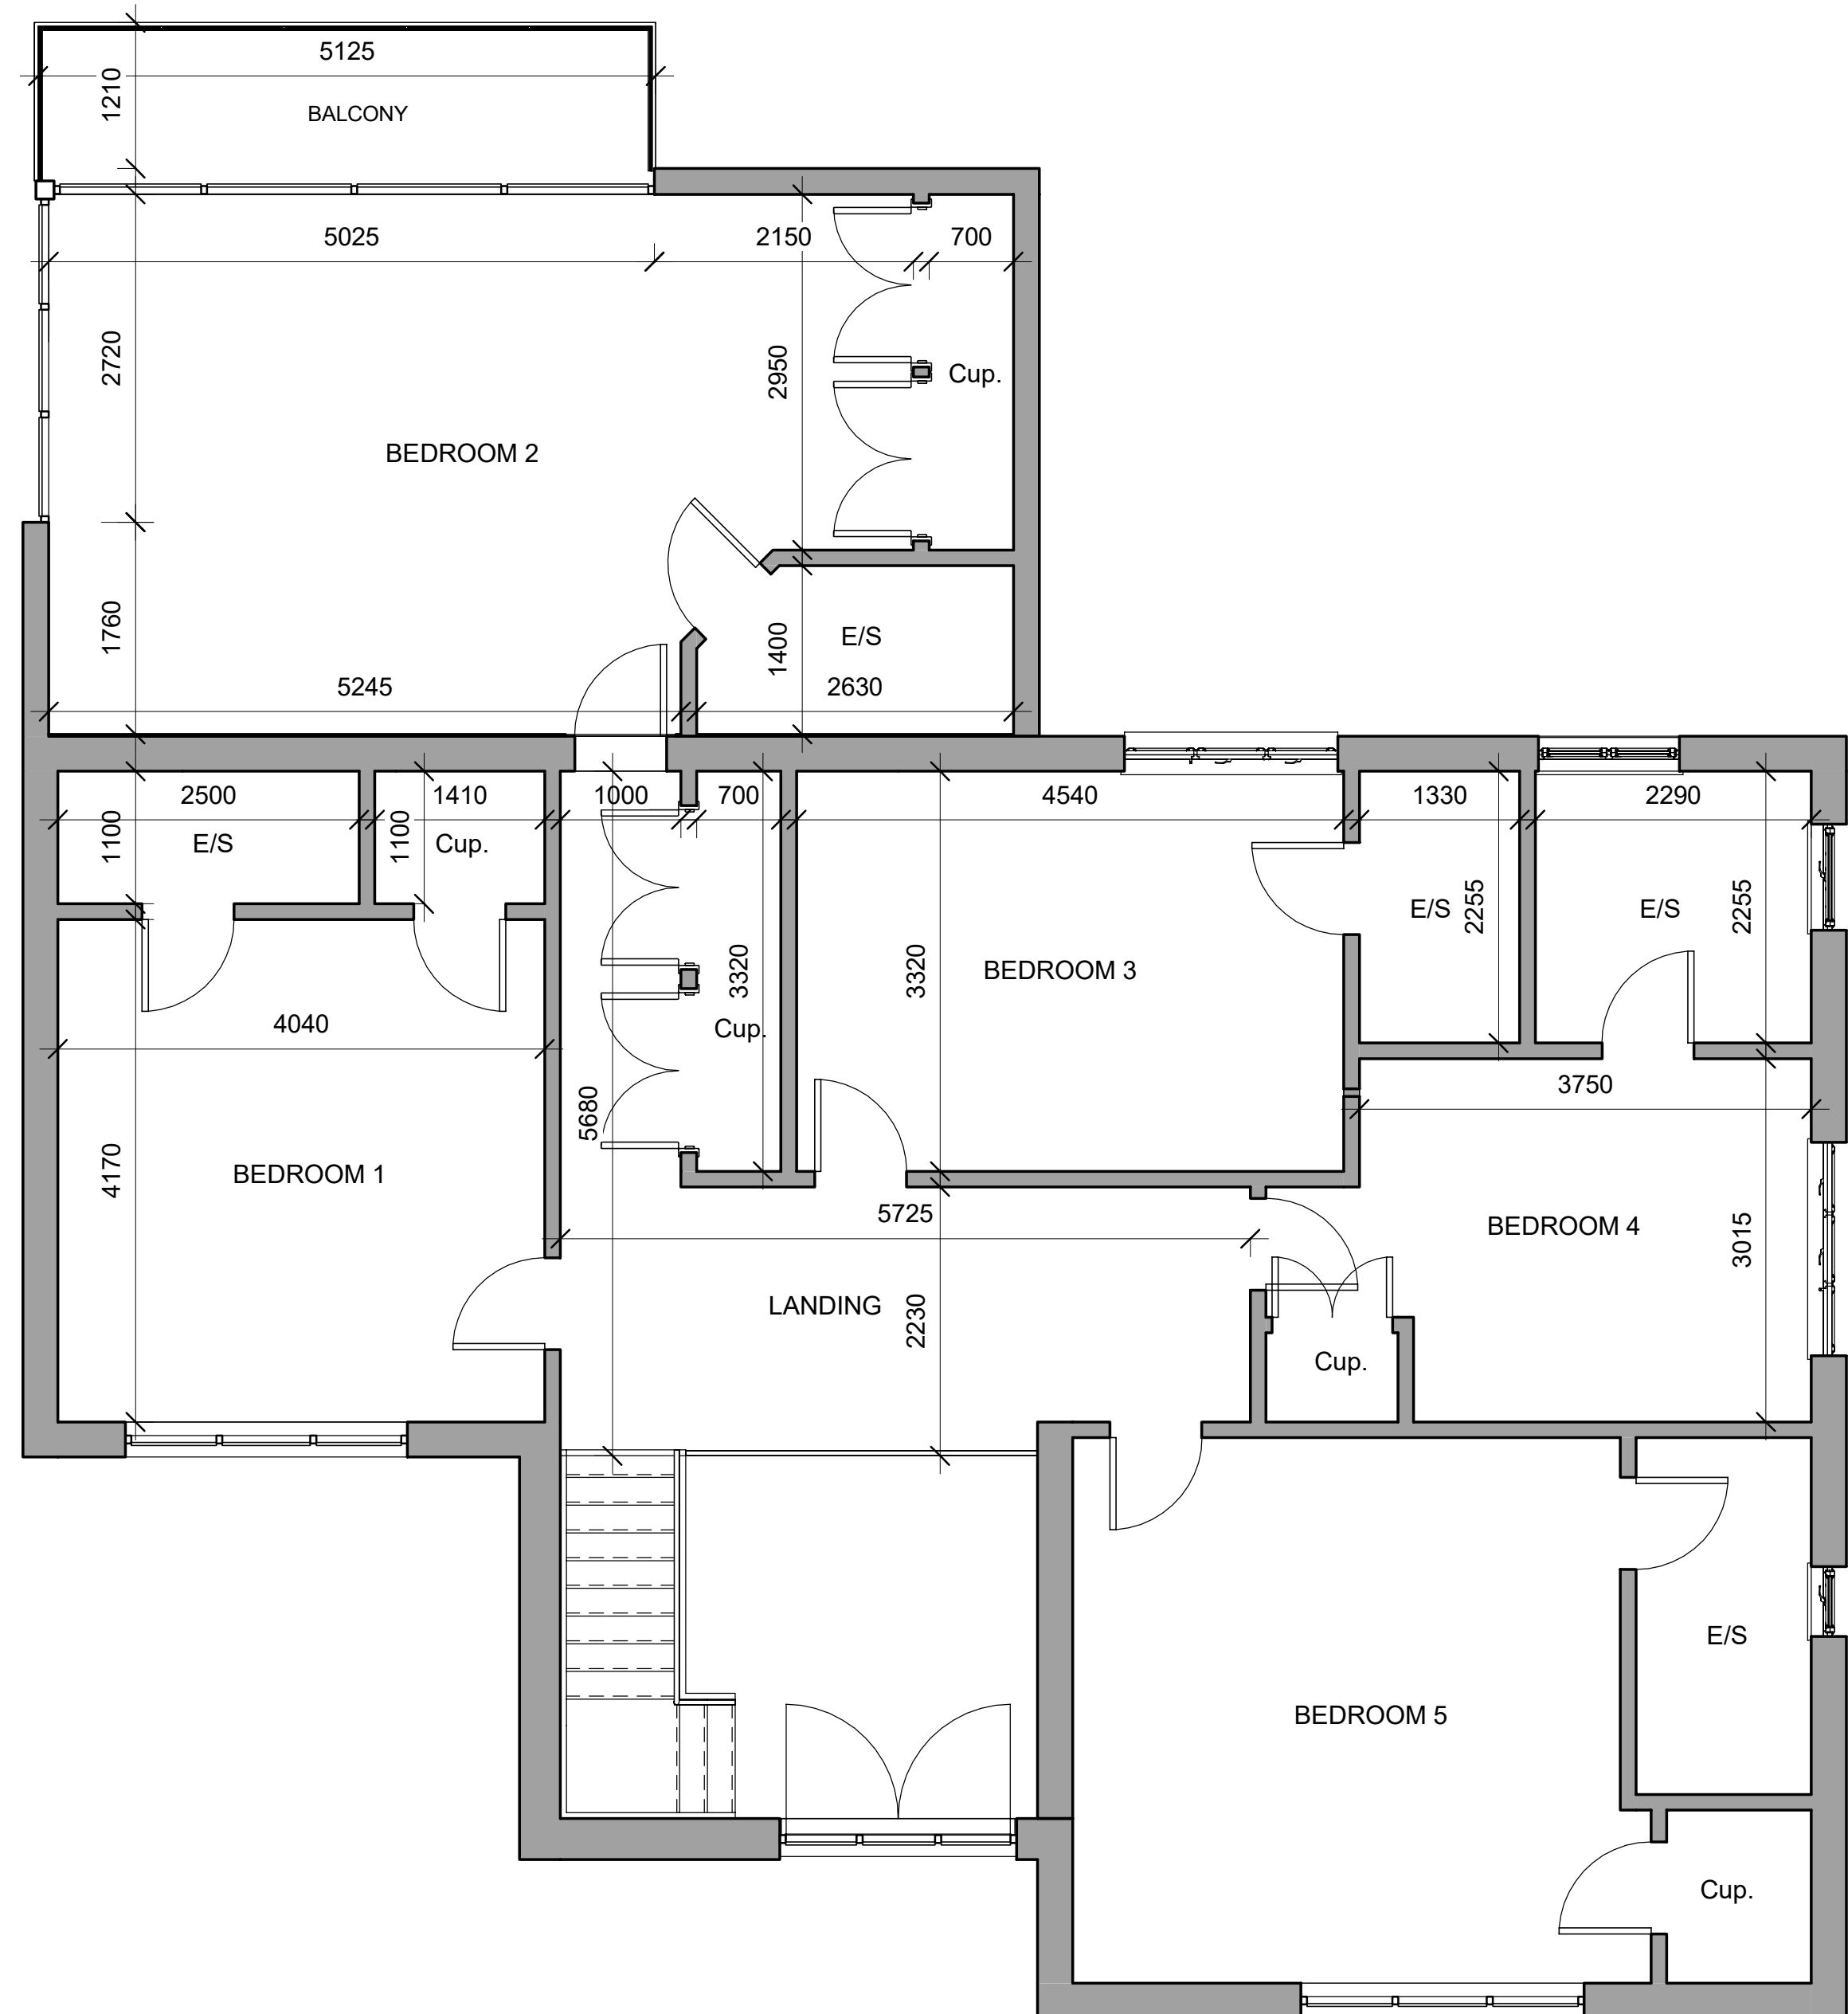


1 Proposed Ground Floor
1 : 50

2 Proposed First Floor
1 : 50

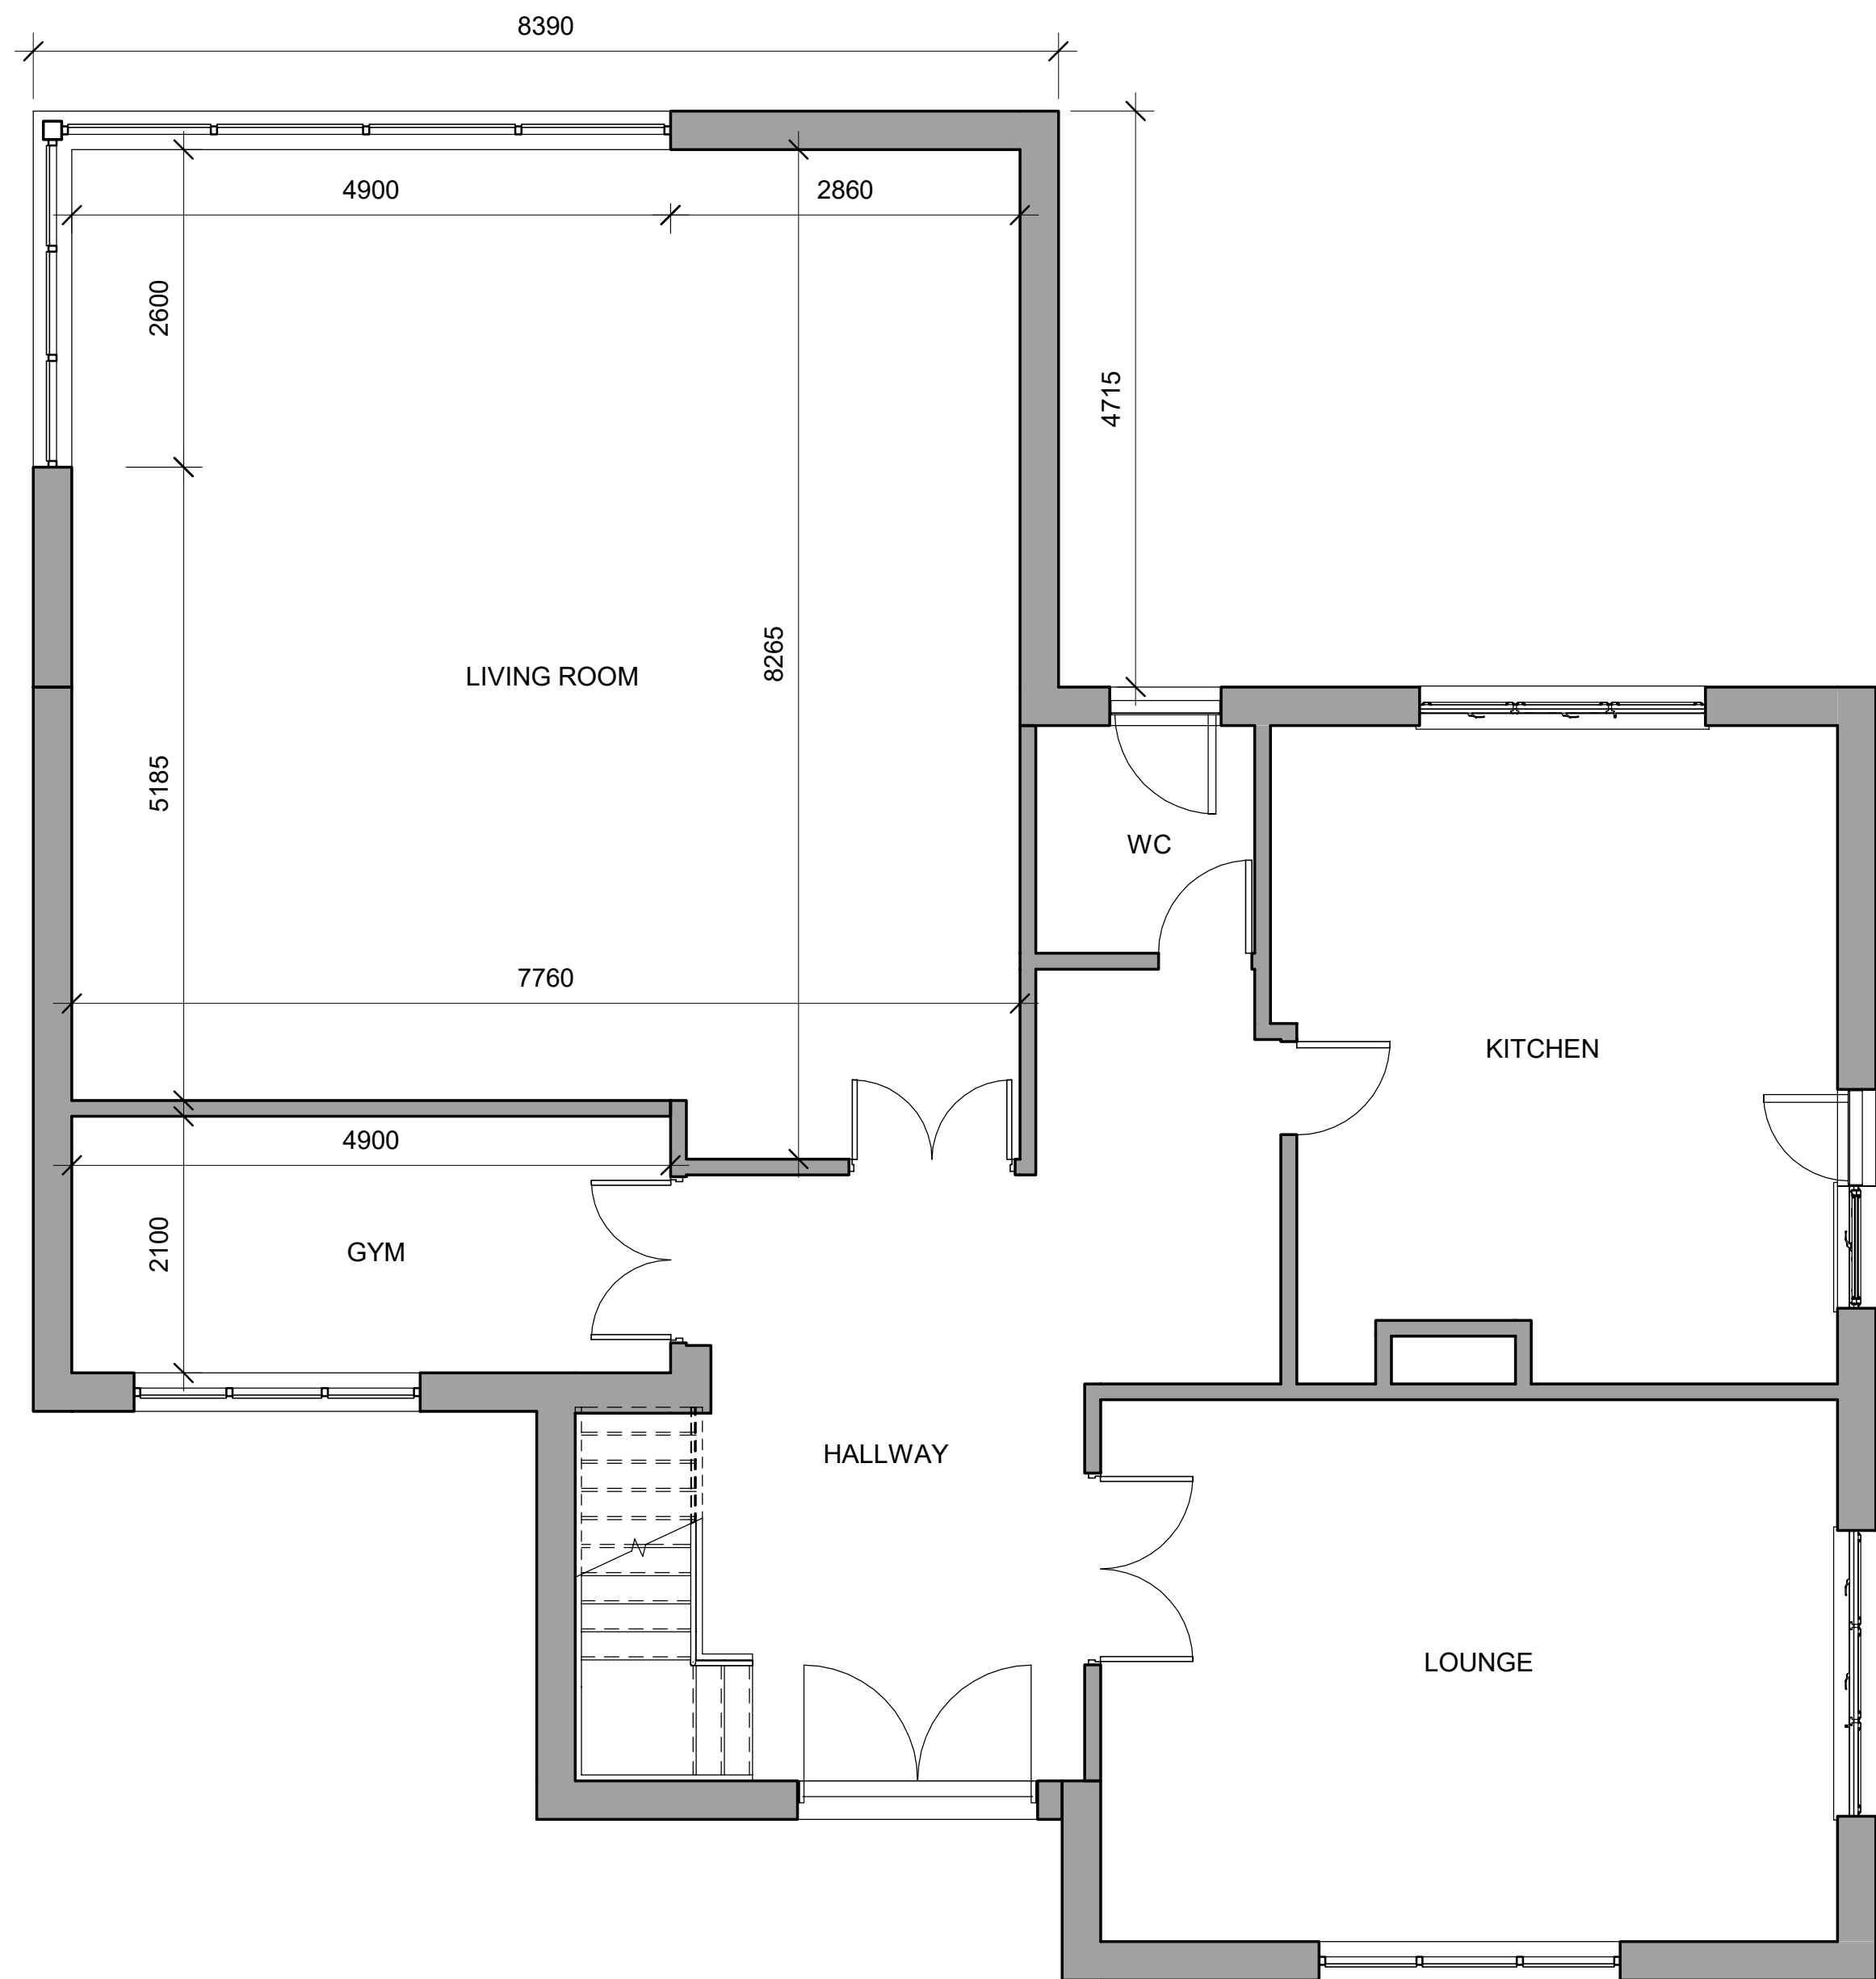

REV	DATE	DESCRIPTION

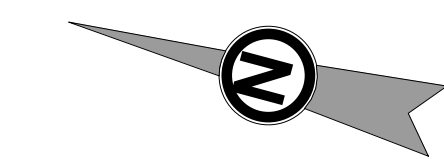

rmr architecture Roberts Miller Redshaw architecture - construction - homes	
RIBA Chartered Practice	arb Architects Registration Board
CLIENT Mr and Mrs Beach	
SITE ADDRESS Highdown, West Walberton Lane Arundel BN18 0QS	
PROJECT TITLE Proposed two storey front and rear extension and internal alterations	
STATUS PRELIMINARY	
DATE 19th May 2021	DRAWN BY EL
DRAWING TITLE PROPOSED FLOOR PLANS	
SCALE 1 : 50 @A1	DRAWING NO. P201