



REVISIONS				
REV	DESCRIPTION	DRAWN	CHKD	DATE
A	0000	JR		00/00/00

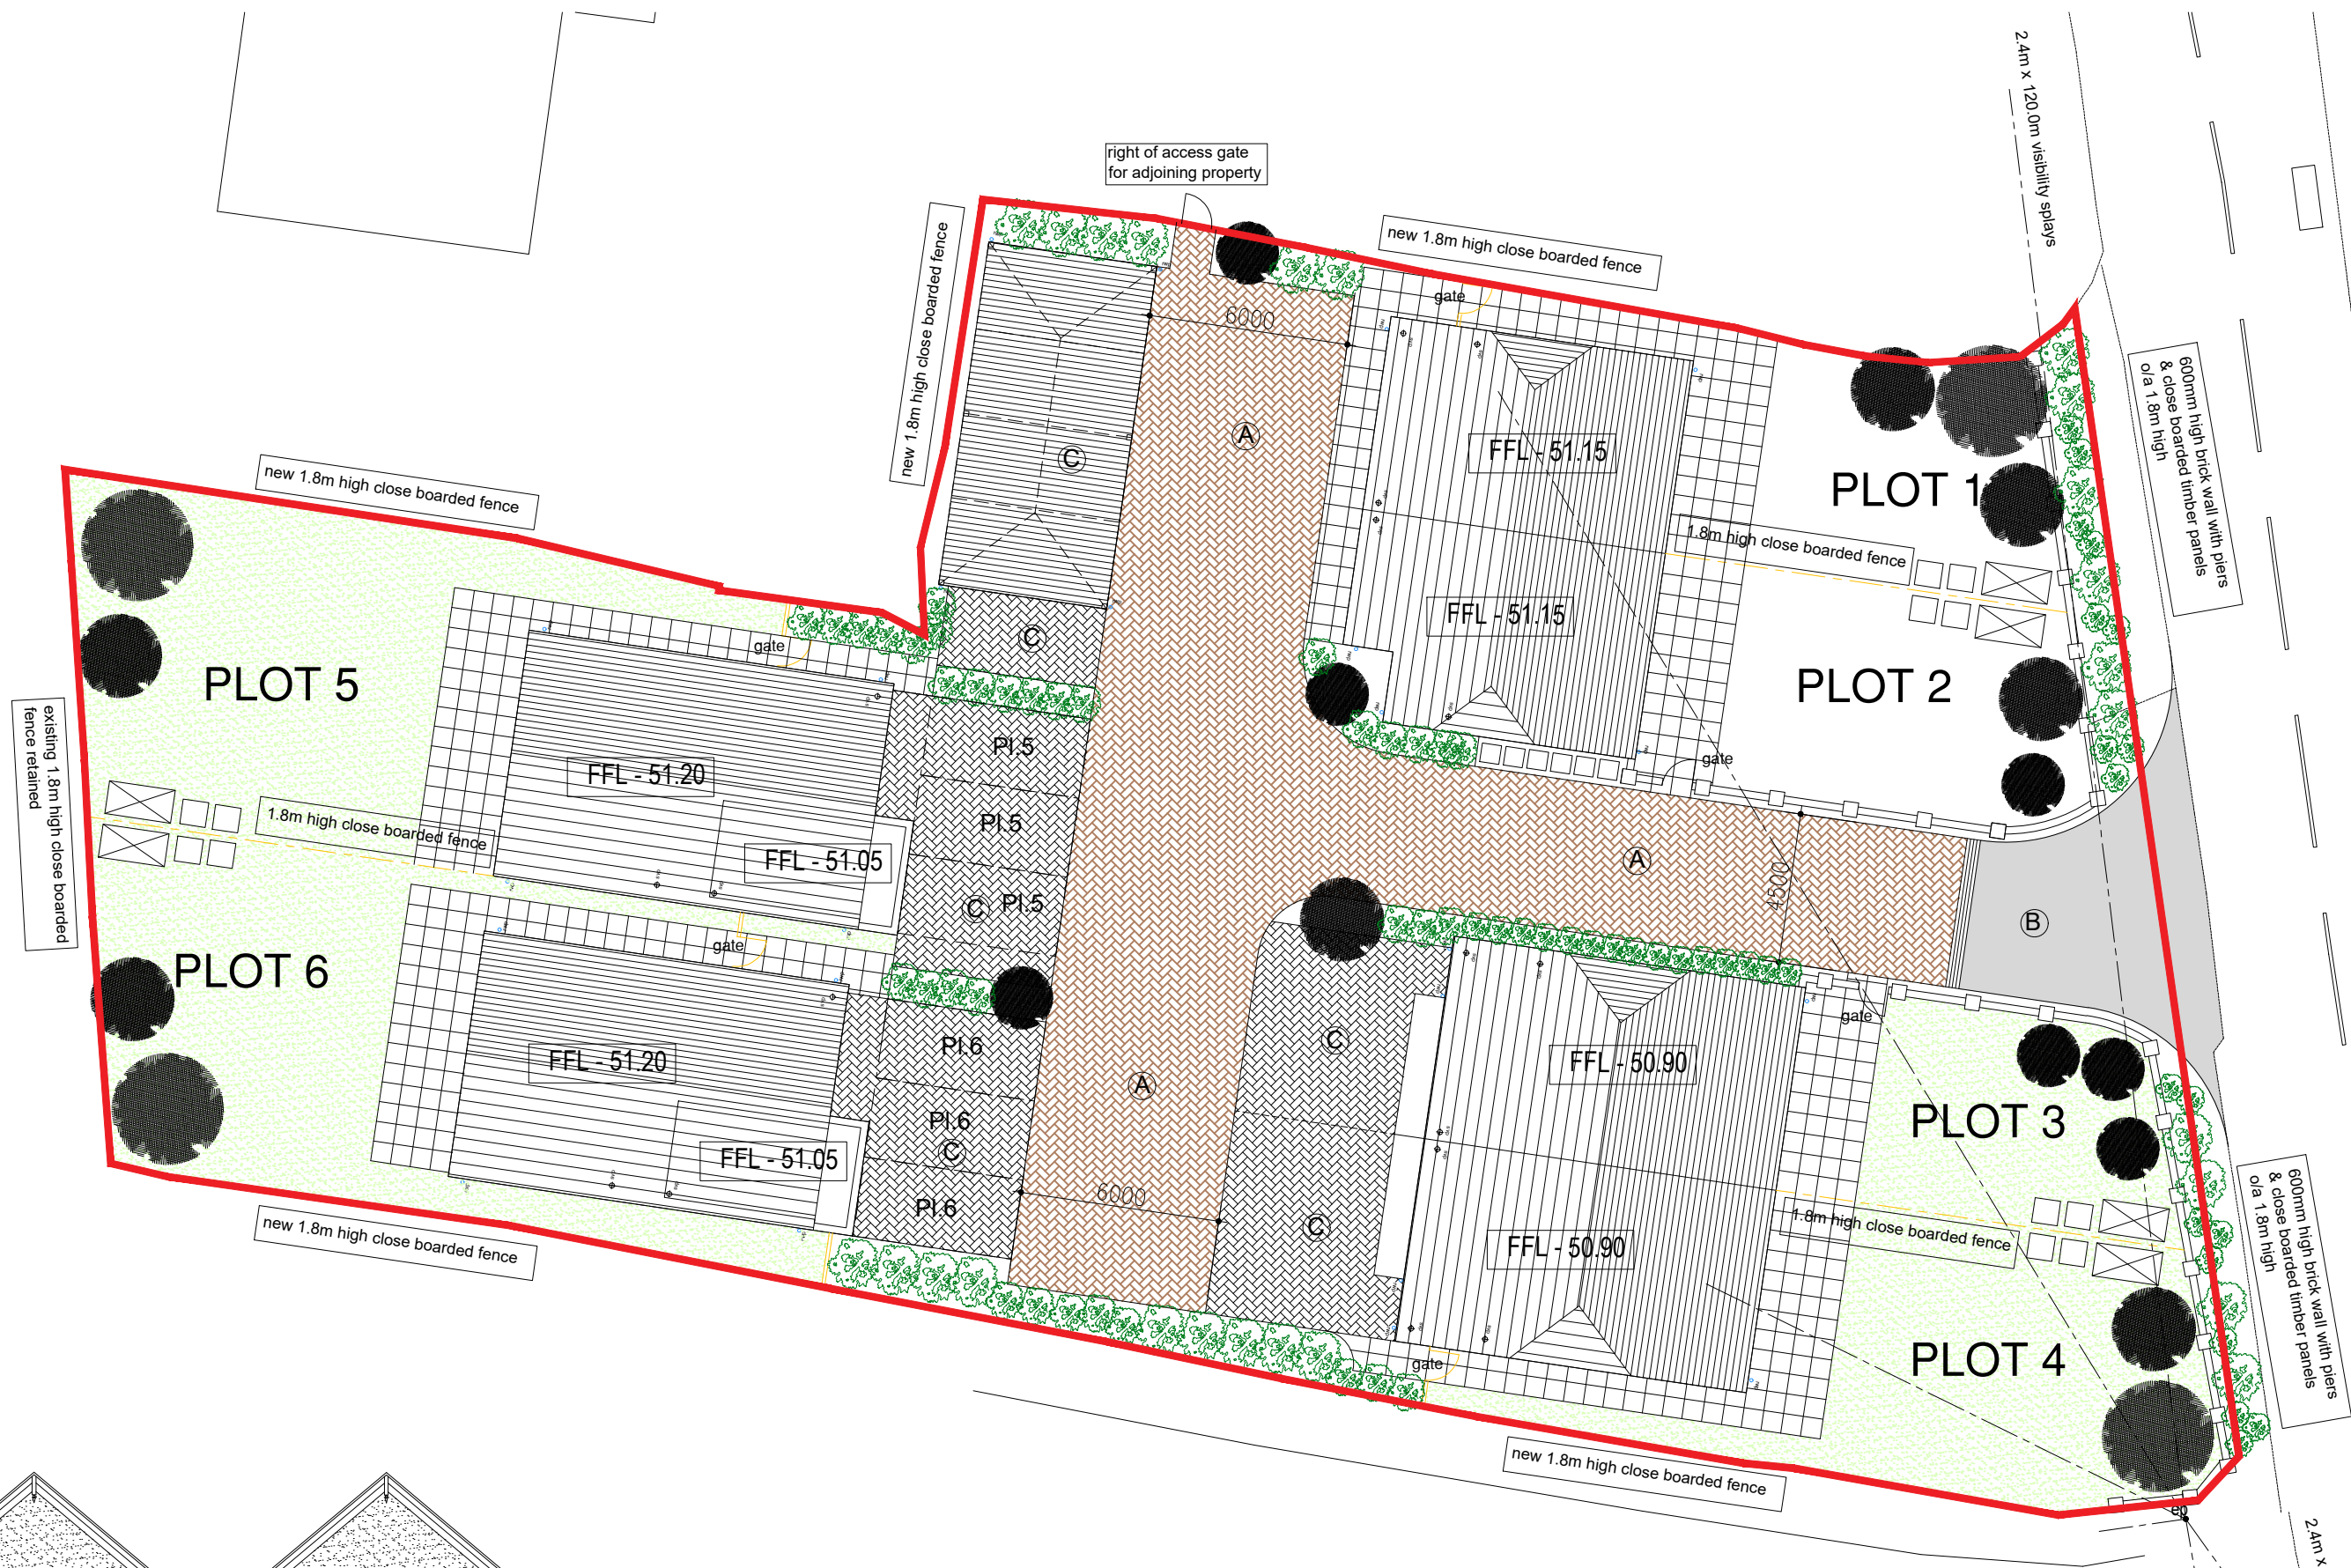

- fencing line -1.8m high close boarded fence
- Marshalls Saxon Textured paving slabs - colour Buff
- Marshall Priora Concrete permeable block paving system - colour Charcoal paving to take weight of 26 tonne vehicle
- tarmac road
- Marshall Priora Concrete permeable block paving system - colour Brindle paving
- grass areas
- 2.0m x 1.0m timber clad secure cycle store
- 2no. 240 ltr refuse bin storage for each property
- landscape planting in accordance with Garden House Design proposal & spec
- tree planting in accordance with Garden House Design proposal & spec

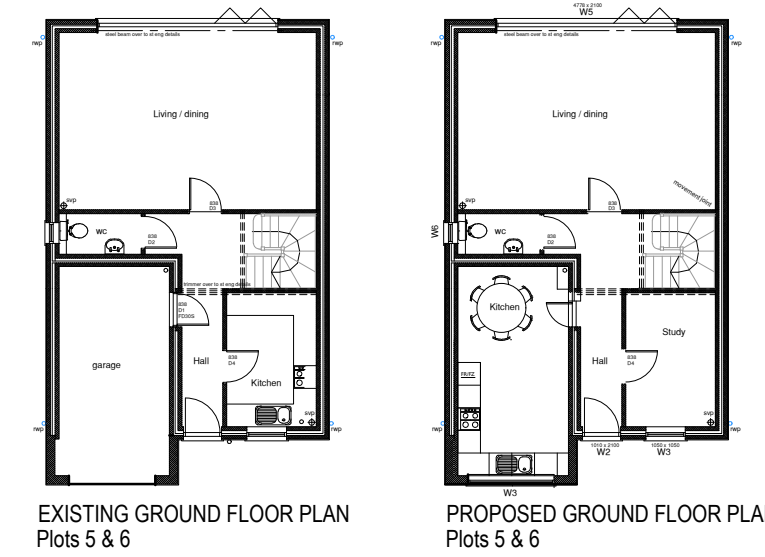



KNIGHTSGATE
UK LTD

Progress Grove
Yapton
SO31 9HA

Project type Construction	Drawing classification RESIDENTIAL	Work stage
------------------------------	---------------------------------------	------------

DRAWING TITLE
Revised Elevations & Floor Plans

SCALE 1:200	SHEET SIZE A2	SHEET No. of	DRAWN JR	CHKD JR	DATE 2019	CAD FILE
----------------	------------------	-----------------	-------------	------------	--------------	----------

PLANNING

BNI8 0AS