




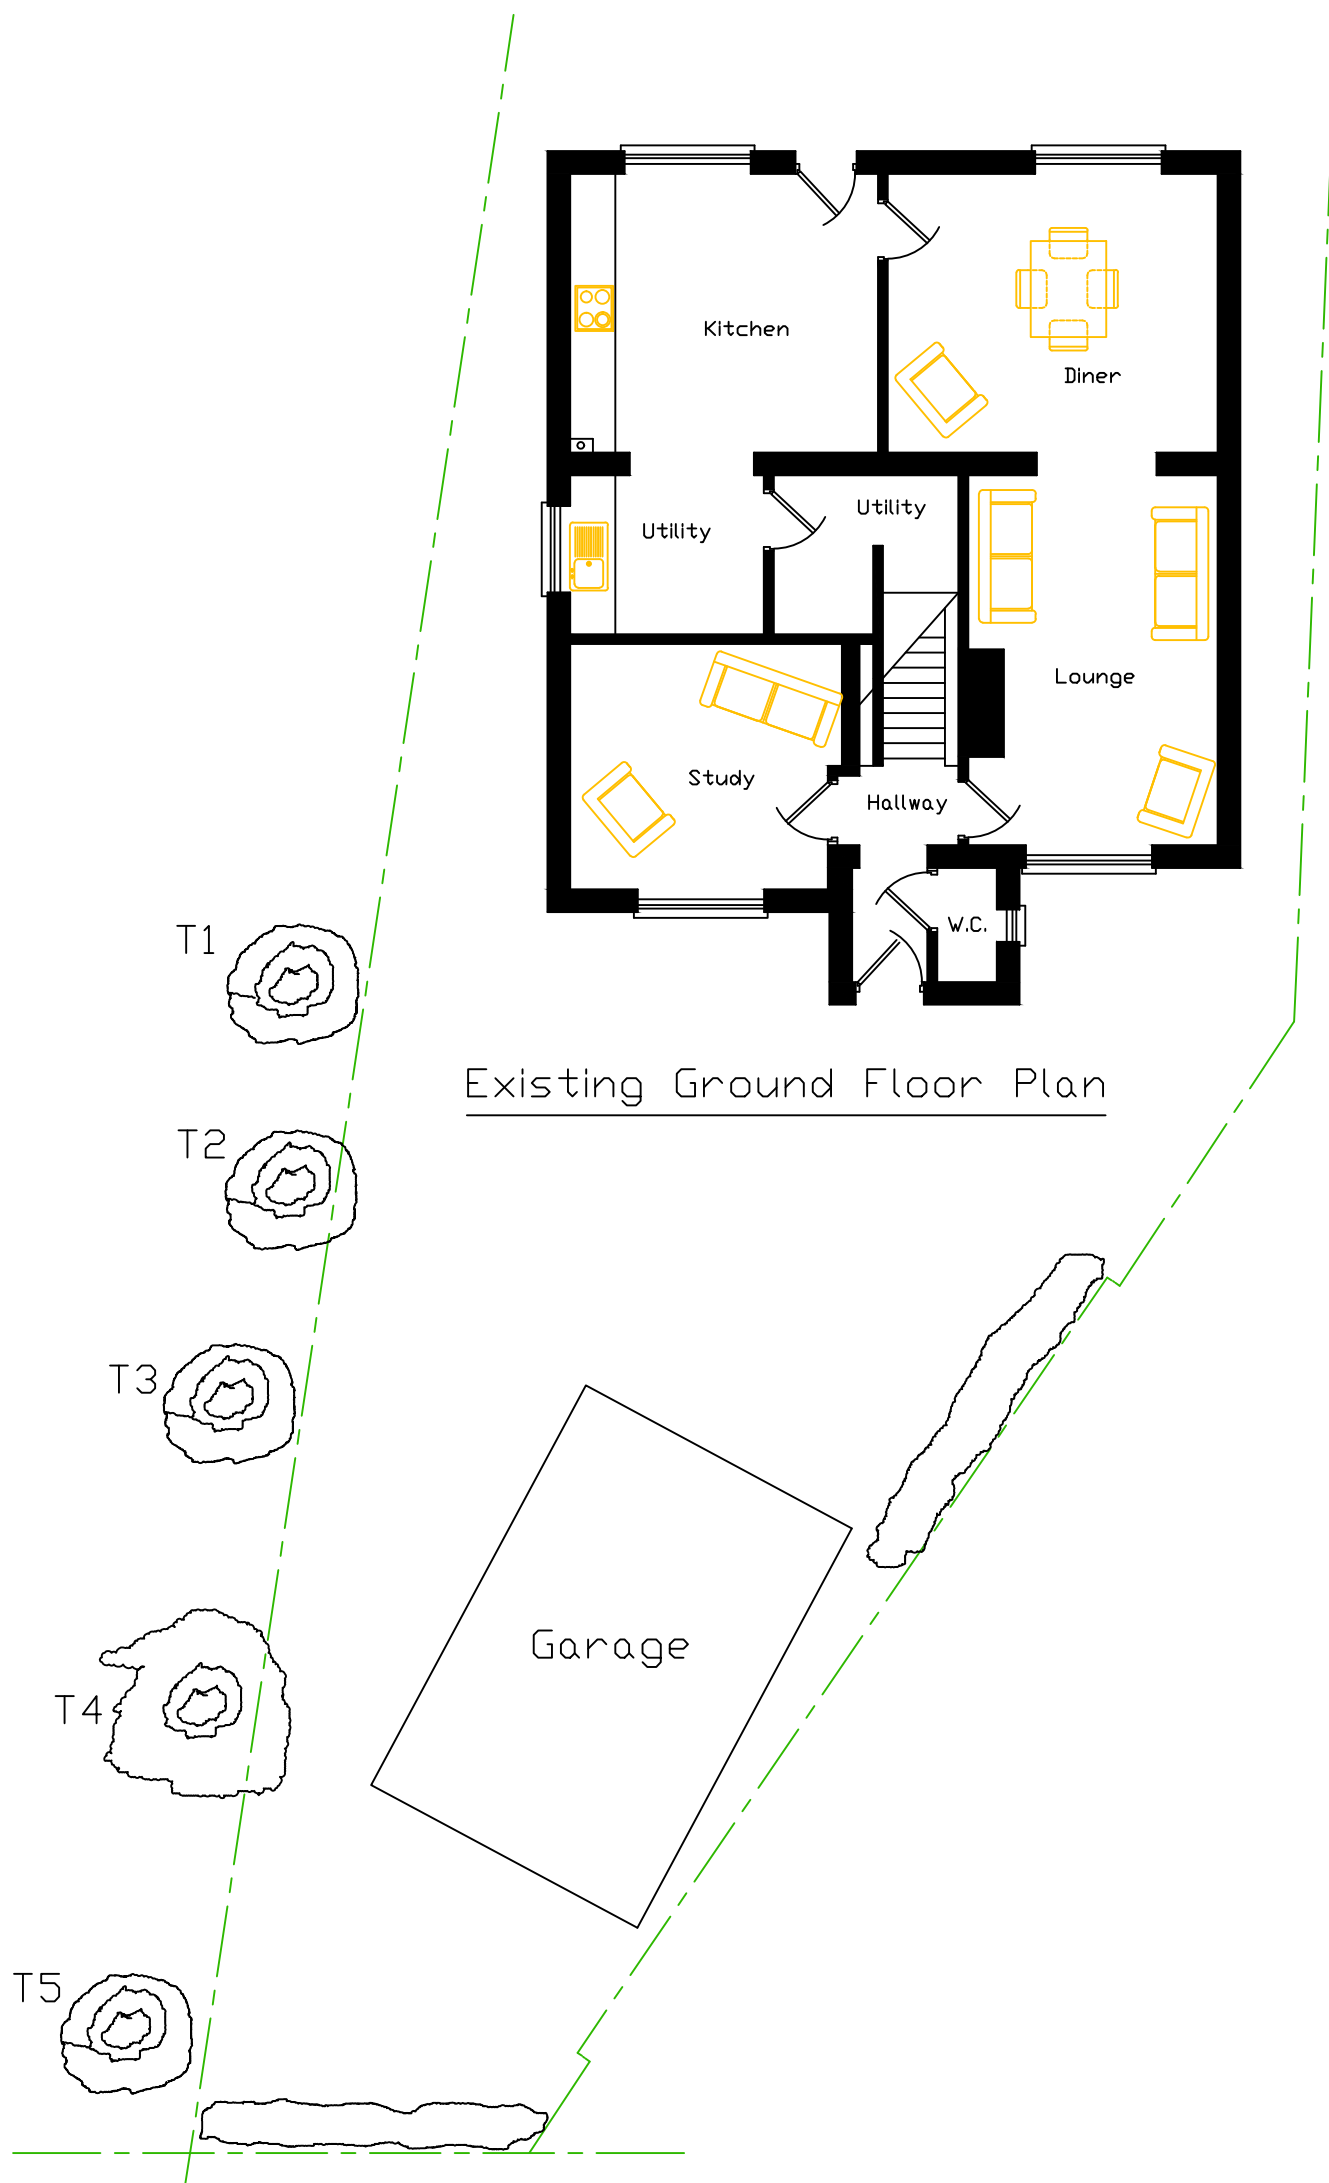


Existing Ground Floor Plan

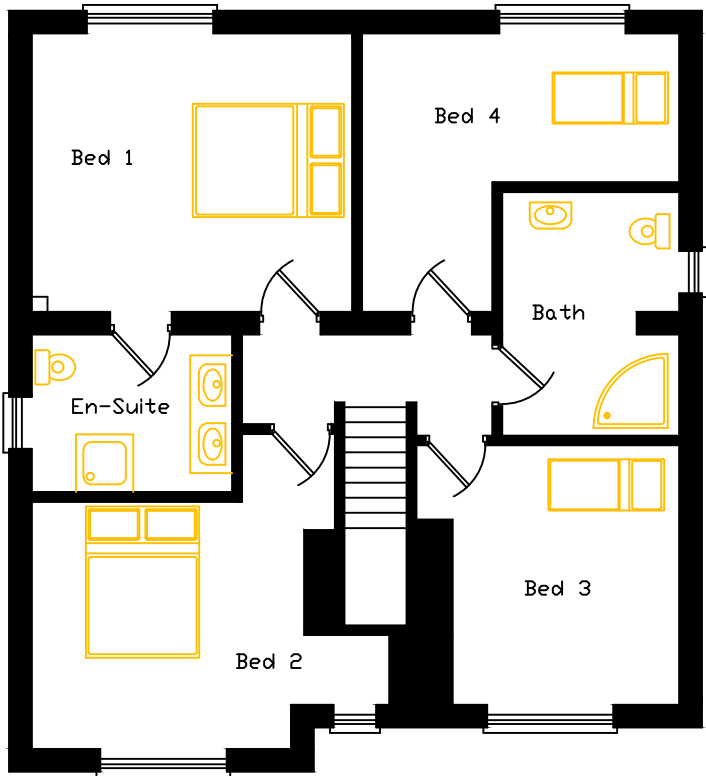

Existing First Floor Plan

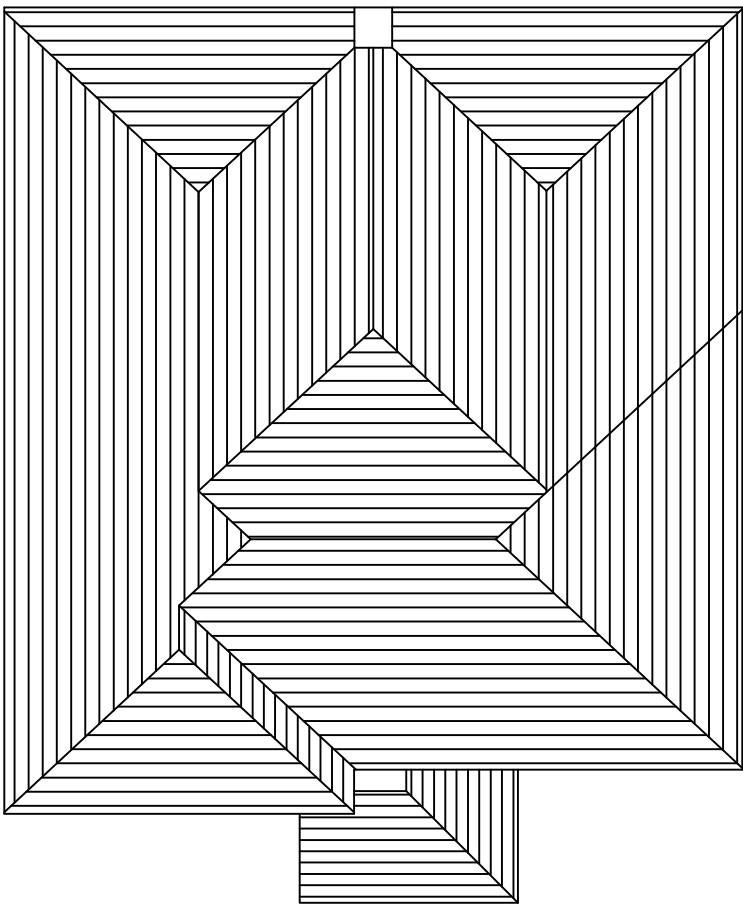

Existing Roof Plan

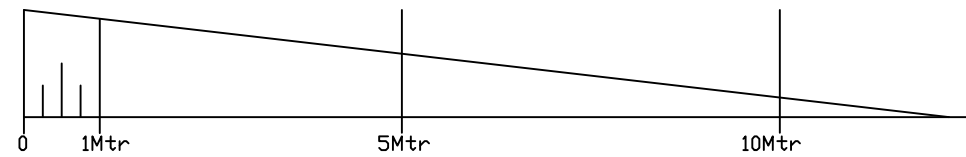

Scale 1-100

This Drawing and Design is not to be copied without written permission from Extending Homes. Only dimensioned details should be used but may be scaled for Planning Permission. All Dimensions are in Metric and are to be checked on site before proceeding with any work and any Discrepancy reported at once.

 Tel:- 01243 555208 enquiries@extendinghomes.co.uk	
TITLE:- Front Porch, Internal Work & Garage 5 Orchard Crescent Fontwell West Sussex BN18 0SD	
DATE:-	30th November 2018
SCALE:-	Existing Floor & Roof Plans 1-100
DRAWN:-	P.Robinson
DWG. No. 1811301/PL/2A	