




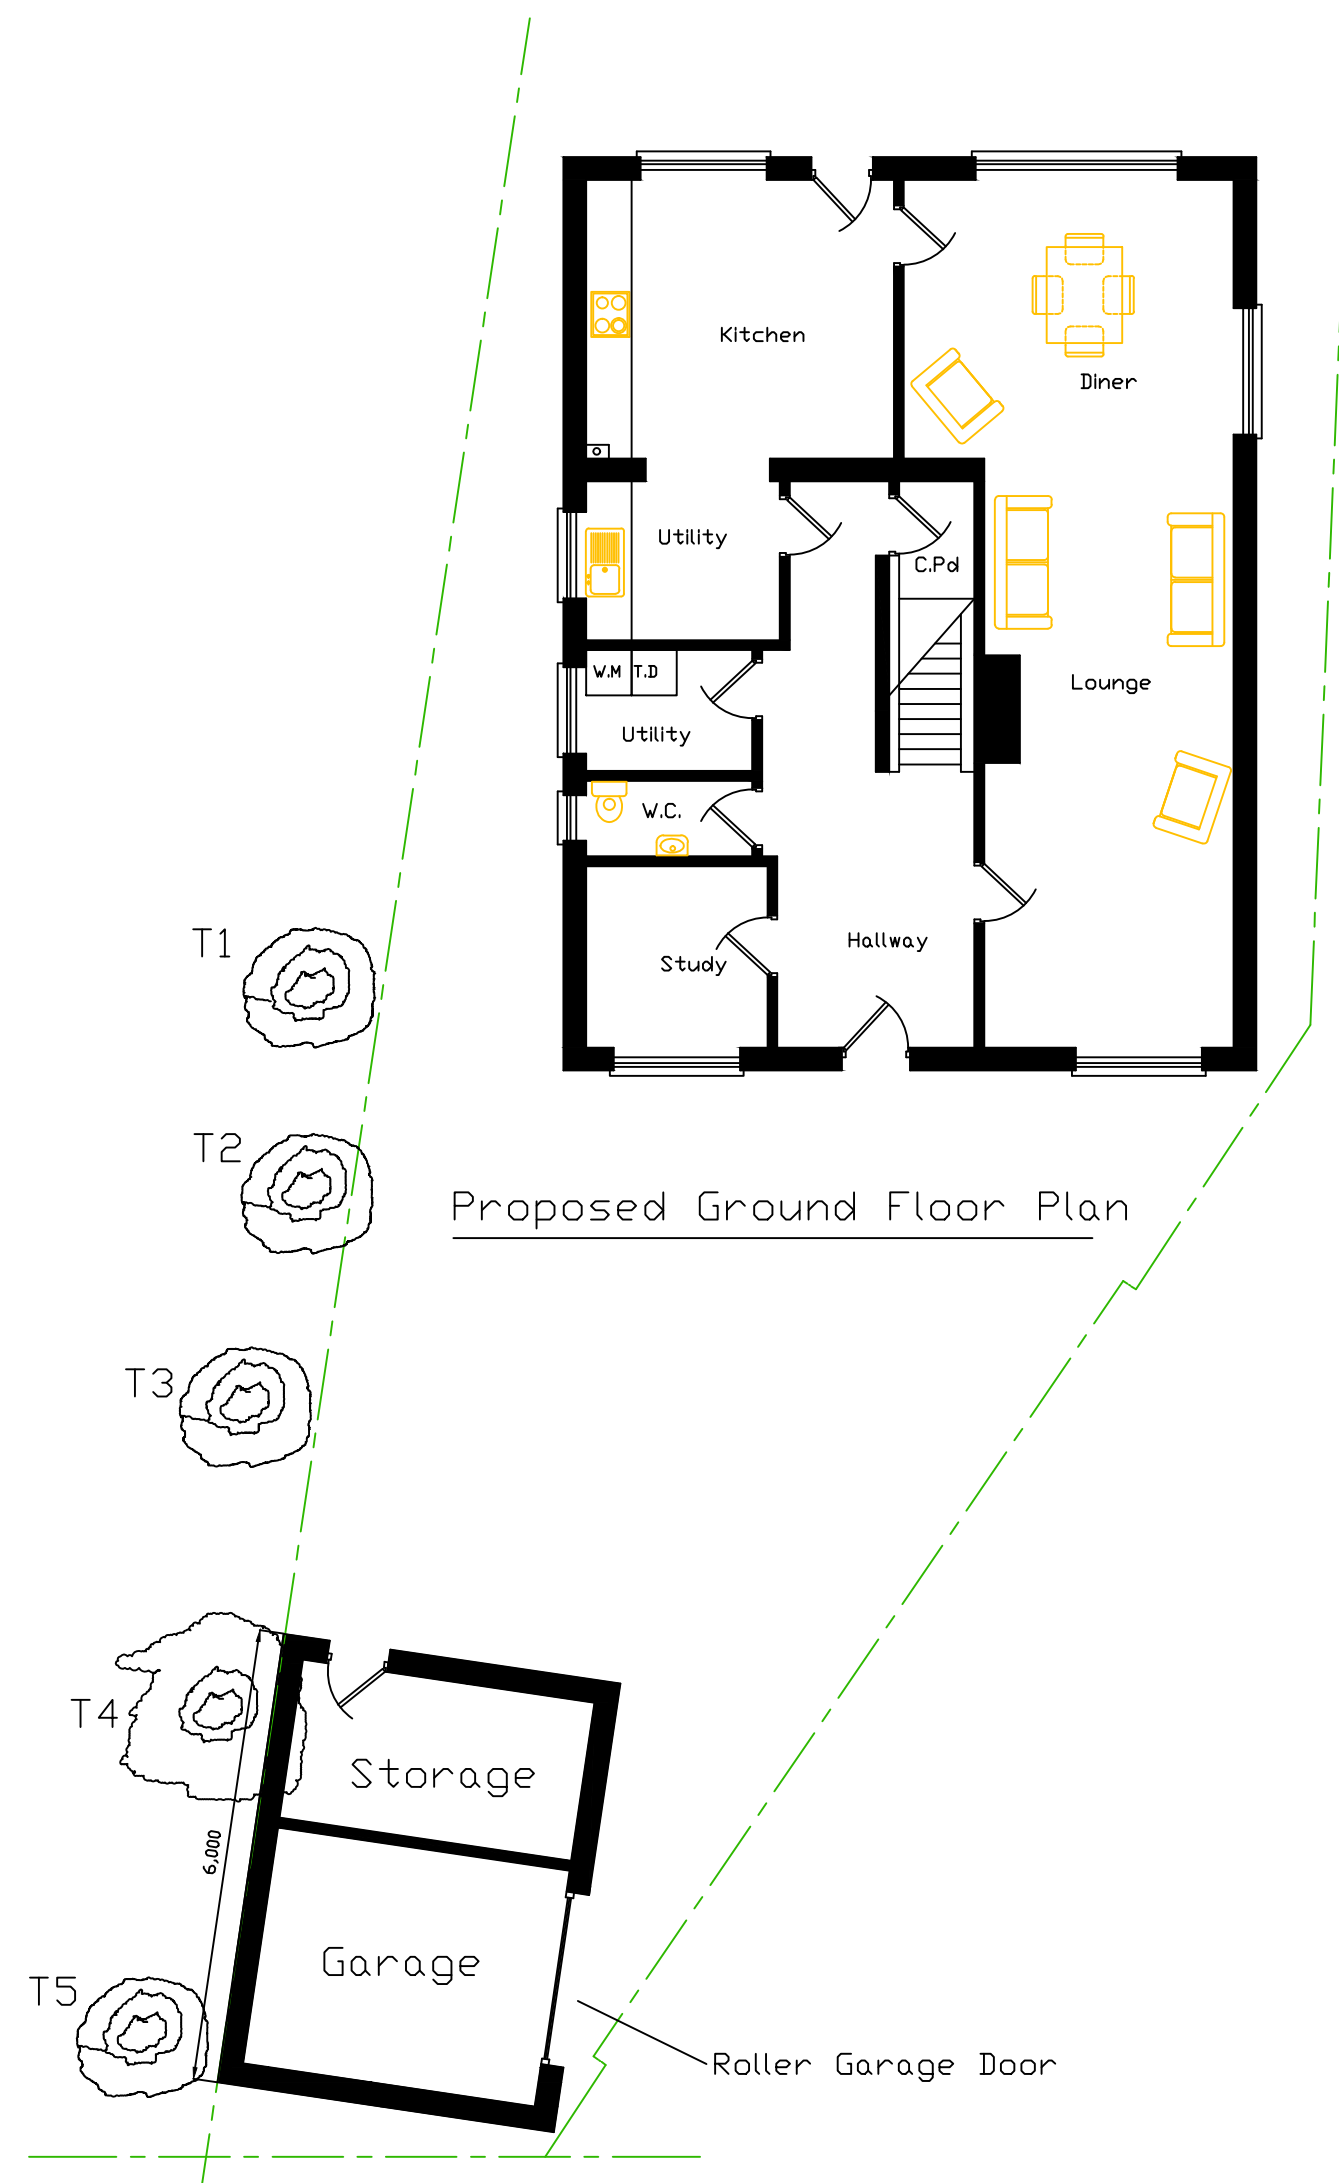


Proposed Ground Floor Plan

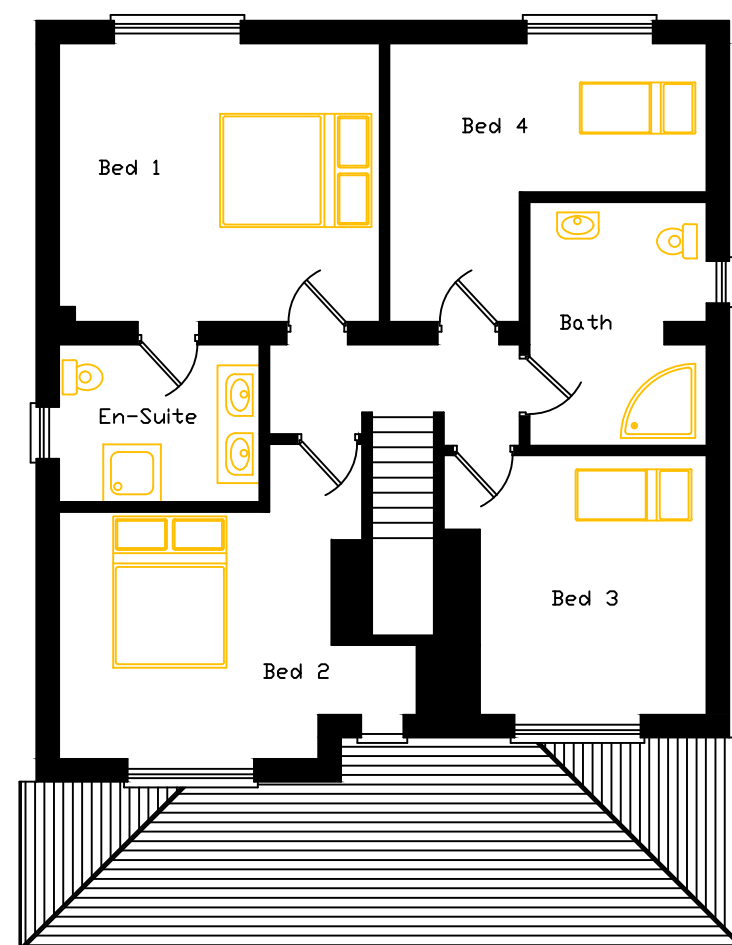

Proposed First Floor Plan

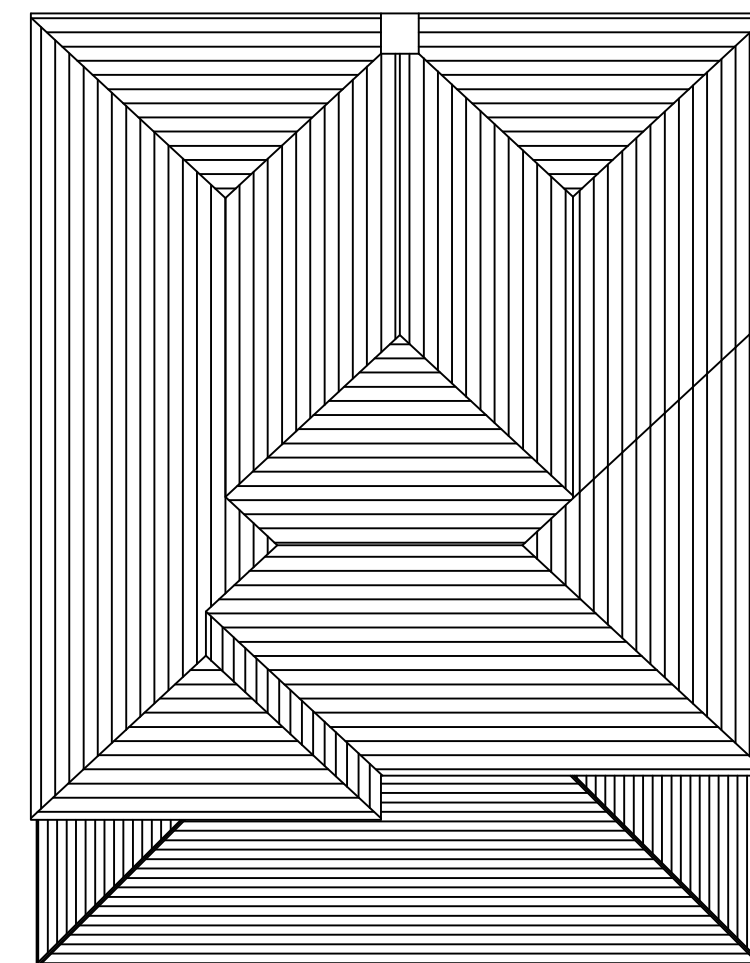

Proposed Roof Plan

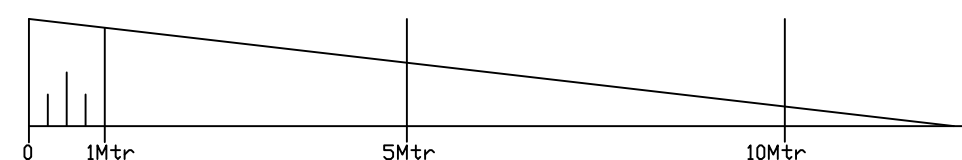

Scale 1-100

This Drawing and Design is not to be copied without written permission from Extending Homes. Only dimensioned details should be used but may be scaled for Planning Permission. All Dimensions are in Metric and are to be checked on site before proceeding with any work and any Discrepancy reported at once.

Rev: A' 27-12-2018 Windows added to Proposed Ground Floor Diner, Utility, WC, and West Elevation. Post Code Connected	
 extending homes	
Tel:- 01243 555208 enquiries@extendinghomes.co.uk	
TITLE:- Front Porch, Internal Work & Garage 5 Orchard Crescent Fontwell West Sussex BN18 0SD	
DATE:-	30th November 2018
SCALE:-	Proposed Floor & Roof Plans 1-100
DRAWN:-	P.Robinson
DWG. No. 1811301/PL/3A	