
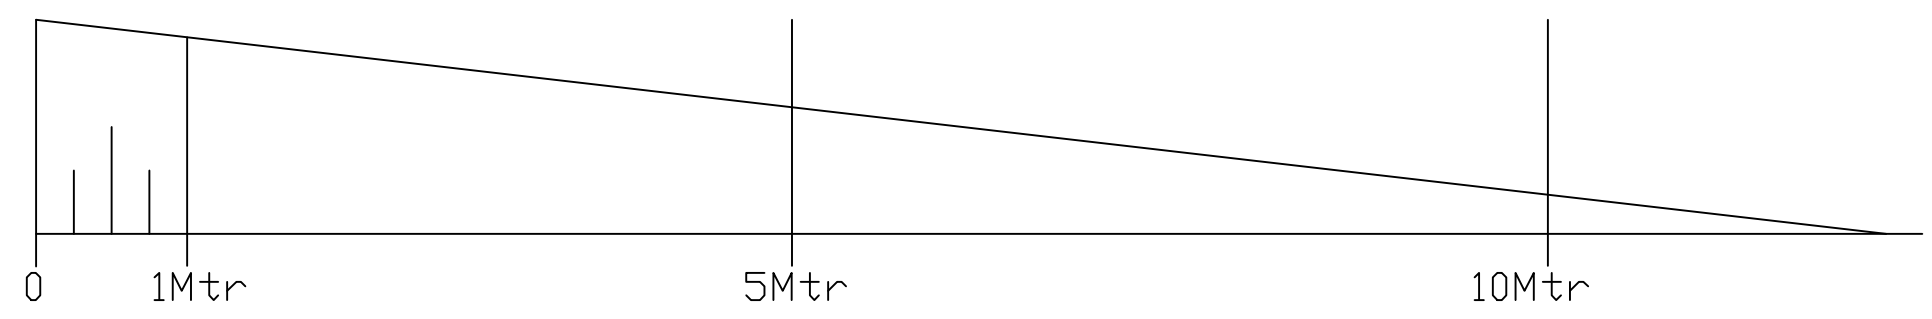


South West Elevation

South East Elevation

North East Elevation

North West Elevation

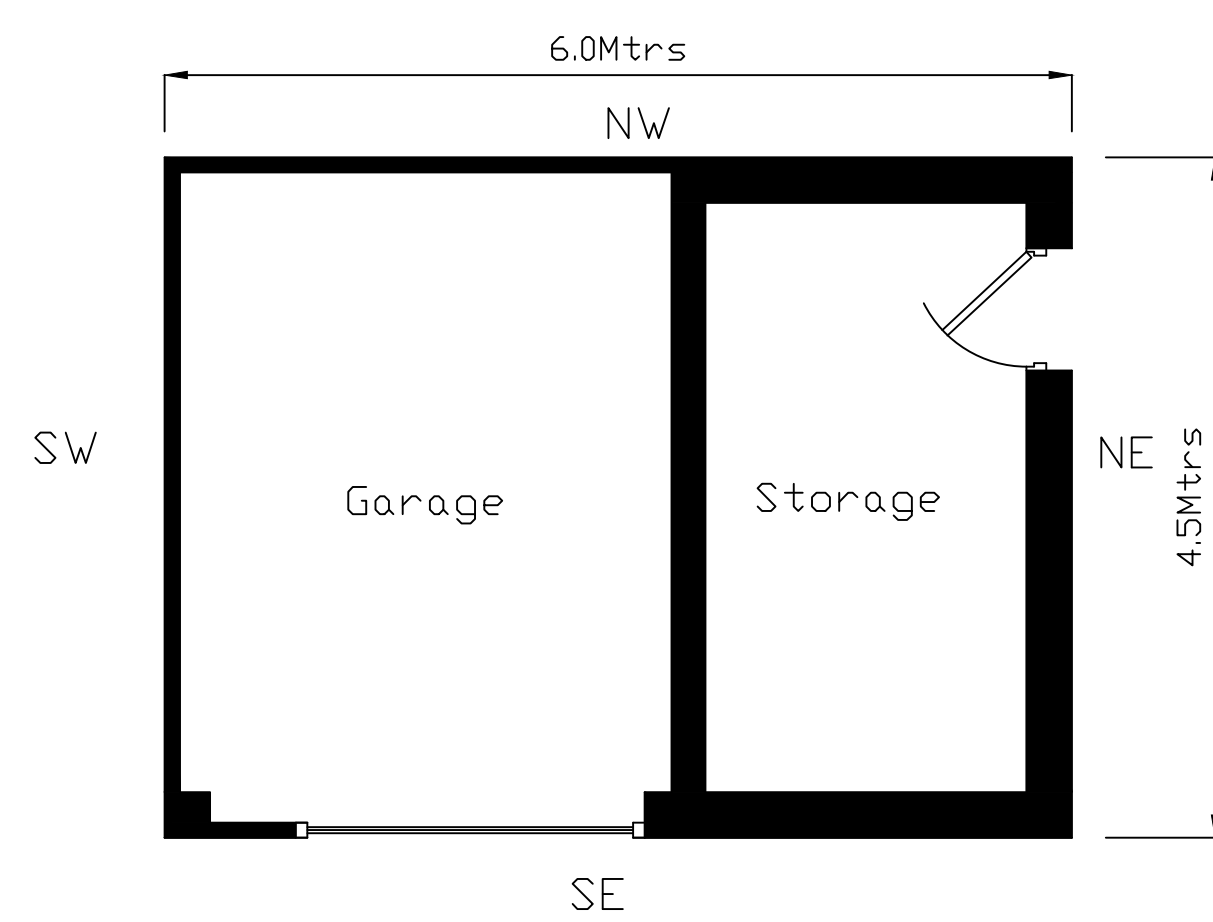

Scale 1-50

This Drawing and Design is not to be copied without written permission from Extending Homes. Only dimensioned details should be used but may be scaled for Planning Permission. All Dimensions are in Metric and are to be checked on site before proceeding with any work and any Discrepancy reported at once.

Rev./A 27-12-2018 Scale Bar Added and Post Code Corrected	
 Tel:- 01243 555208 enquiries@extendinghomes.co.uk	
TITLE:- Garage & Front Porch @ 5 Orchard Crescent Fontwell West Sussex BN18 0SD	
DATE:-	30th November 2018
SCALE:-	Garage Plans & Elevations 1-50
DRAWN:-	P.Robinson
DWG. No. 1811301/PL/4A	