




fencing line -1.8m high close boarded fence



Marshall's Saxon Textured paving slabs - colour Buff

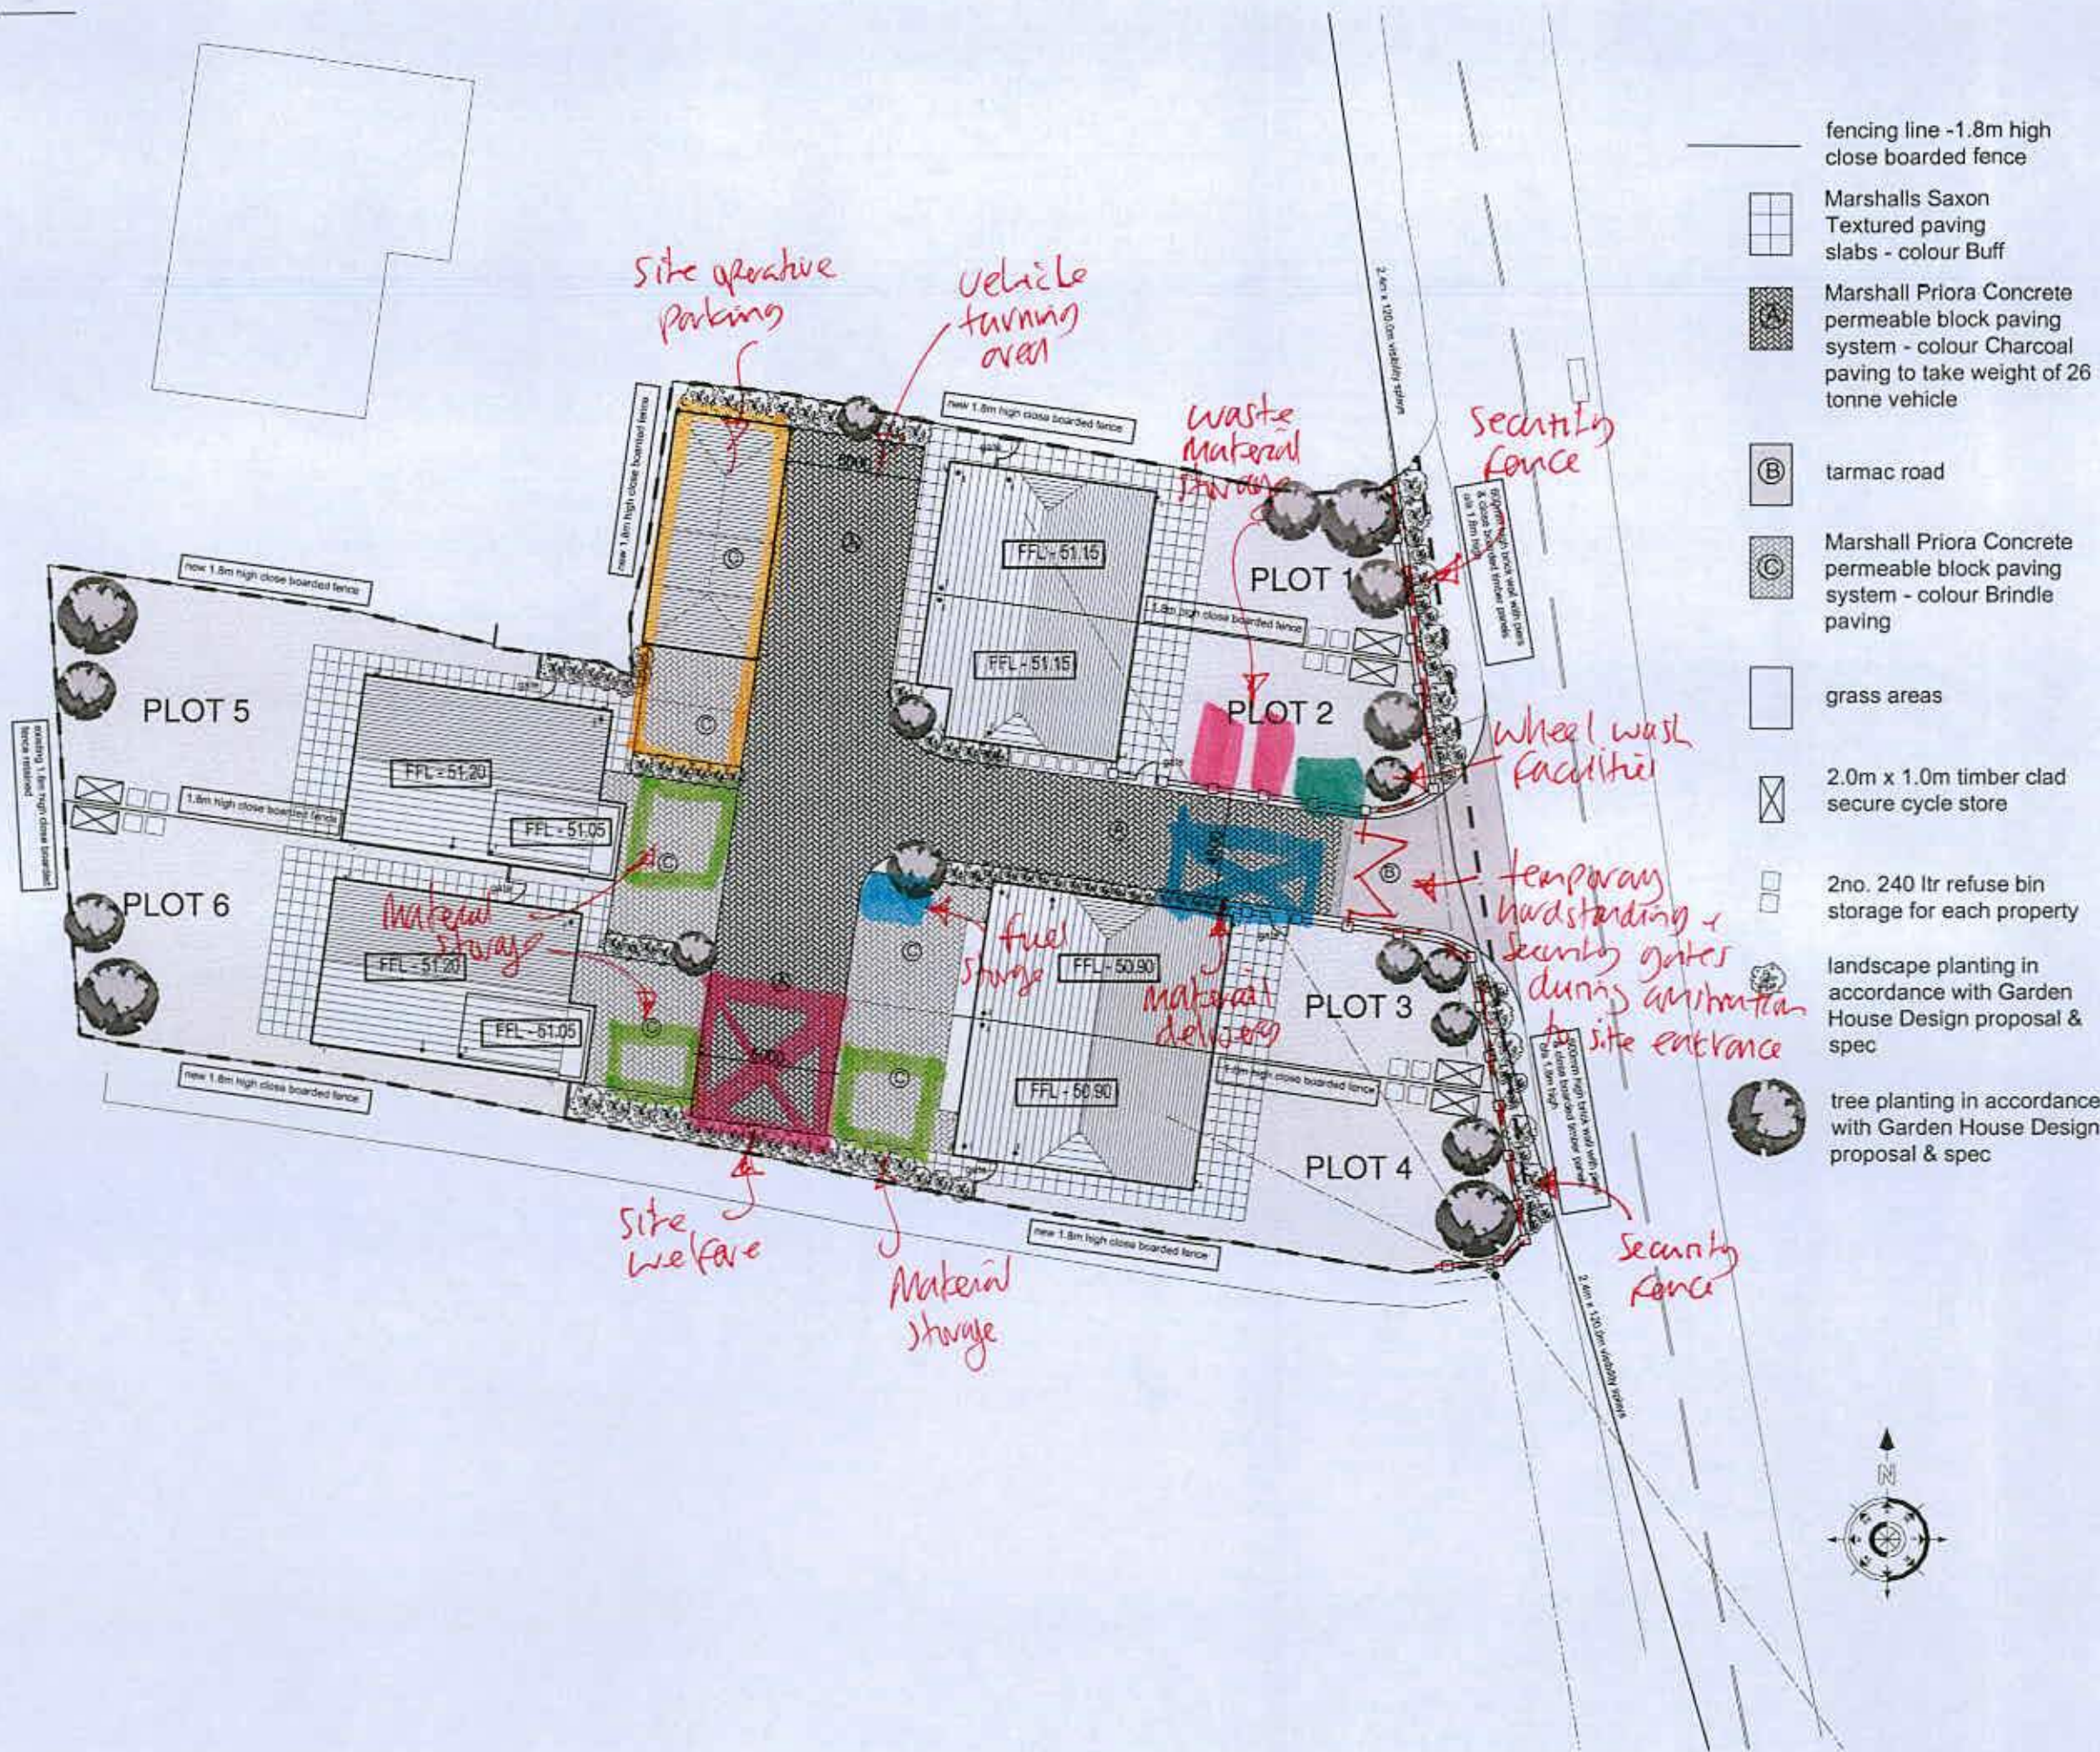

Marshall Piora Concrete permeable block paving system - colour Charcoal paving to take weight of 26 tonne vehicle



tarmac road



Marshall Piora Concrete permeable block paving system - colour Brindle paving



grass areas



2.0m x 1.0m timber clad secure cycle store



2no. 240 ltr refuse bin storage for each property



landscape planting in accordance with Garden House Design proposal & spec



tree planting in accordance with Garden House Design proposal & spec

Rev	Description	Drawn / Date	Checked / Date
1	Original issue		
2			
3			
4			
5			
6			
7			
8			
9			
10			

4 Queensgate
Queens Road
Fareham
Hampshire
PO16 0NW

Tel: 01329 288911
Fax: 01329 221913
E-mail: admin@m2architecture.com

PROJECT

Proposed Development at Progress Garage
Yapton Lane
Walberton

CLIENT

Knightsgate (UK) Ltd

DRAWING TITLE

Site Plan

PROJECT NO. 17029
DRAWING NO. 203
REV. 203
SCALE 1:200@A2