


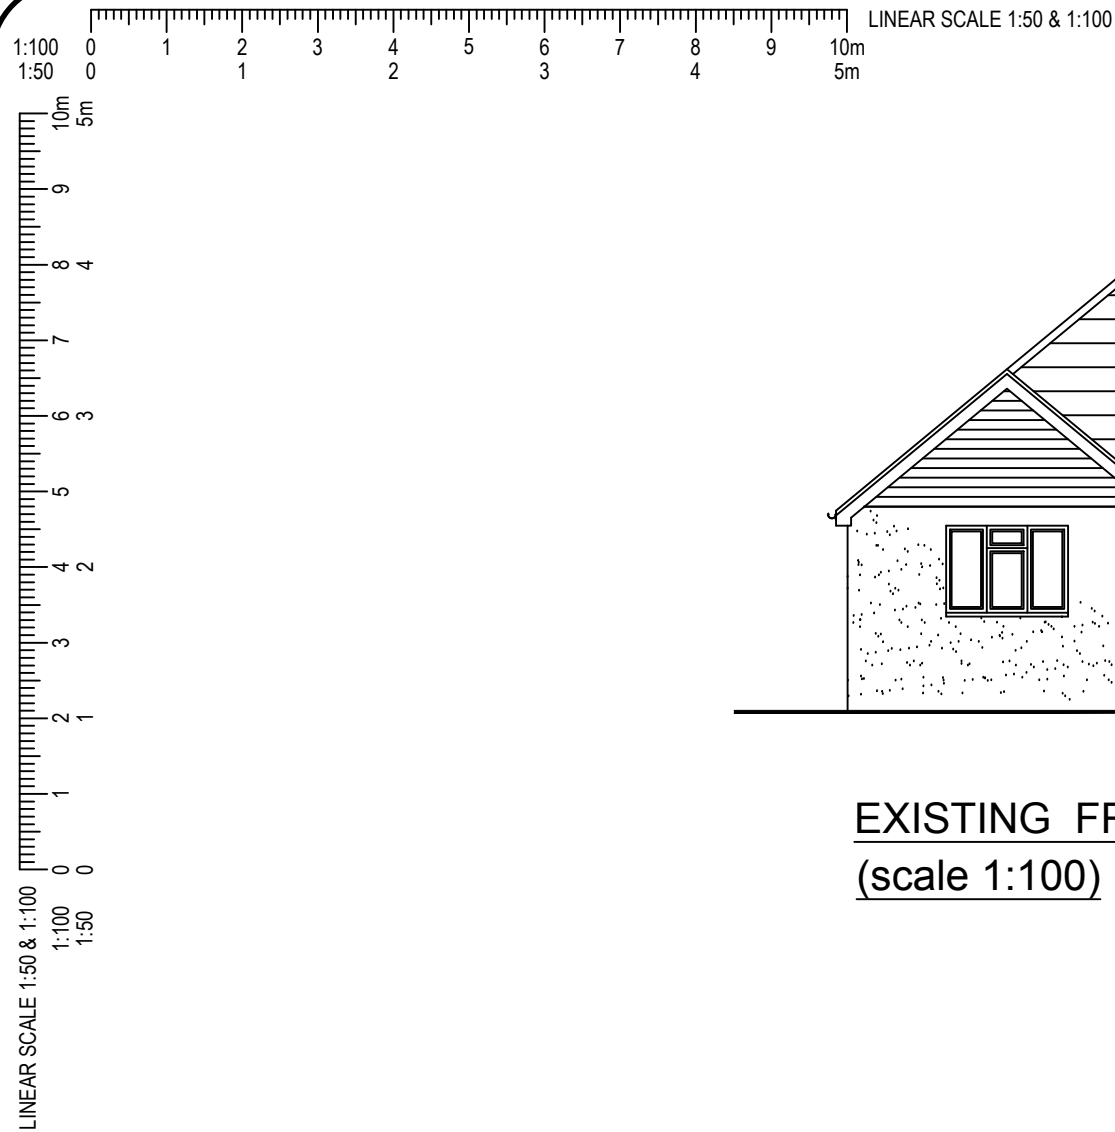


EXISTING FRONT ELEVATION
(scale 1:100)




EXISTING SIDE ELEVATION
(scale 1:100)




EXISTING SIDE ELEVATION
(scale 1:100)

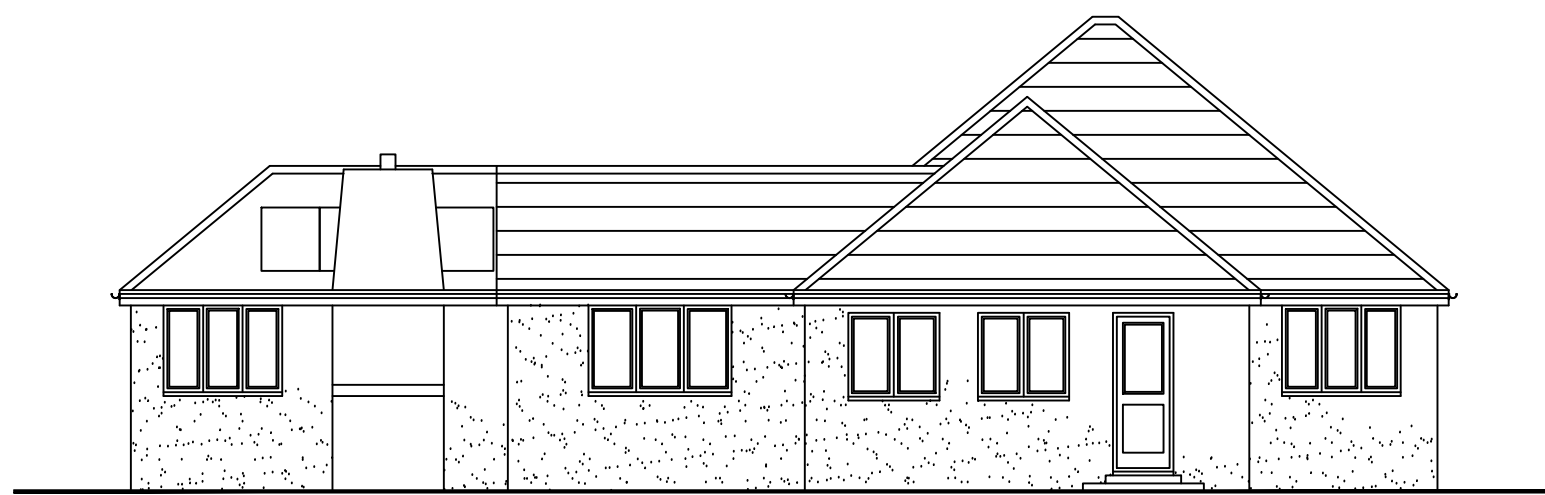

EXISTING REAR ELEVATION
(scale 1:100)

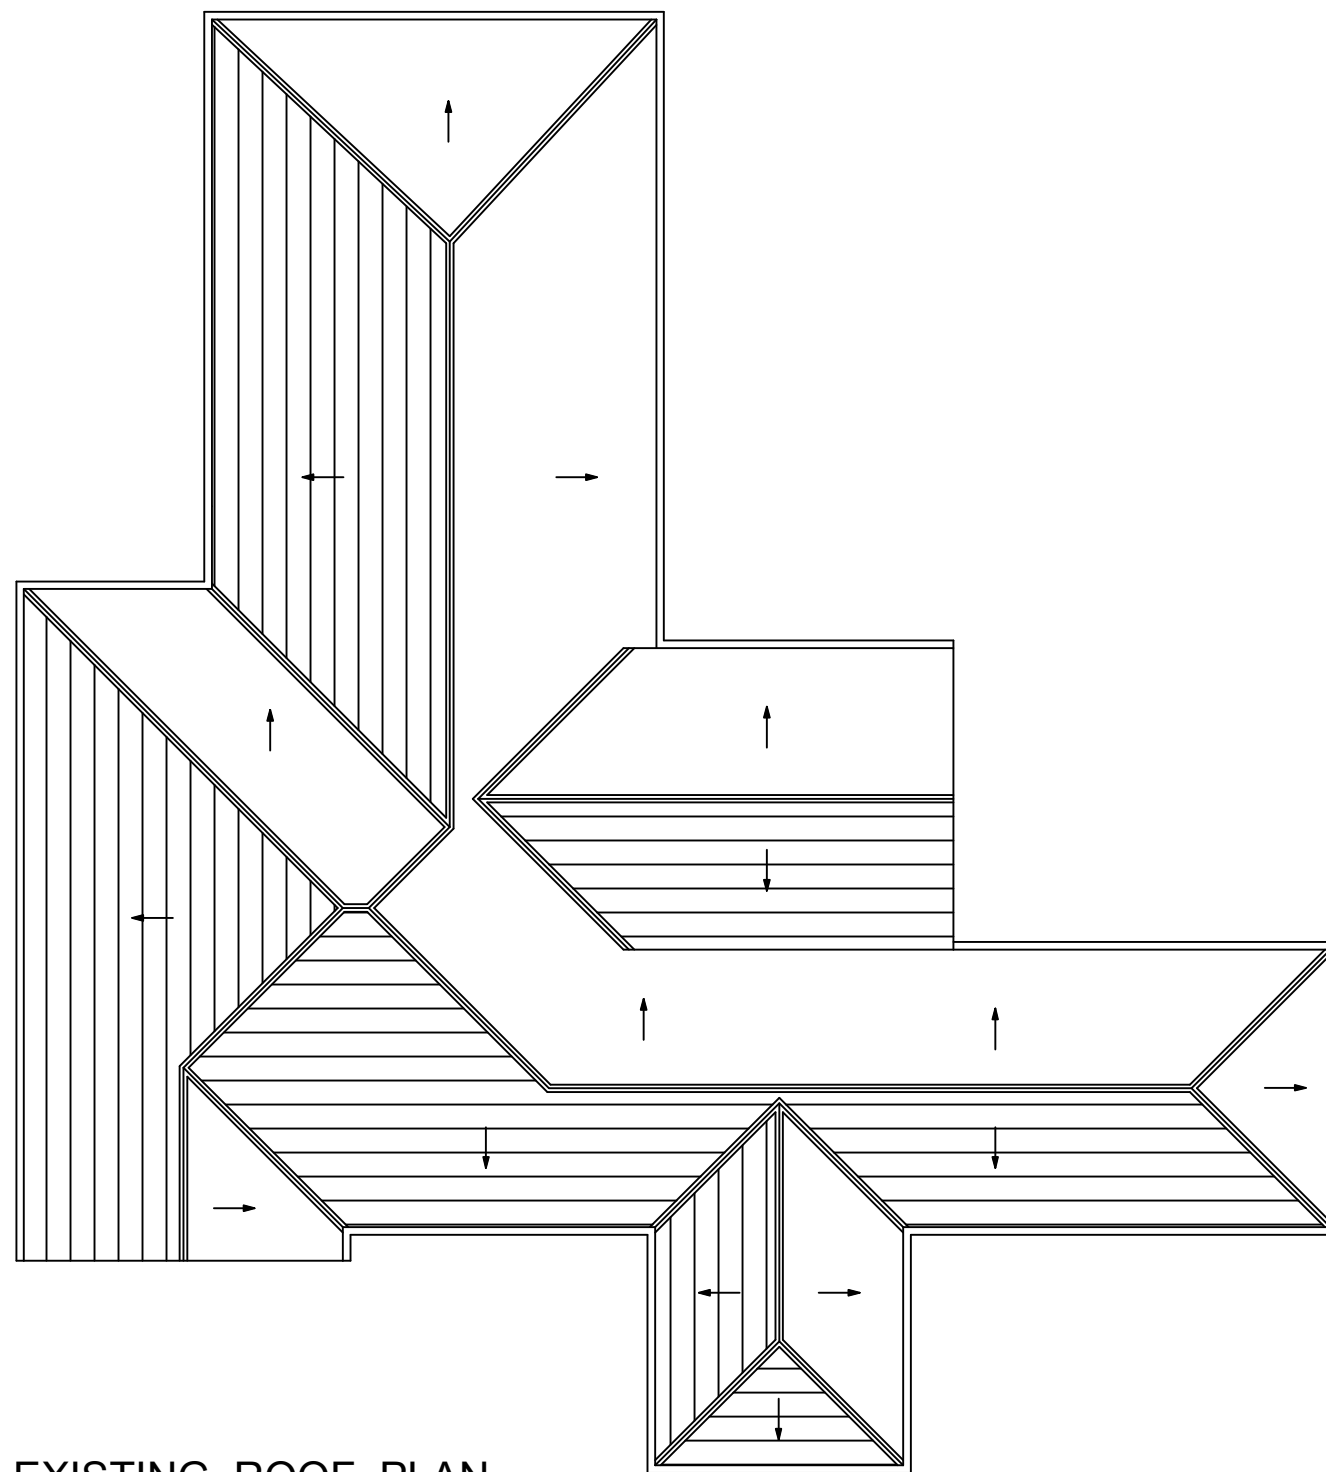

EXISTING ROOF PLAN
(scale 1:100)

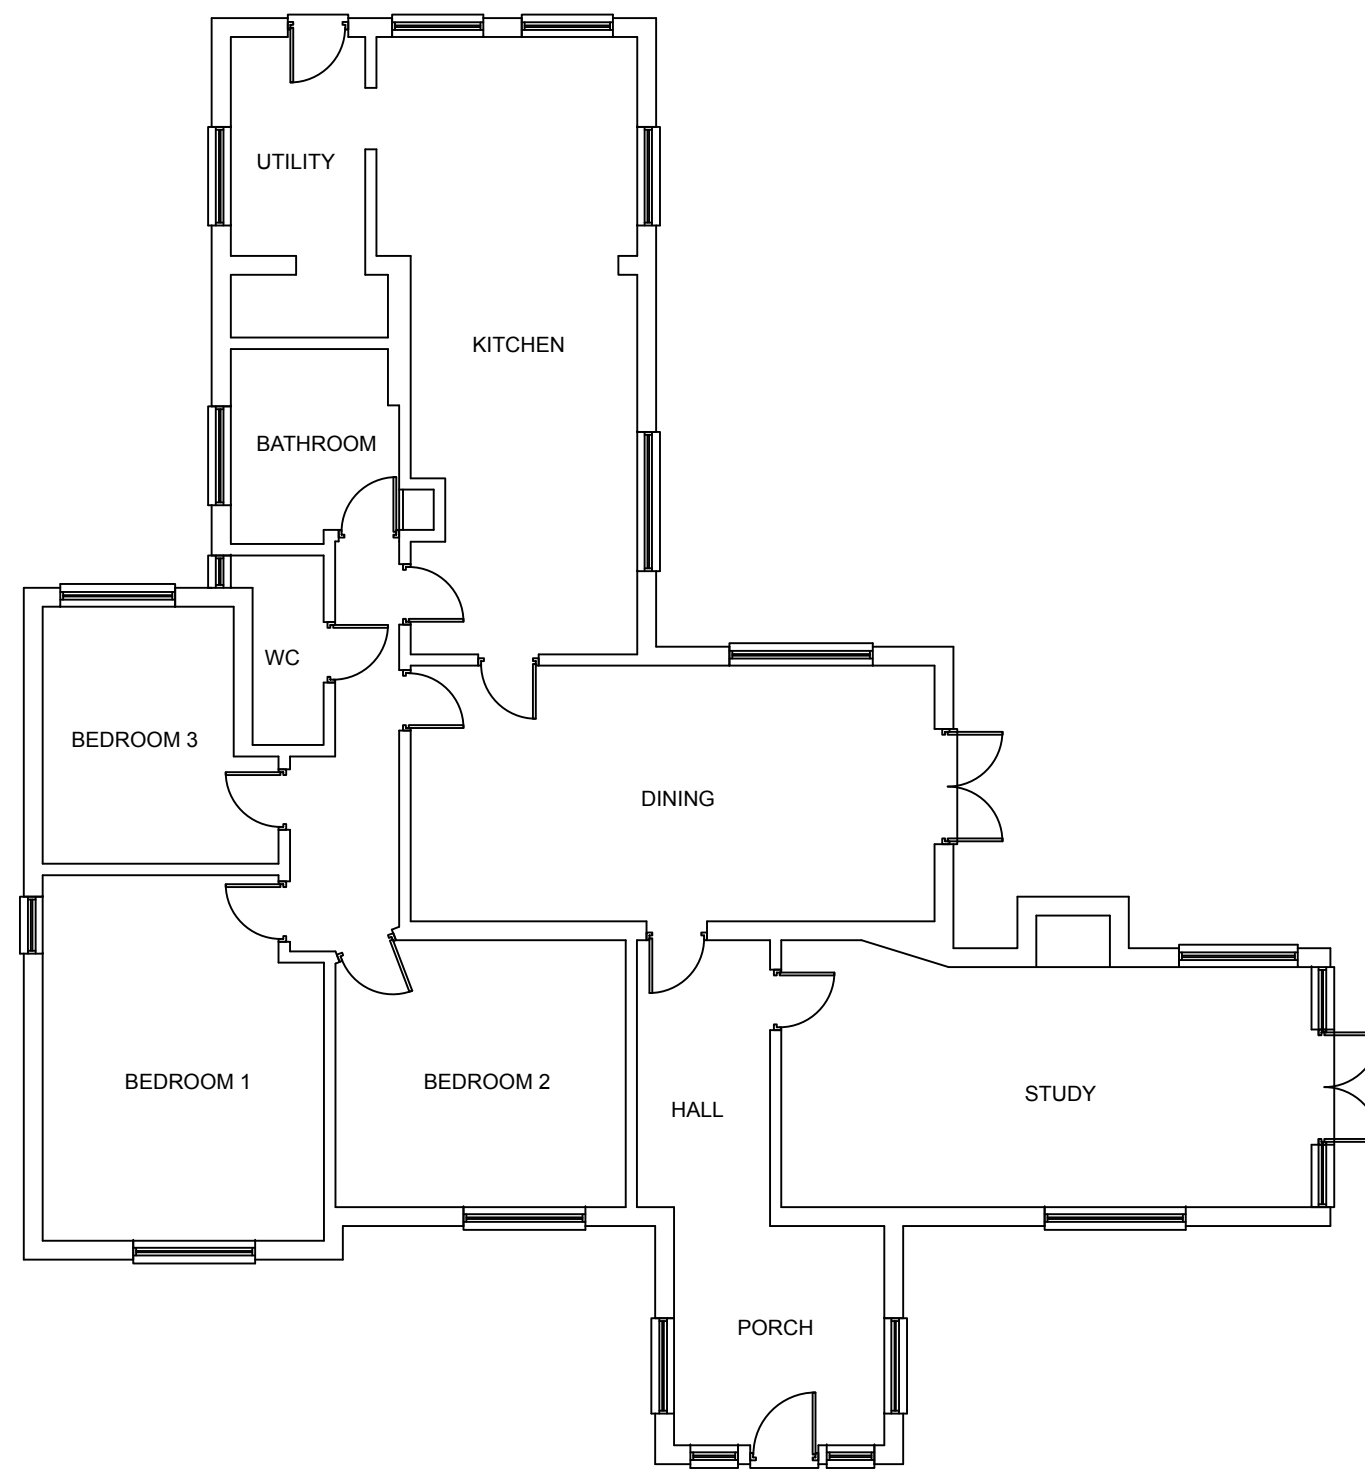

EXISTING GROUND FLOOR PLAN
(scale 1:100)

Fixed Price Architecture
ANY EXTENSION, ANY SIZE, ONE LOW PRICE....

ADDRESS		BELVEDERE, LONDON ROAD, ARUNDEL, WEST SUSSEX BN18 0SG					
PROJECT		SINGLE STOREY REAR EXTENSION					
SCALE	AS SHOWN	DWG NO	FPA101135	PAGE	01	REV	B
DRAWN	K. MILLER	DATE	NOVEMBER-2021				

THESE DRAWINGS ARE PRODUCED TO OBTAIN PLANNING AND BUILDING REGULATIONS APPROVAL ONLY AND COPYRIGHT OF THE DESIGNER, ALL DIMENSION TO BE CHECKED ON SITE.