


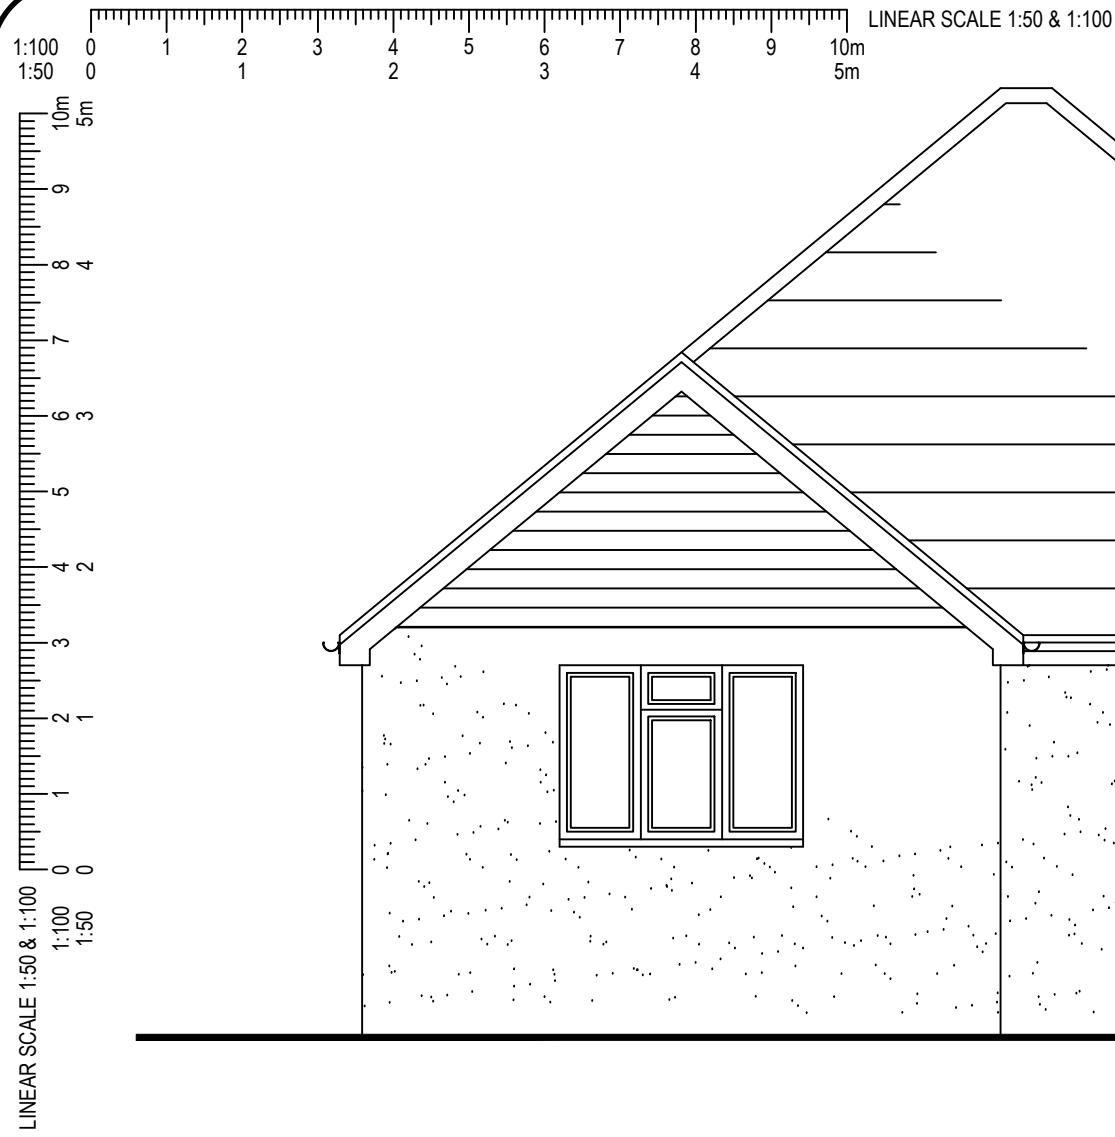


PROPOSED FRONT ELEVATION
(scale 1:50)



PROPOSED SIDE ELEVATION
(scale 1:50)



PROPOSED SIDE ELEVATION
(scale 1:50)

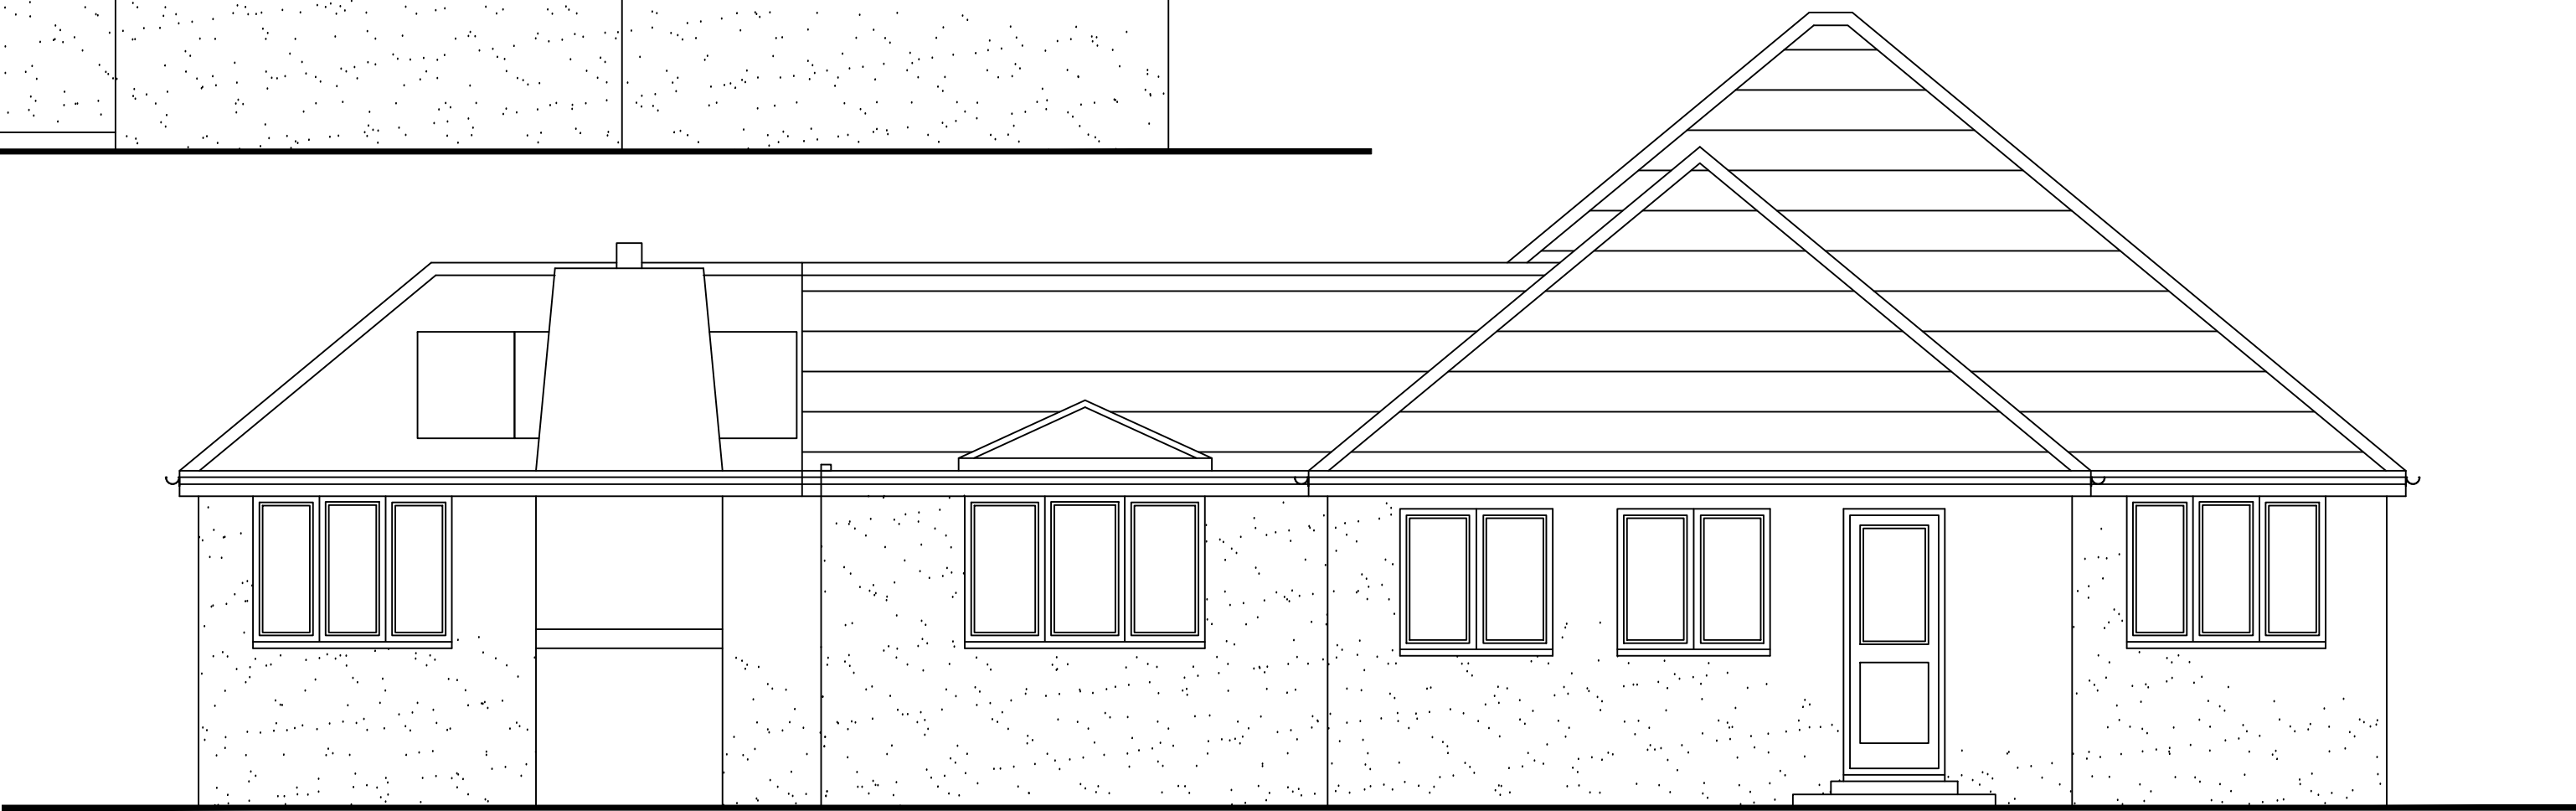

PROPOSED REAR ELEVATION
(scale 1:50)

Fixed Price Architecture
ANY EXTENSION, ANY SIZE, ONE LOW PRICE....

PROJECT	ADDRESS			
	BELVEDERE, LONDON ROAD, ARUNDEL, WEST SUSSEX BN18 0SG			
SCALE	PROJECT			
	SINGLE STOREY REAR EXTENSION			
DRAWN	AS SHOWN	DWG NO	FPA101135	PAGE 03
	K. MILLER	DATE	NOVEMBER-2021	REV B

THESE DRAWINGS ARE PRODUCED TO OBTAIN PLANNING AND BUILDING REGULATIONS APPROVAL ONLY AND COPYRIGHT OF THE DESIGNER, ALL DIMENSION TO BE CHECKED ON SITE.