


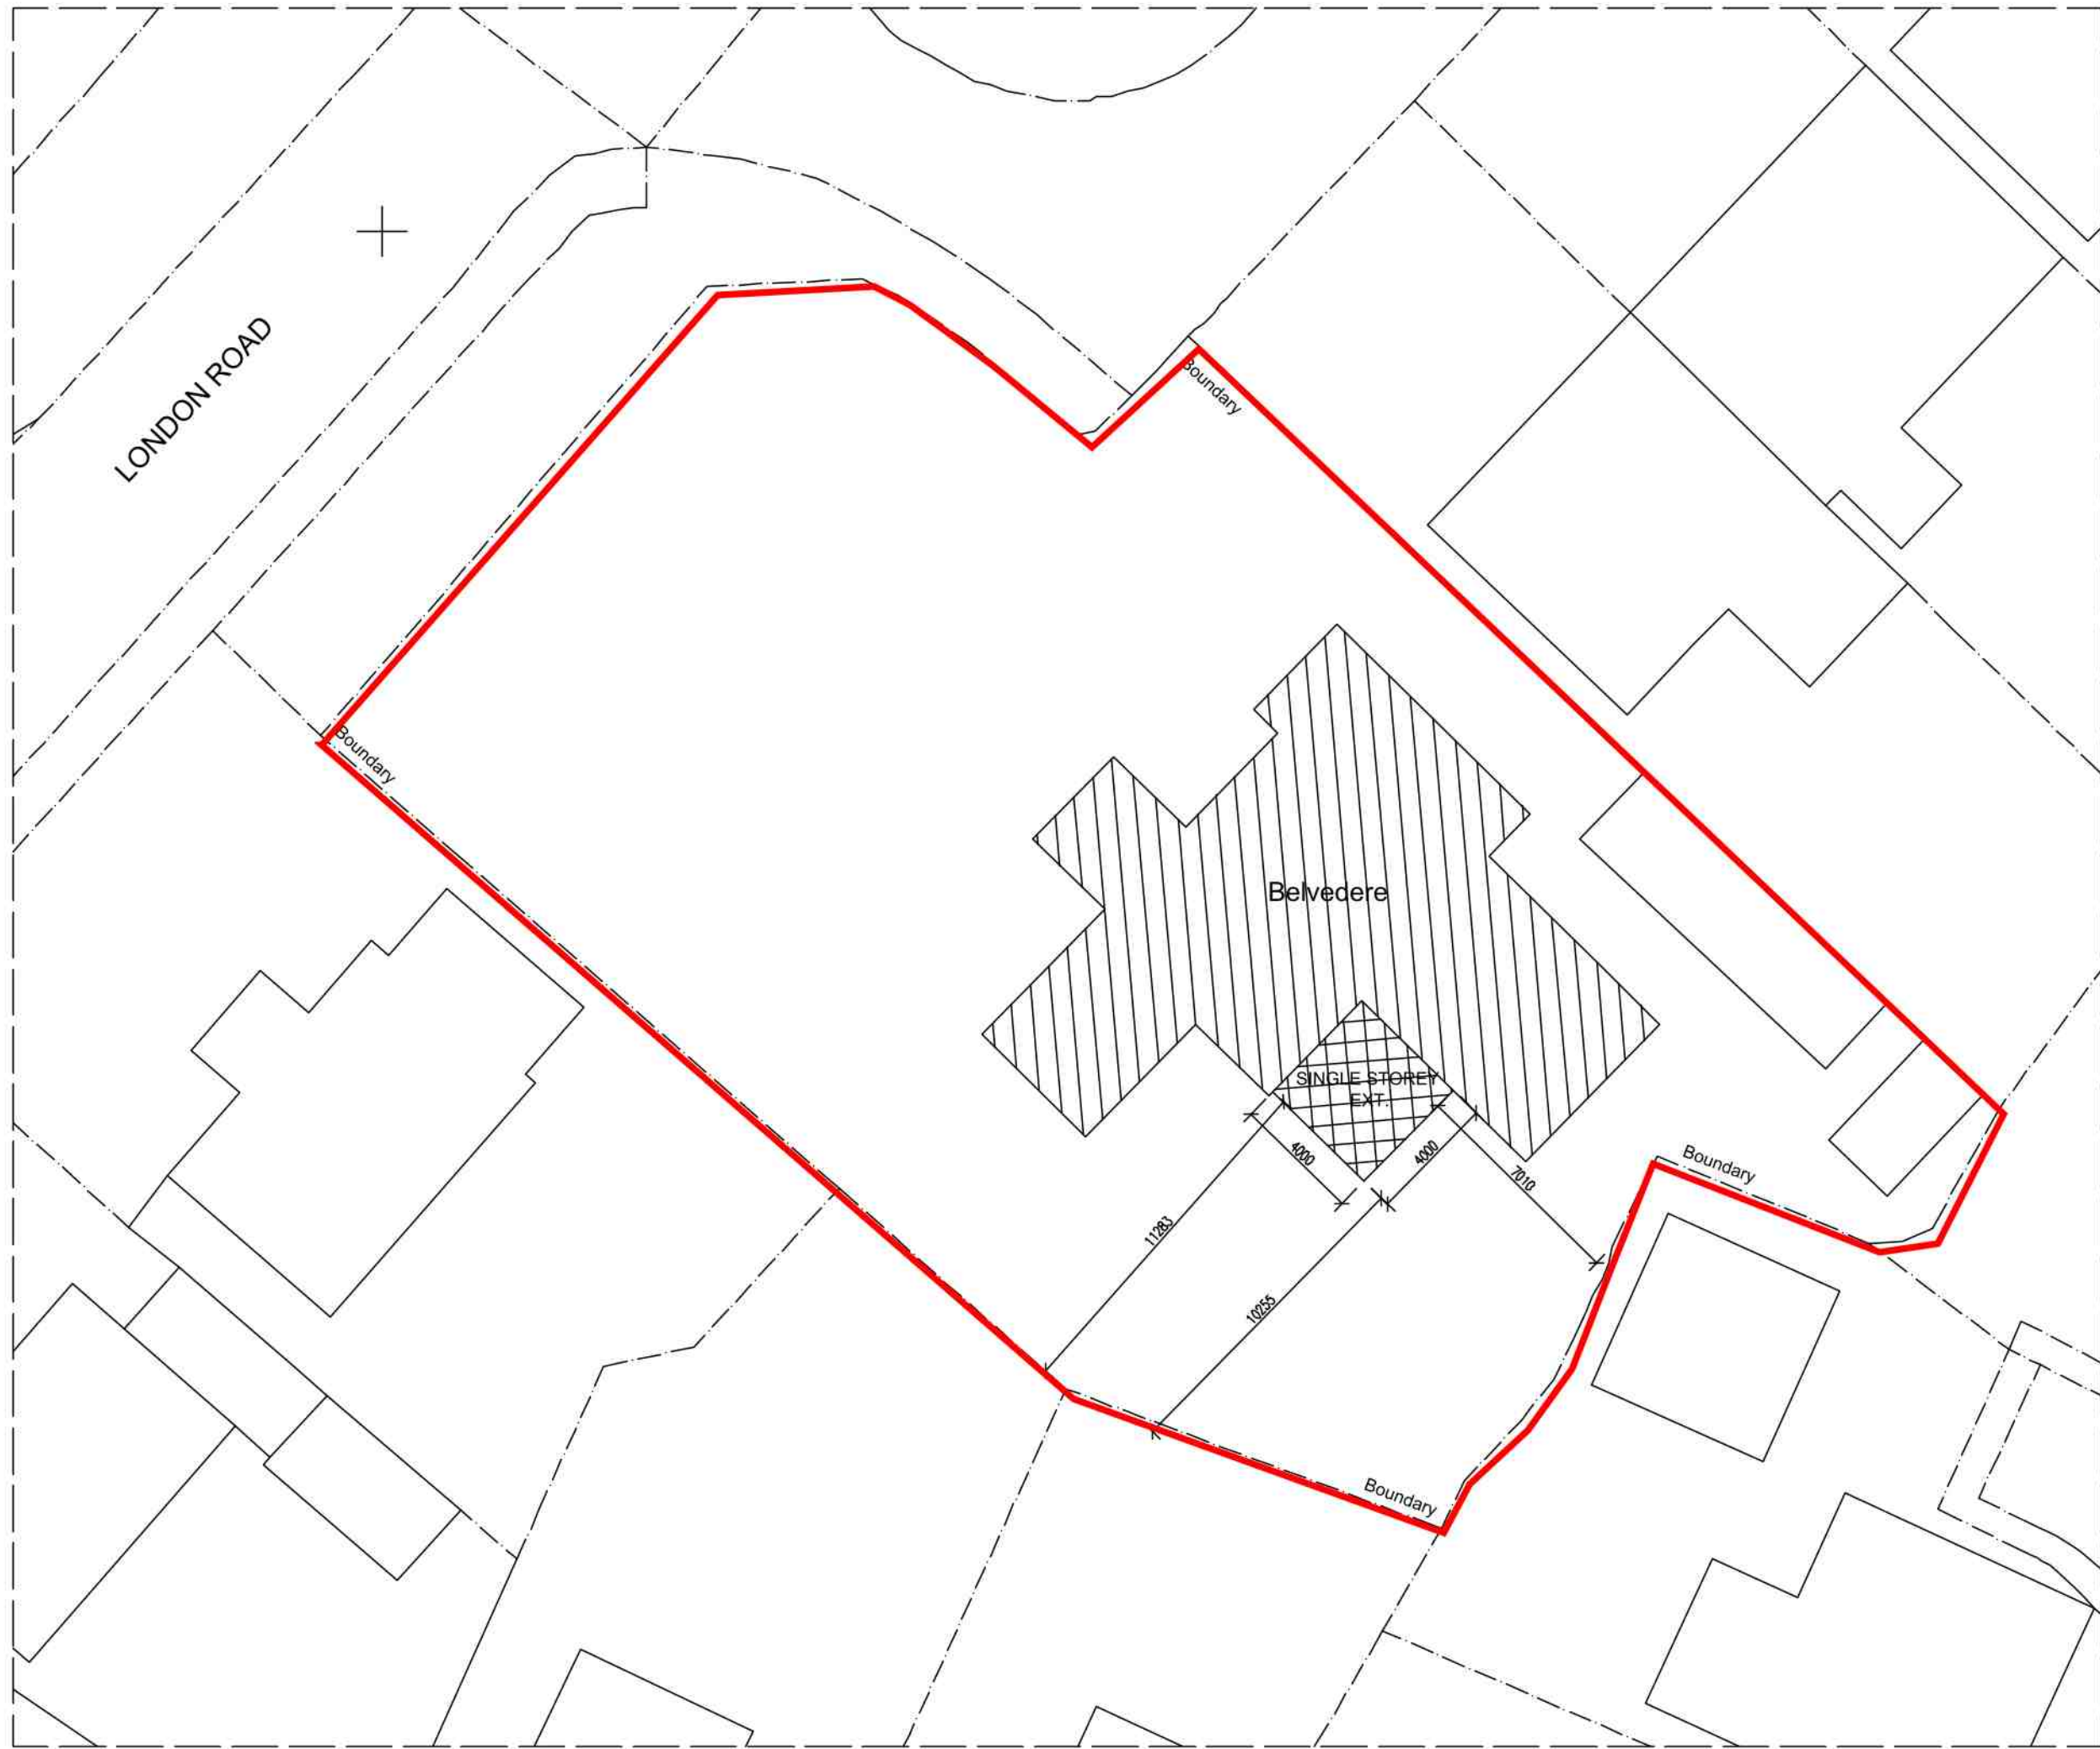
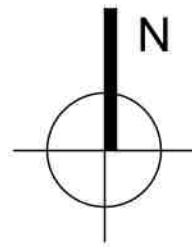


 

PROPOSED SITE PLAN
scale 1:200

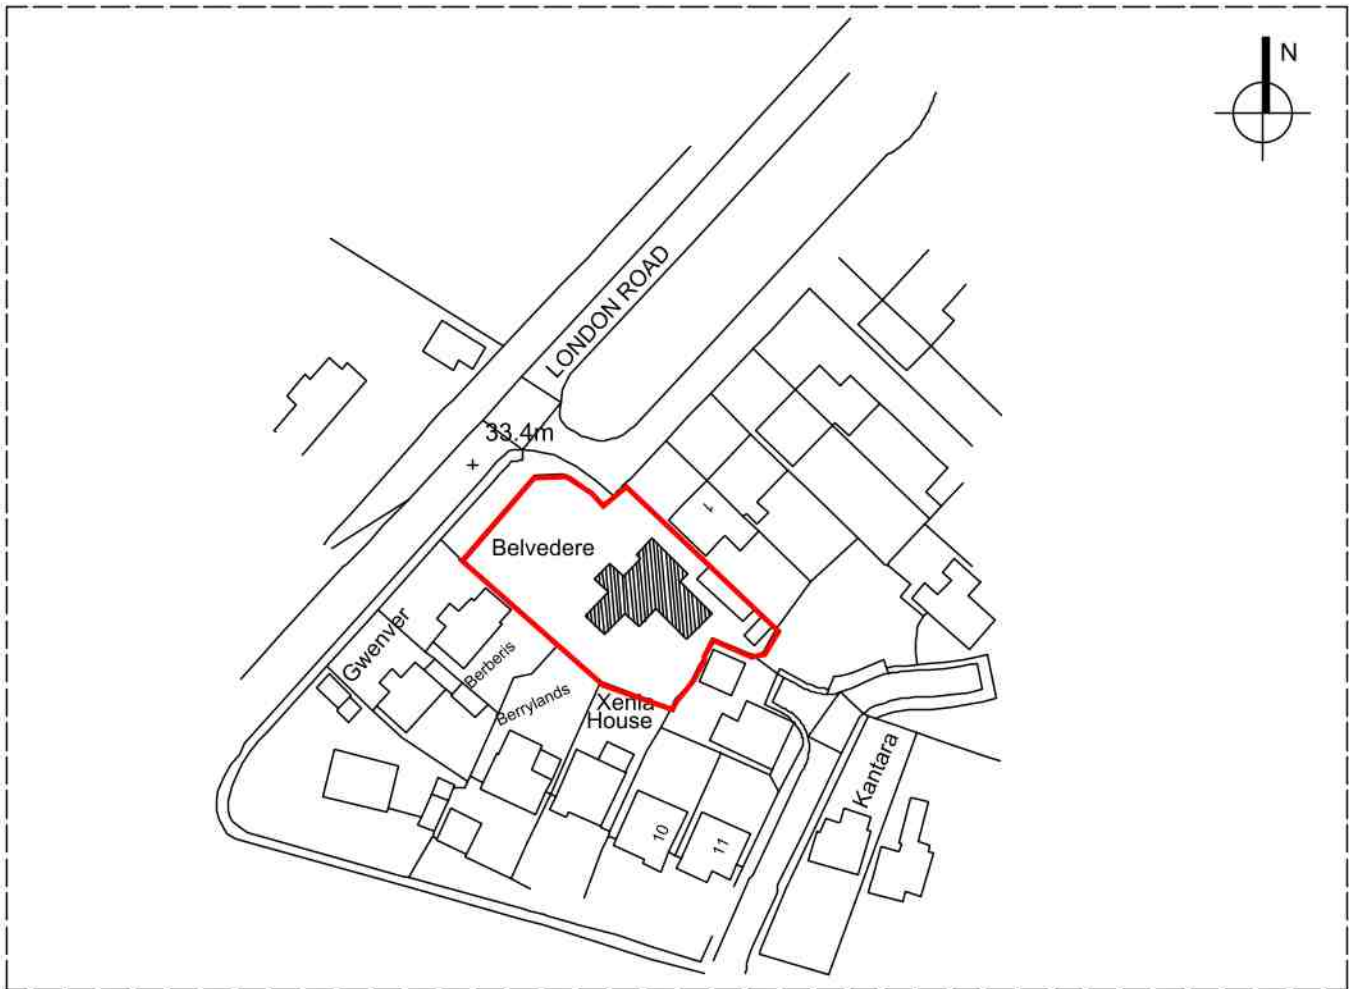

LOCATION PLAN
scale 1:1250

 

Fixed Price Architecture
ANY EXTENSION, ANY SIZE, ONE LOW PRICE...

ADDRESS	BELVEDERE, LONDON ROAD, ARUNDEL, WEST SUSSEX BN18 0SG			
PROJECT	SINGLE STOREY REAR EXTENSION			
DRAWN	SCALE	DWG NO	PAGE	REV
K. MILLER	AS SHOWN	FPA101135	04	C
DATE	NOVEMBER-2021			

THESE DRAWINGS ARE PRODUCED TO OBTAIN PLANNING AND BUILDING REGULATIONS APPROVAL ONLY AND COPYWRITE OF THE ARCHITECT. ALL DIMENSIONS MUST BE CHECKED ON SITE.