


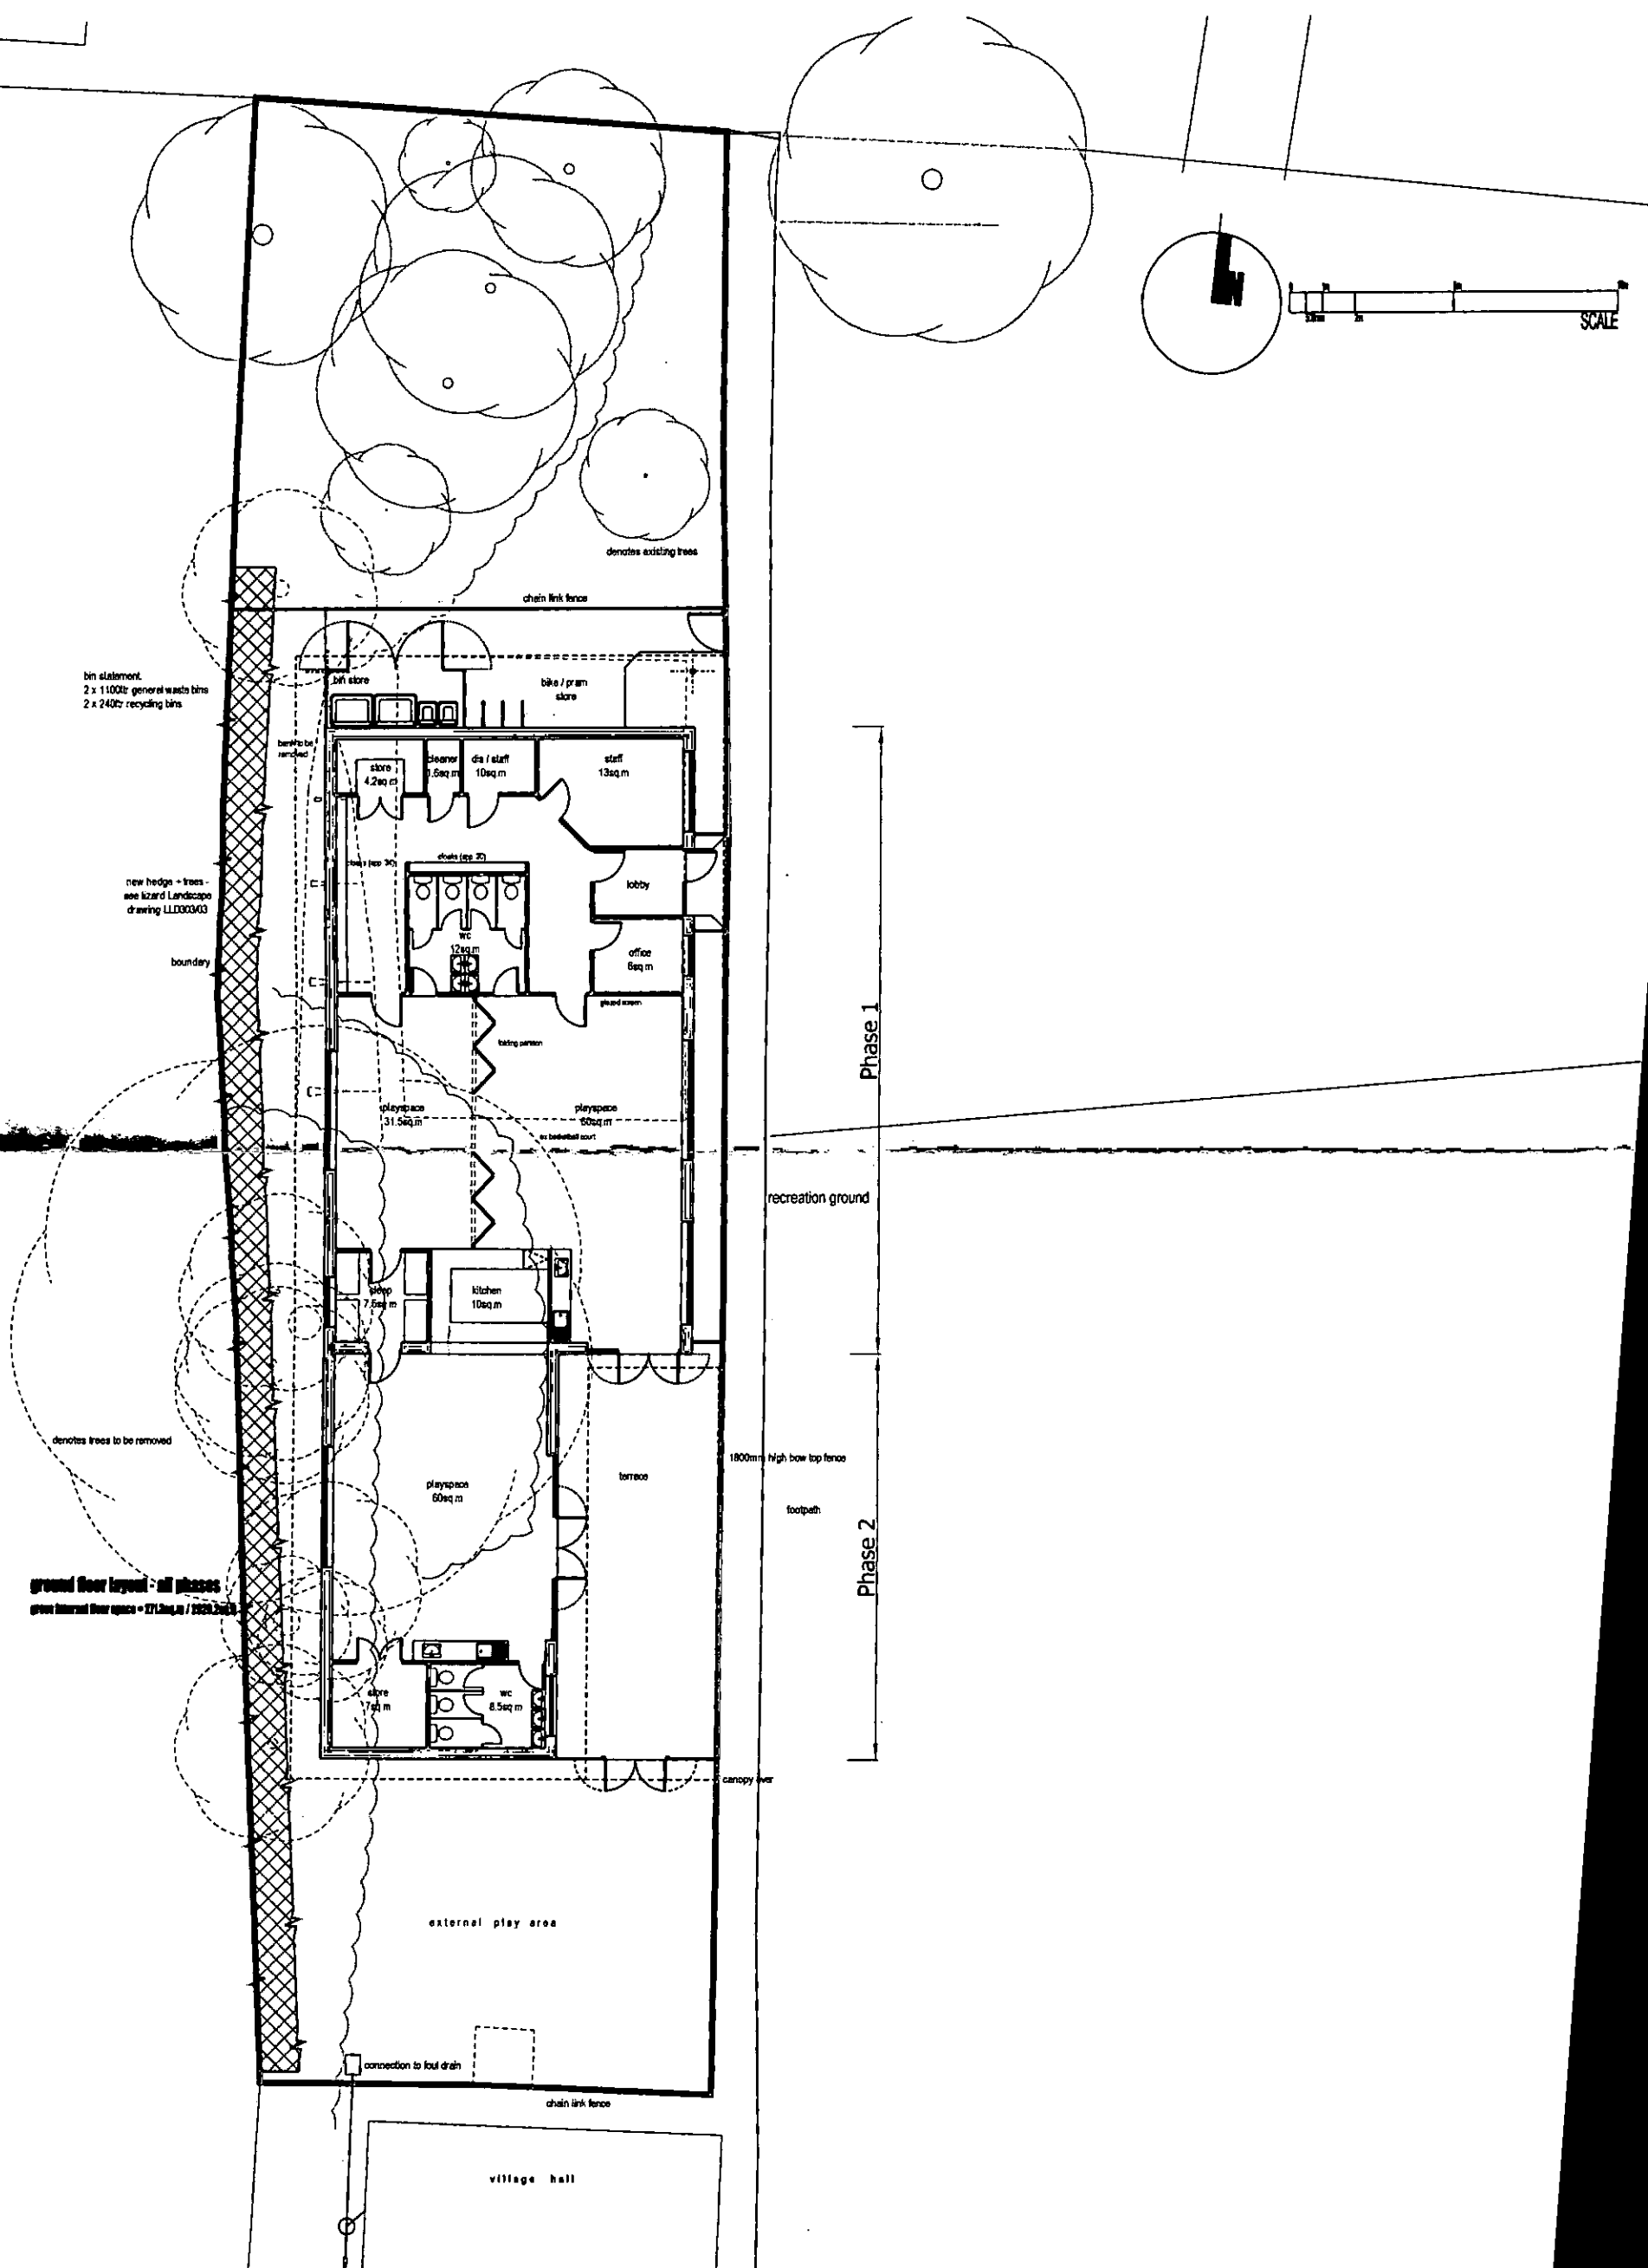

UNIT 2, MARTINS BARN, BIRDHAM ROAD
 CHICHESTER, WEST SUSSEX, PO20 7BX
 TEL: 01243 514131 FAX: 01243 511488
 office@the-seaman-partnership.co.uk
 w.w.w.the-seaman-partnership.co.uk

Project
Walberton Pre-School
Walberton
 Drawing
Proposed Site Plan

Date
 jan 2011
 Scales
 1:200
 Job No
TSP 356
 Drawn by
 sab
 Status
 planning
 Dwg No
20
 Revision

the
SEAMAN
PARTNERSHIP