




NORTH ELEVATION

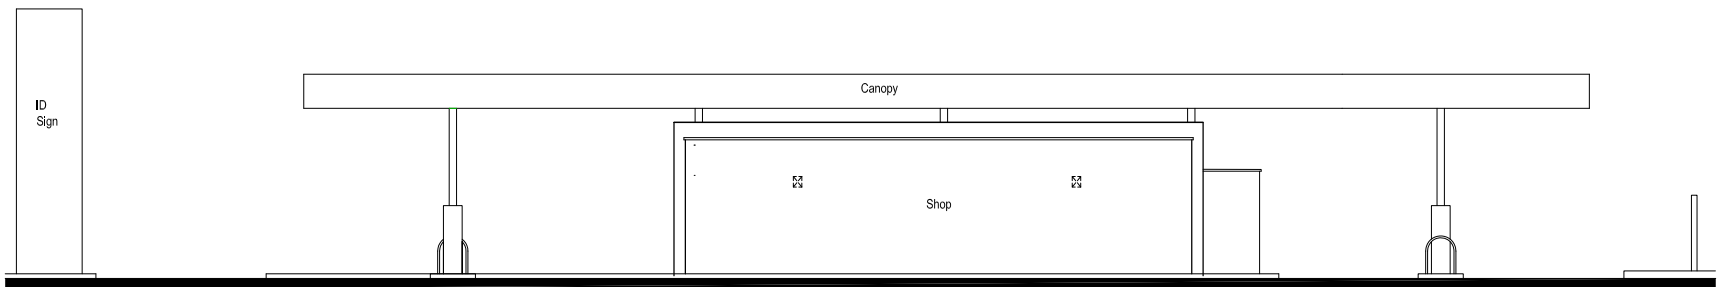


EAST ELEVATION

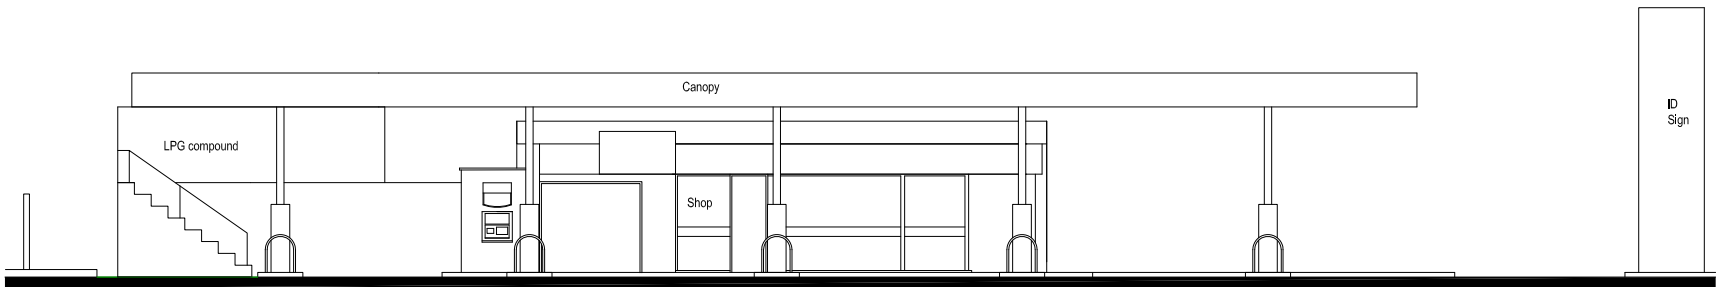

WEST ELEVATION

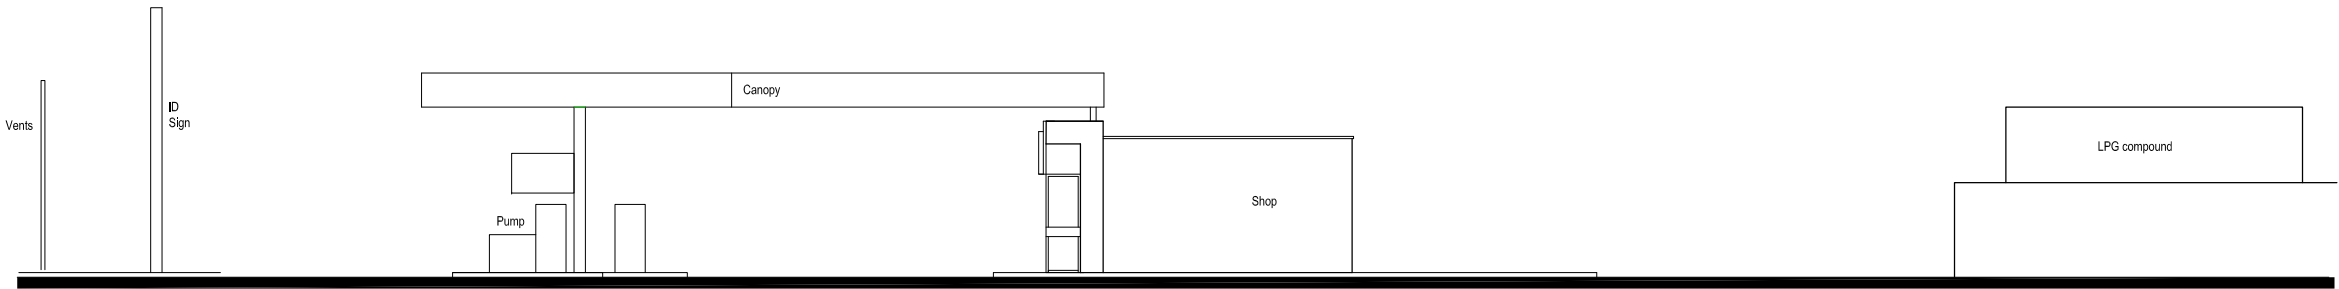

SOUTH ELEVATION

 

PLANNING DRAWING

ALLAN.B. MATTHEWS A.R.I.B.A. 37 Fore Street,
Bovey Tracey, Devon
TQ13 9AD
Tel : (01626) 833727
Fax : (01626) 833102
enquiries@allanbmattthews.co.uk



REV	DATE	BY

PROJECT: SHELL FONTWELL
ARUNDEL ROAD, FONTWELL
ARUNDEL, WEST SUSSEX, BN18 0SB

TITLE: ELEVATIONS as existing



SHELL UK RETAIL
PO BOX 430
STAINES
TW18 3ZB
UNITED KINGDOM

DRAWN BY:	DH	SCALE:	1:100.
DATE:	12.09.2017	PLOT DATE:	
CAD FILE:	E:\ARCHIVE\DRAWINGS\		

DWG No:	10018981	PLG - 02	2017	
---------	----------	----------	------	--