




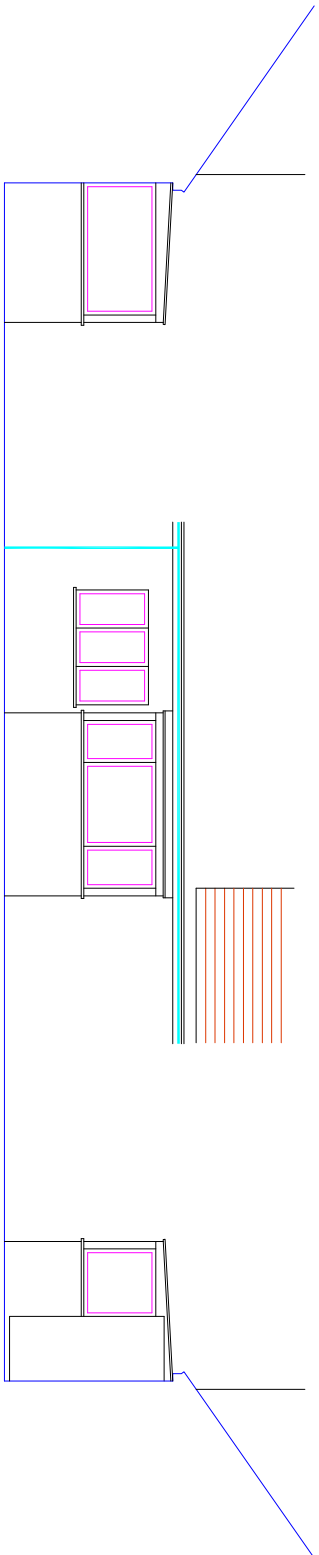

Existing side elevation
1:100



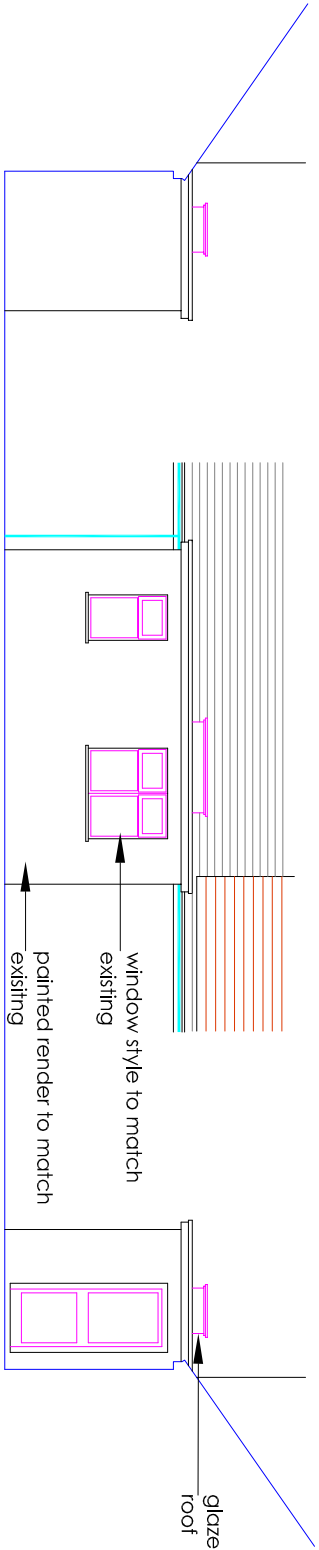


Proposed side elevation
1:100

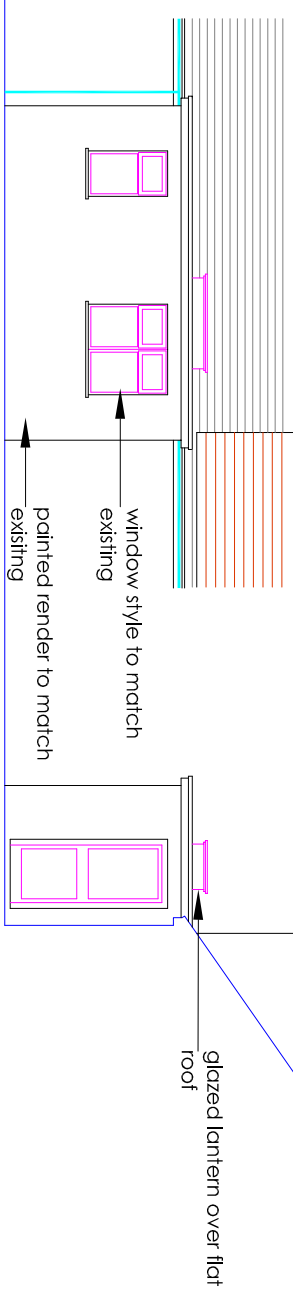

Existing rear elevation
1:100

Proposed rear elevation
1:100

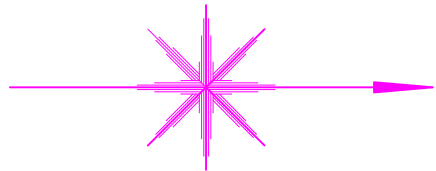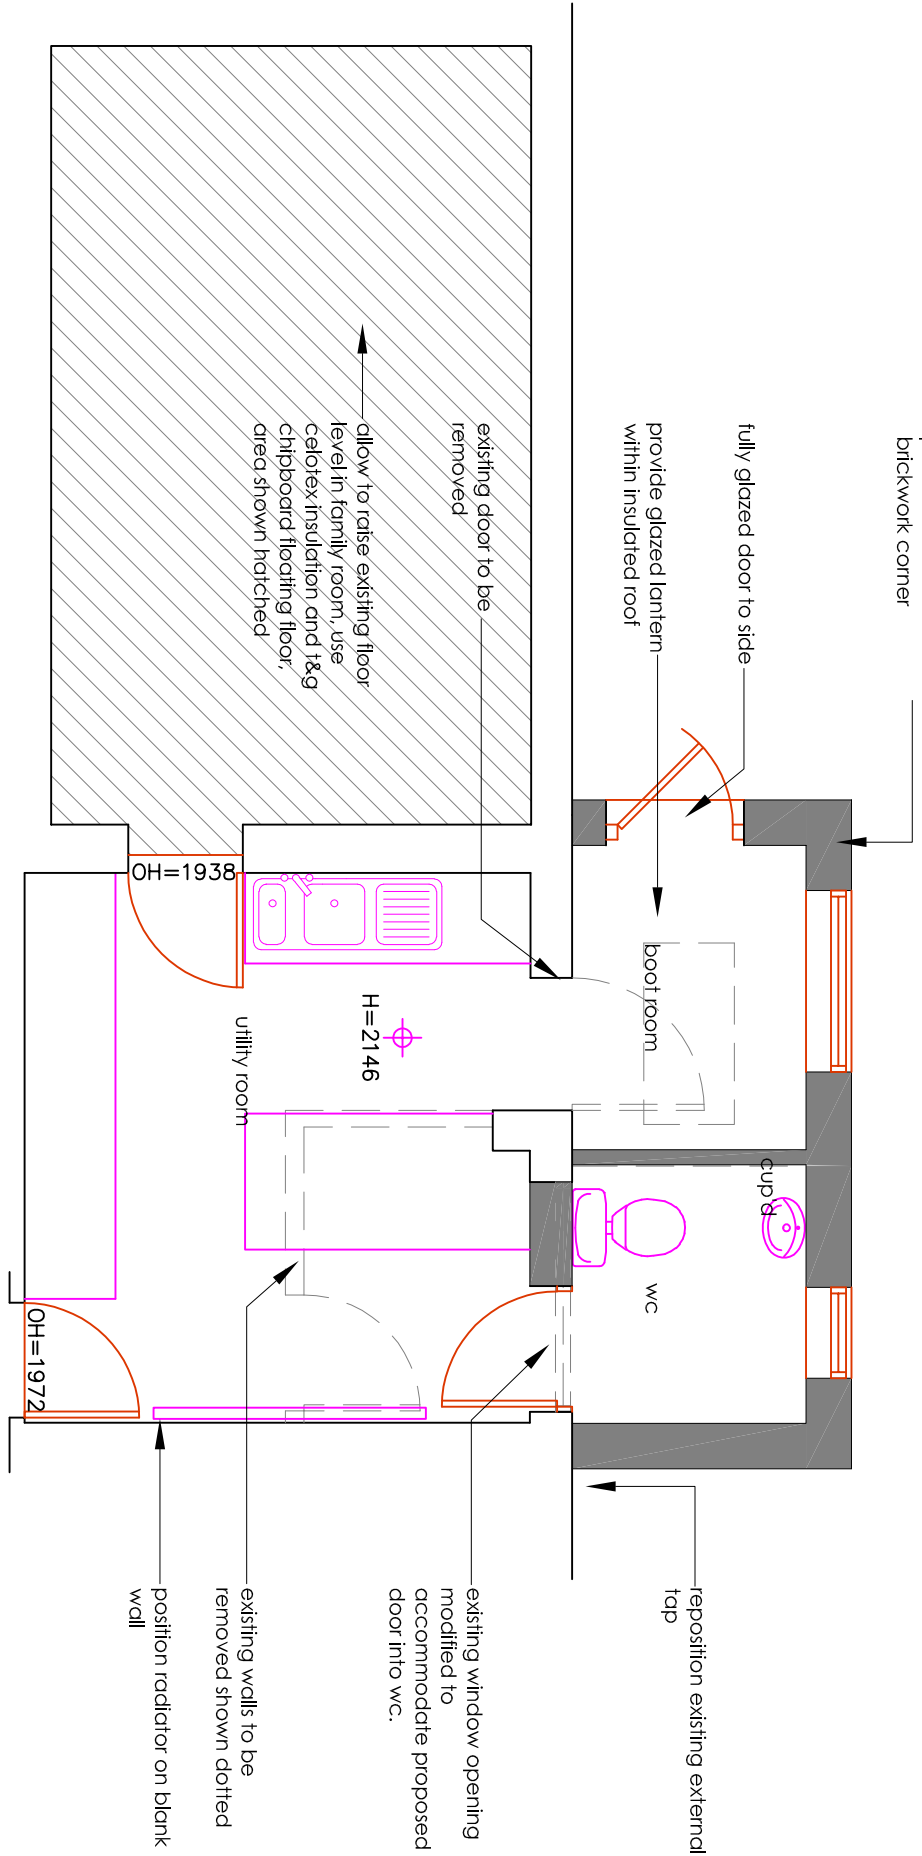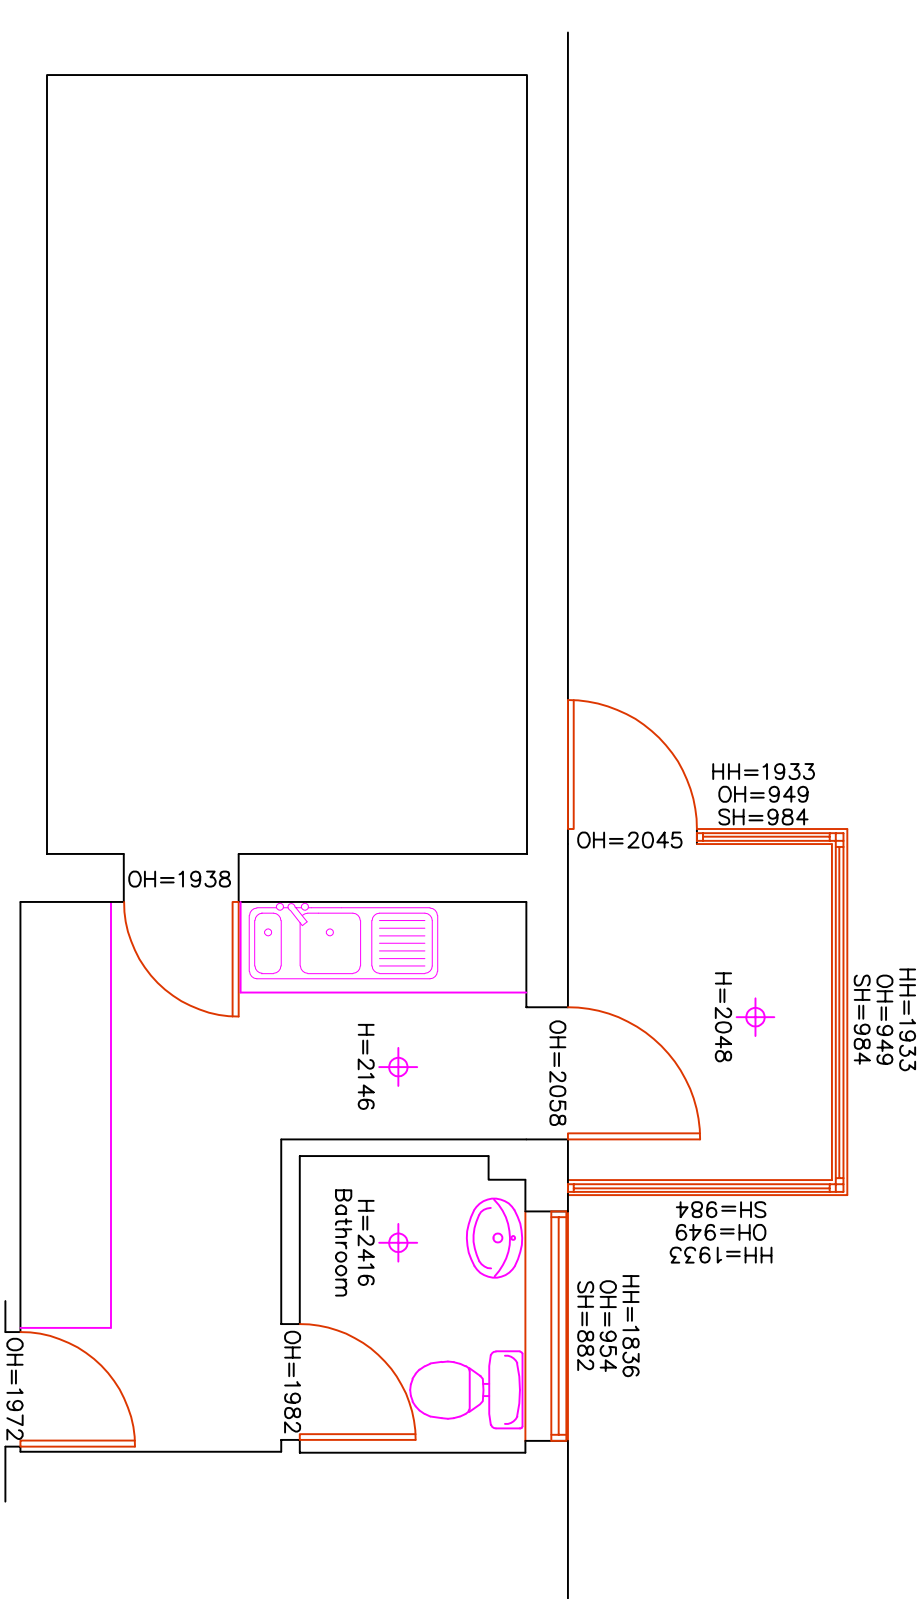

NOTES

Survey accurate at time of site attendance. Do not scale from printed drawings except for planning purposes.

Grid is based on ordnance survey national grid fixed by GPS satellite active network.

Levels are related to the ordnance survey GPS active Network and transformed using the OSGM15 & OSTN15 model.

Drainage pipe sizes (where shown) have been gauged from the surface for safety reasons and should be regarded as approximate only.

Tree species (where shown) should be treated with caution and expert identification is advised.

Although this is a digital survey the accuracy and amount of detail shown is only commensurate with the graphical scale of mapping as specified. Care should be exercised when working to larger scales.

Visible features in the vicinity of the boundaries as shown above, may not represent the extent of legally conveyed ownership.

Whilst every effort has been made to achieve accuracy on this plan, CRUCIAL clearance dimensions, levels and invert levels should be checked prior to design and construction.

Areas of dense undergrowth cannot be surveyed in detail, these areas will be shown in outline only and marked as 'dense undergrowth' on the plan.



Kerb levels have been taken on the top of the channel.

ORDNANCE OVERLAY

Ordnance Survey, (c) Crown Copyright 2012. All rights reserved. Licence number 100022432

Ordnance Survey Overlay

National Grid 1:2500 (Accuracy data) Surveying tolerances: Distances up to 200 metres ±1 in 100m Distances 200 to 1,000 metres ±2m Distances over 1,000 metres ±1 in 500m

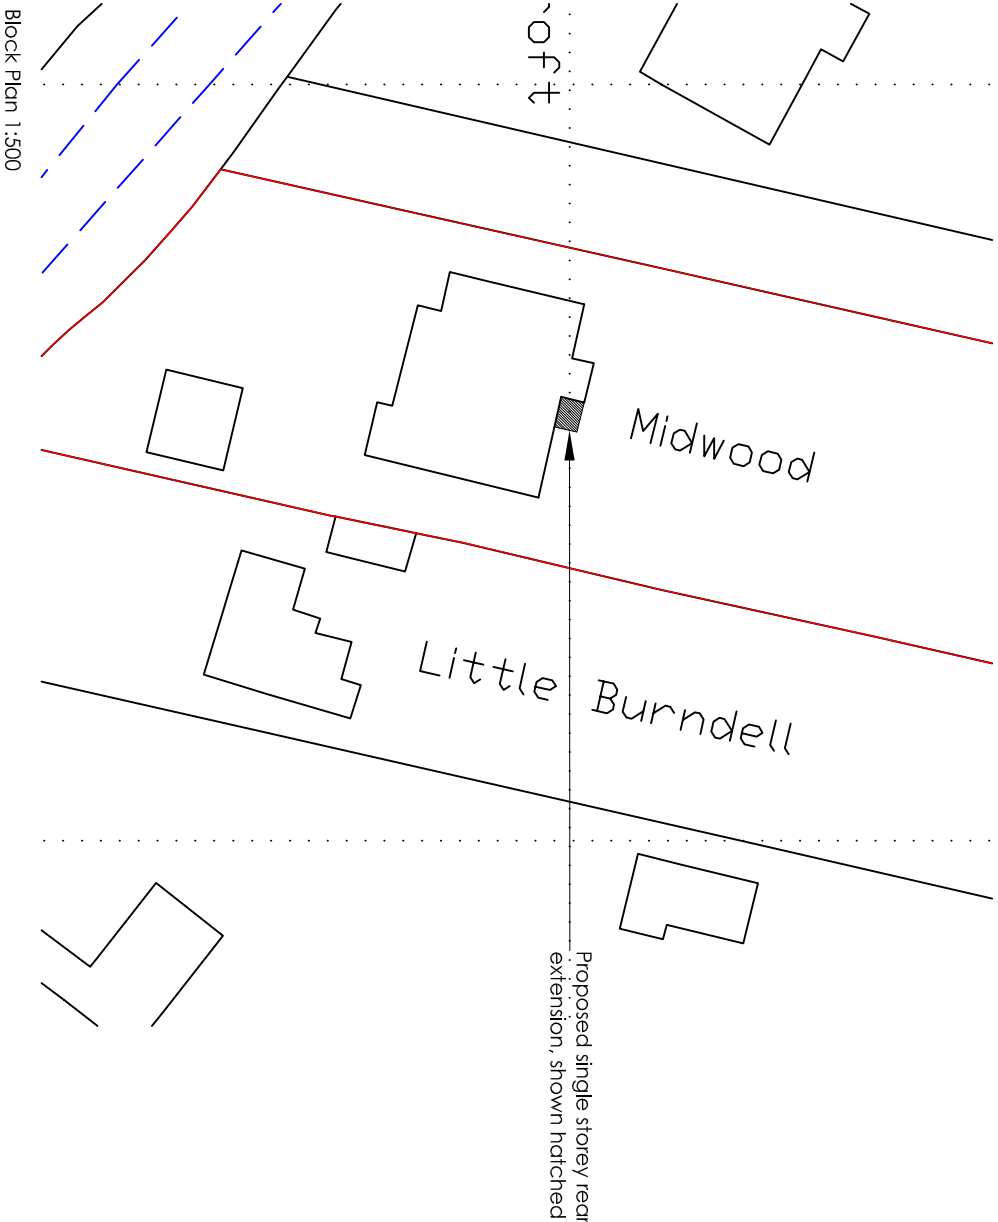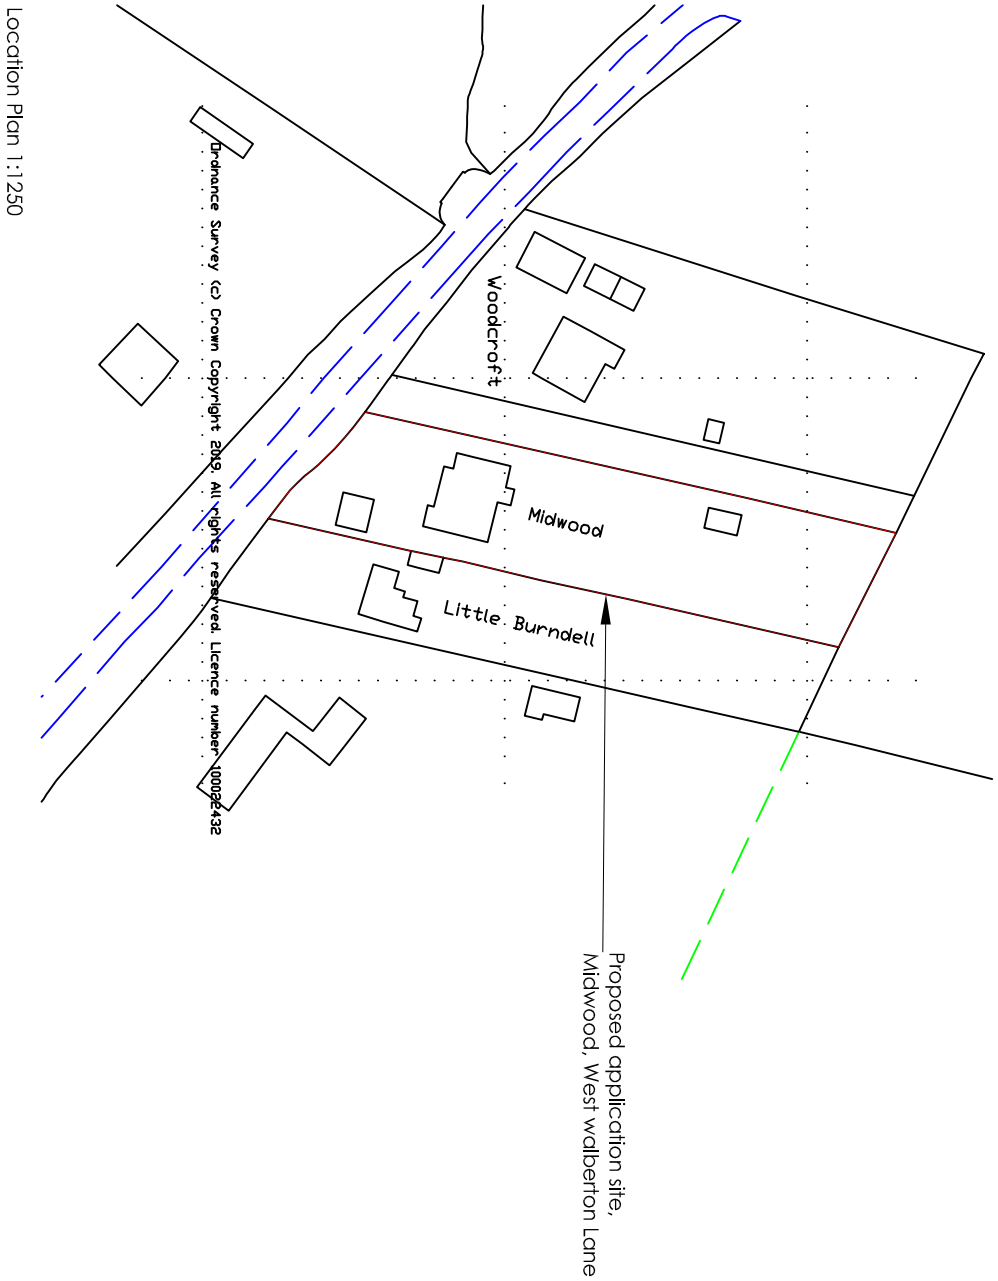

project: Midwood, West Walberton Lane, Walberton

client: Mr & Mrs Mansegh

job ref: S1122

title: Planning Application

scale: 1:50&1:100 @A2

date: February 2019

dwg no: PL01

rev: --

mediams

surveys limited

www.mediams-surveys.co.uk

bmediam@mediams-surveys.co.uk

07717 205 388 01243 931482