

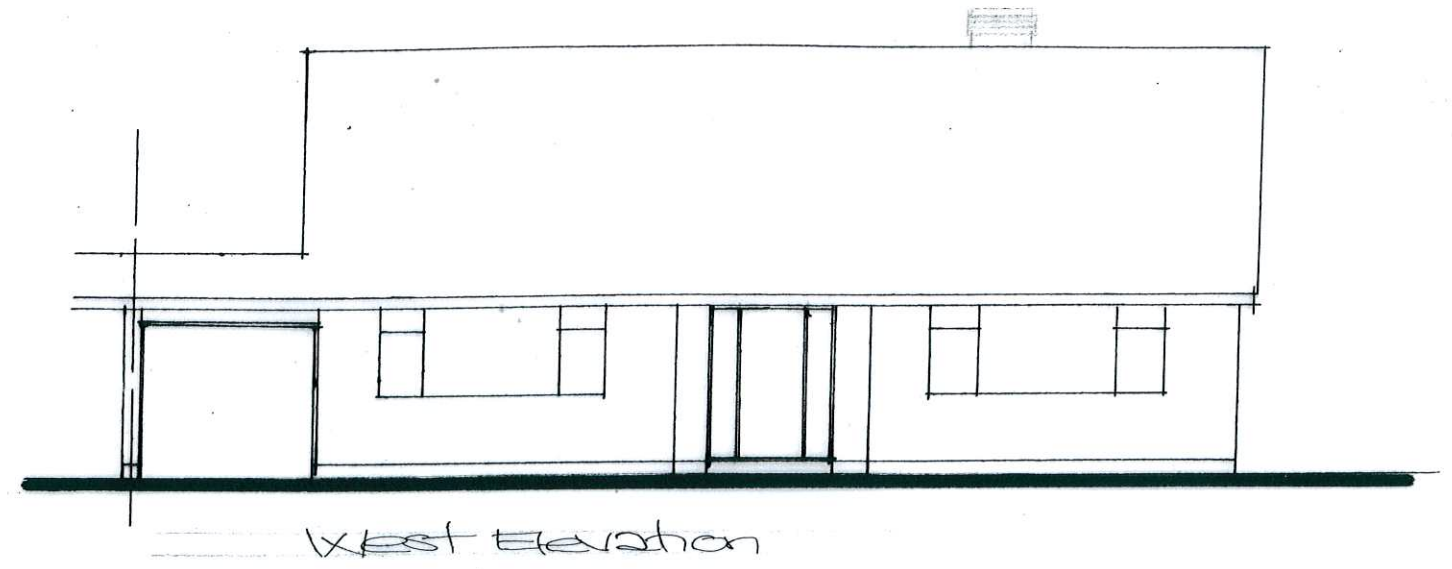
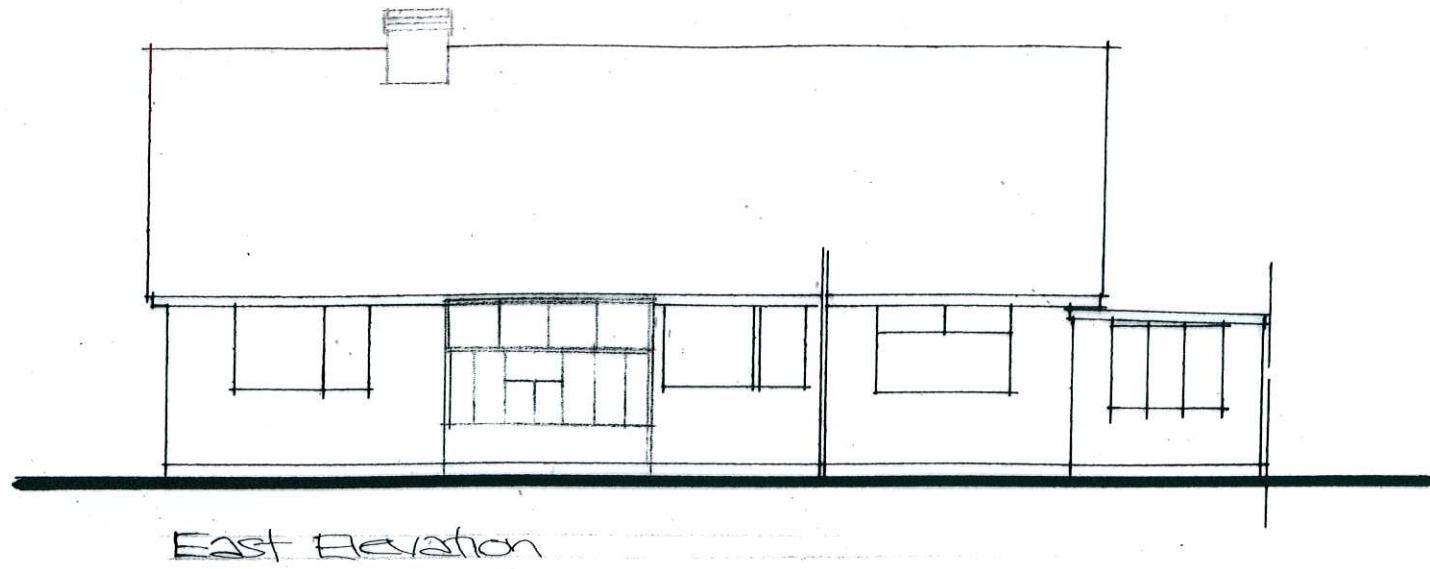
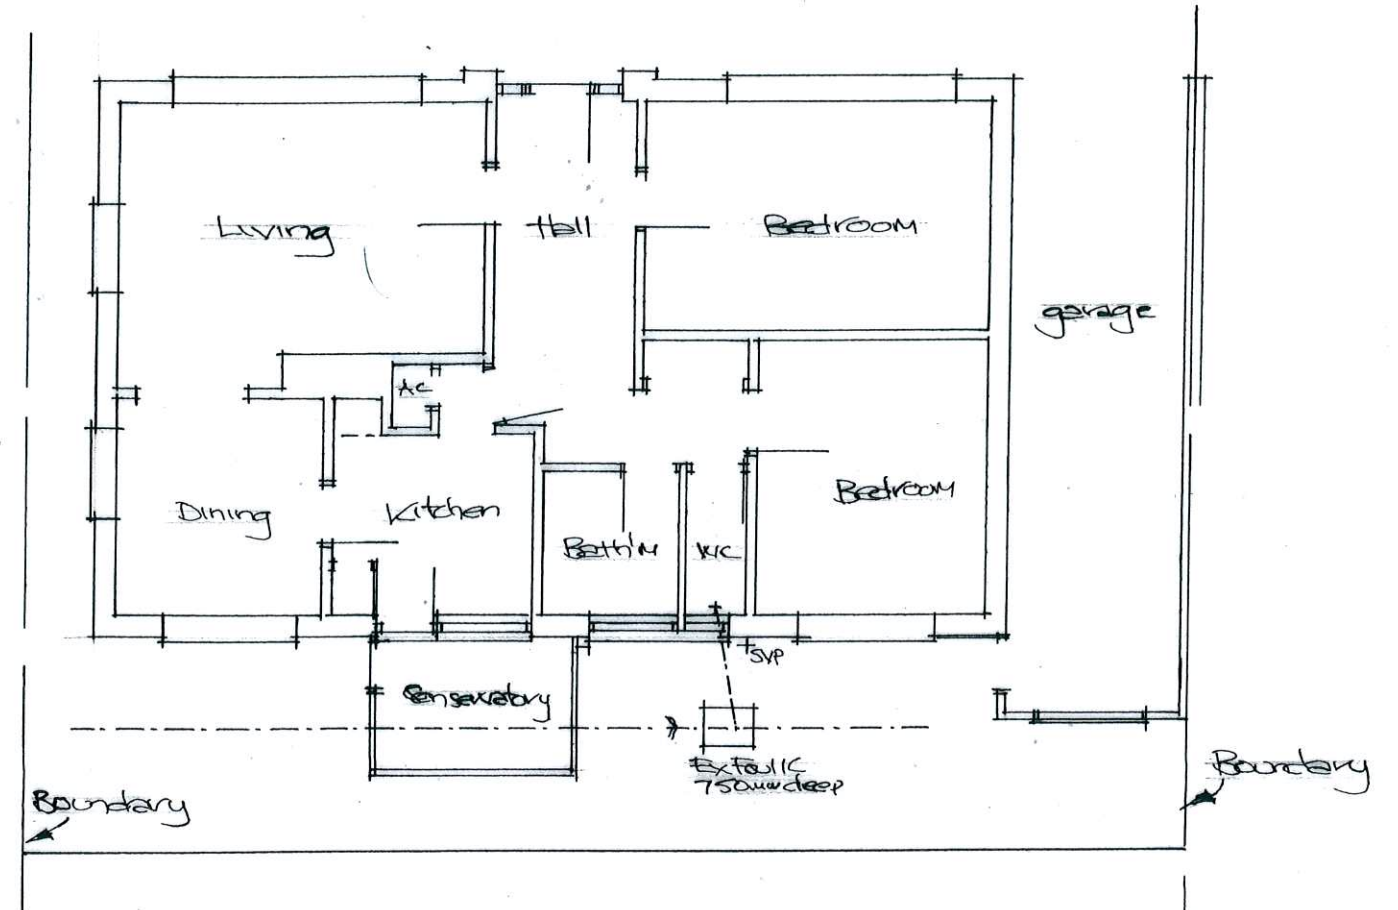


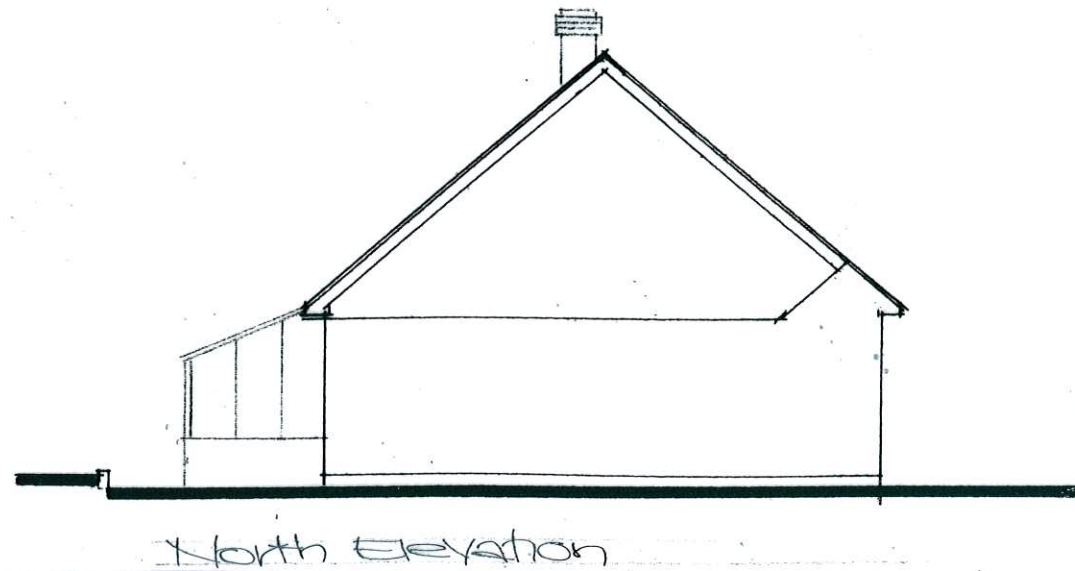

Existing Elevations 1/100

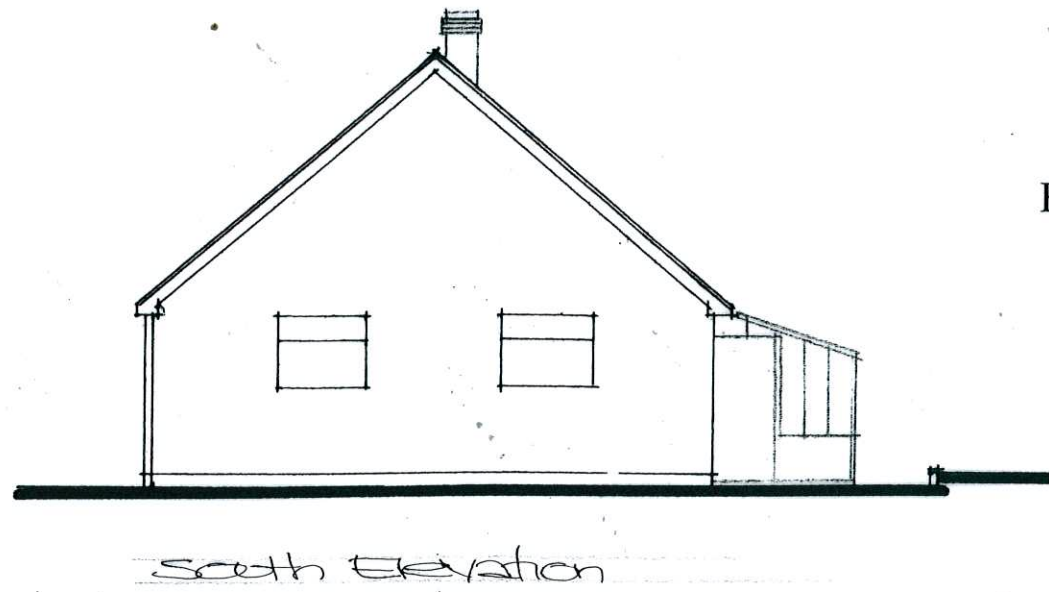

Existing Ground Floor Plan 1/100

Rear Extension:
22 HENTY CLOSE
WALBURTON
ARUNDEL
WEST SUSSEX BN18 0PW

Paul Trussler
44 Firle Road
Lancing
West Sussex
BN15 0NZ

Drawing No. 220/587/2



A3