



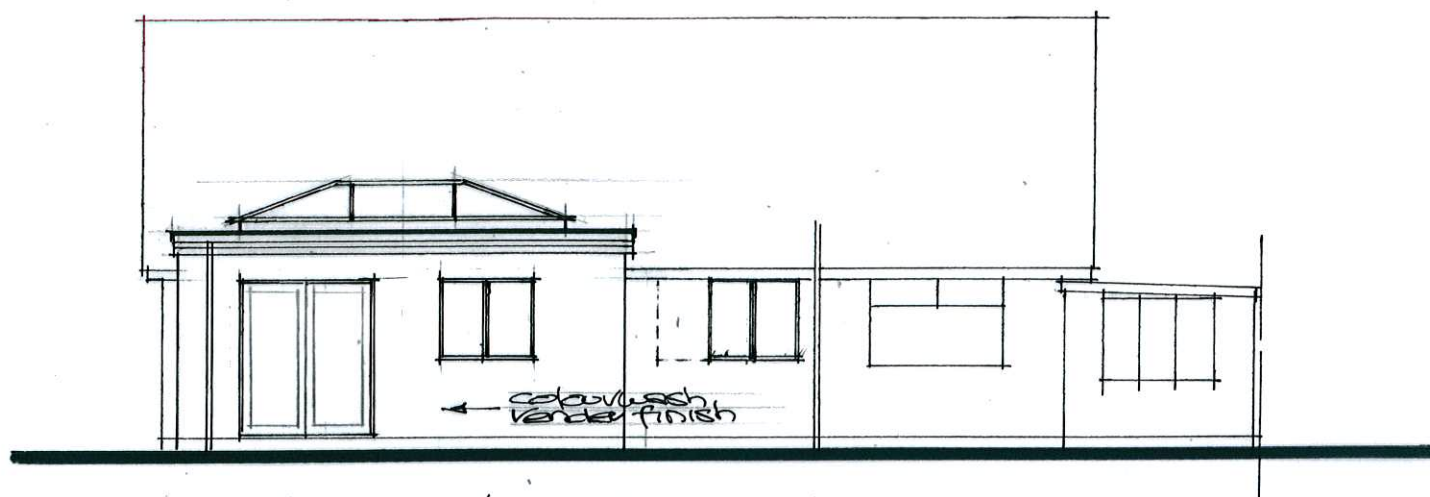


East Elevation

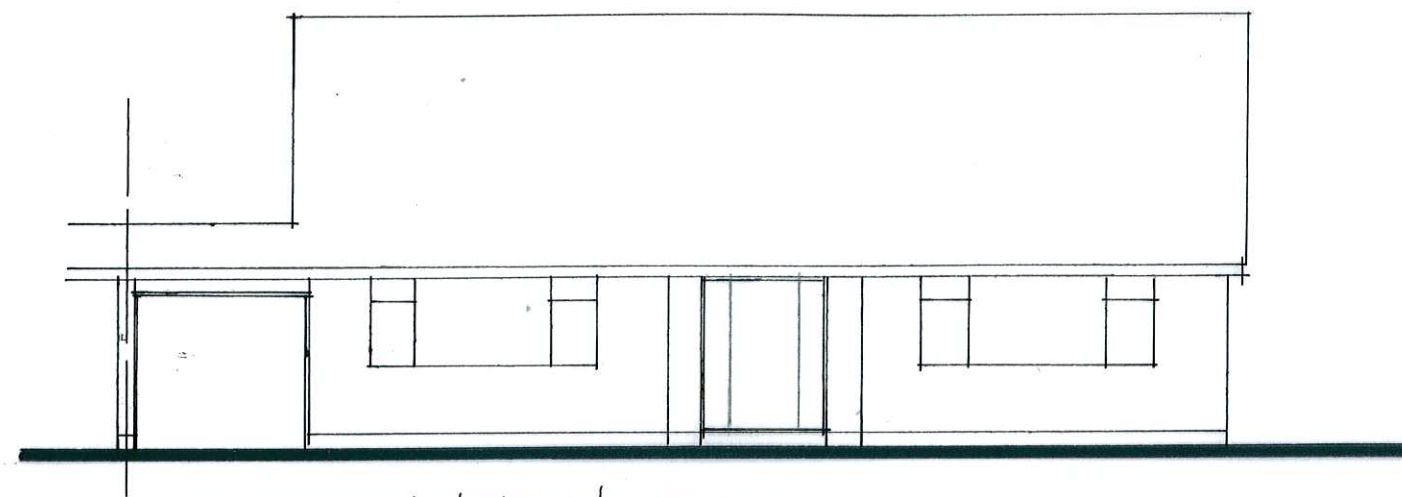


West Elevation


Proposed Elevations 1/100

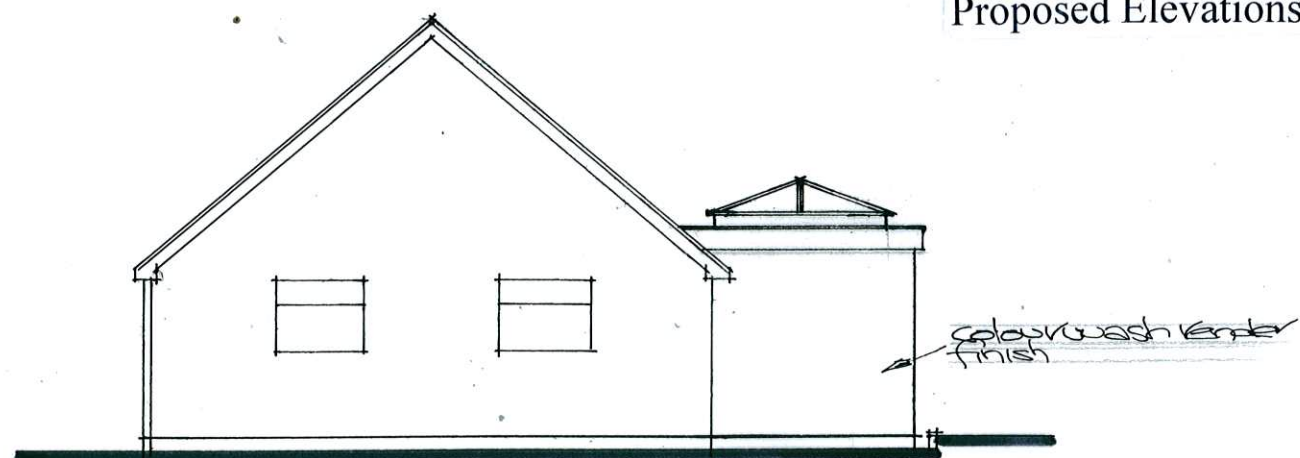

South Elevation

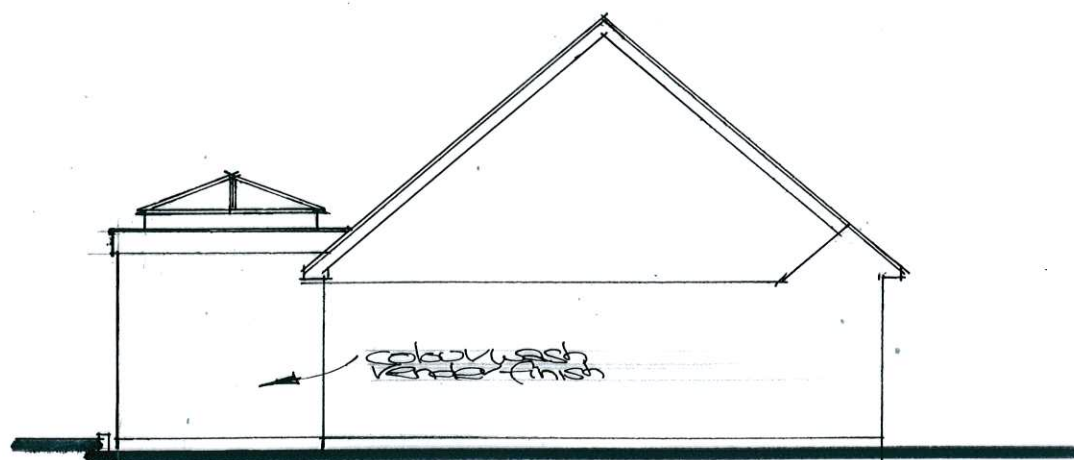

North elevation.

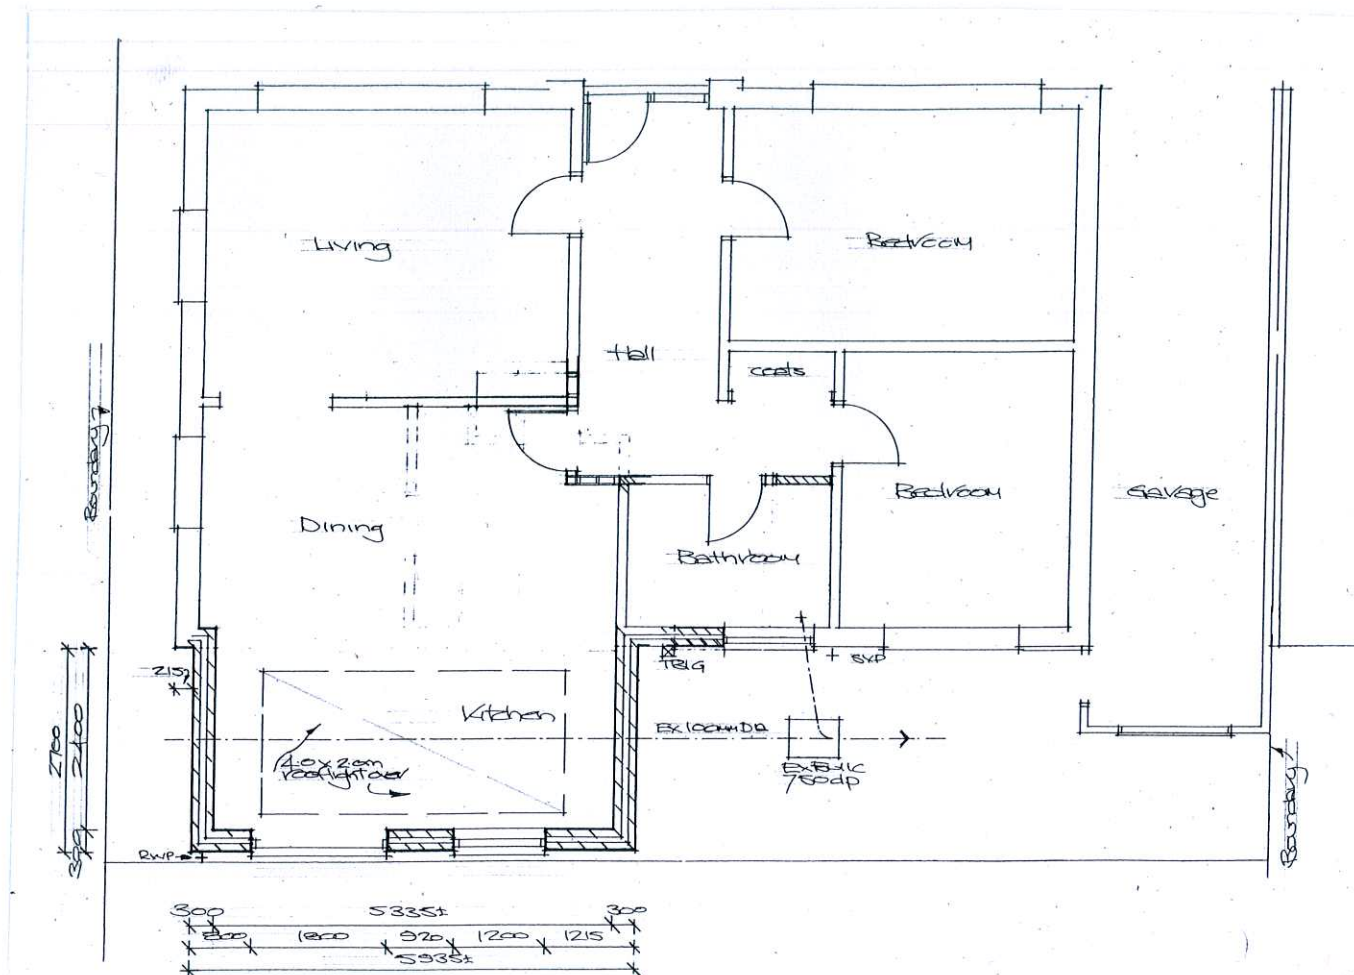

Proposed Ground Floor Plan 1/100

Rear Extension:
22 HENTY CLOSE
WALBURTON
ARUNDEL

WEST SUSSEX BN18 0PW

Paul Trussler
44 Firle Road
Lancing
West Sussex
BN15 0NZ

Drawing No. 220/587/3

