


Roof Plan

1:100 | EXISTING

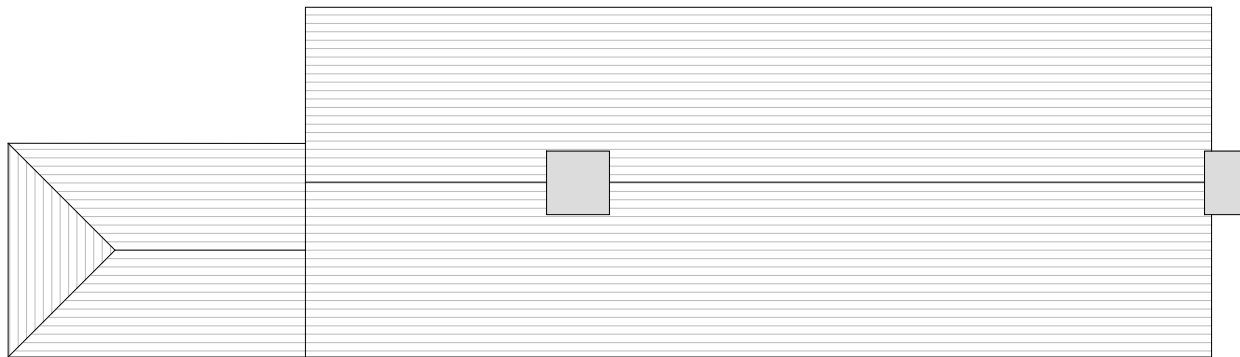


Existing Footprint - 67m²
Existing GIA - 100m²

Proposed Footprint - 100m²
Proposed GIA - 160m²


Roof Plan

1:100 | PROPOSED

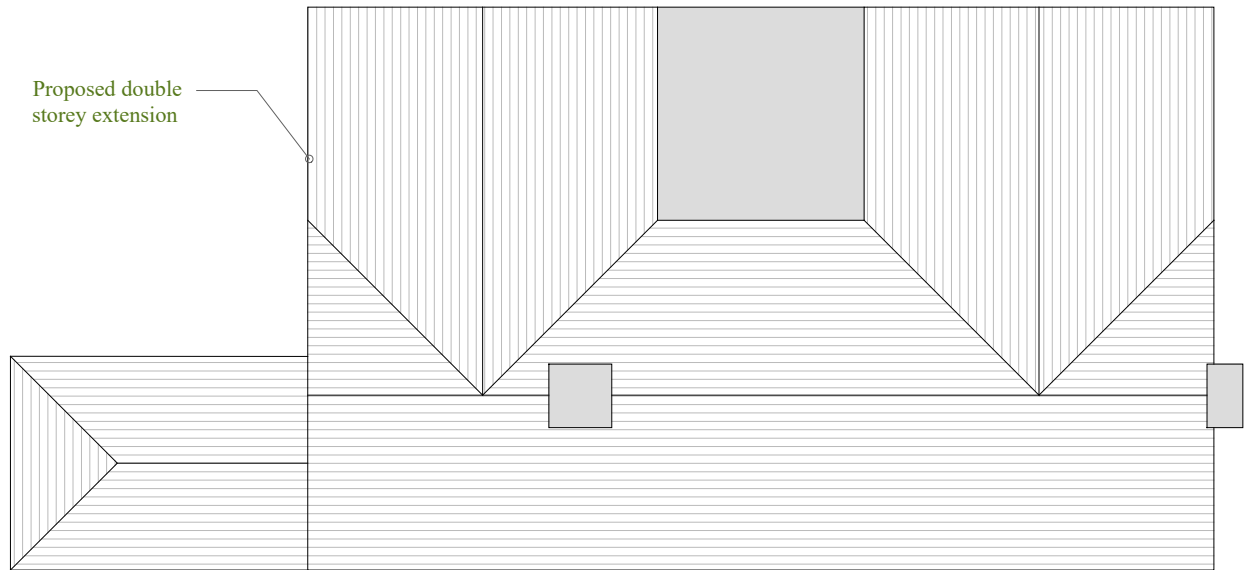


First Floor Plan

1:100 | EXISTING

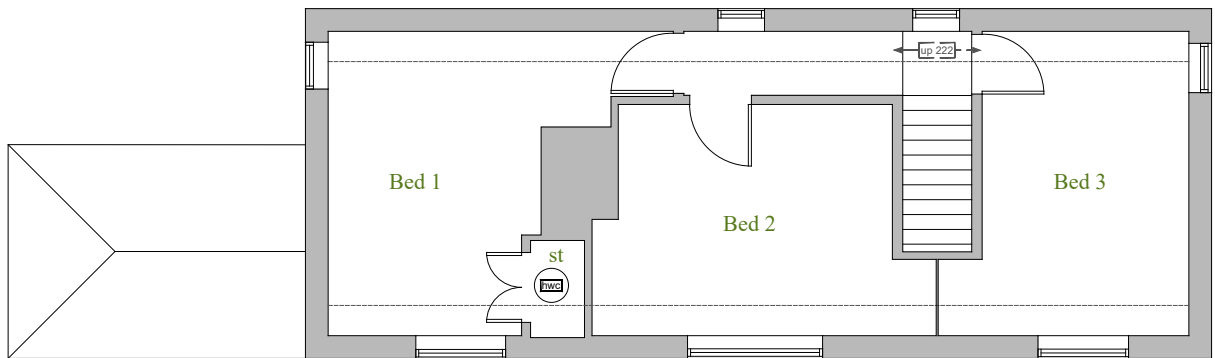


First Floor Plan

1:100 | PROPOSED

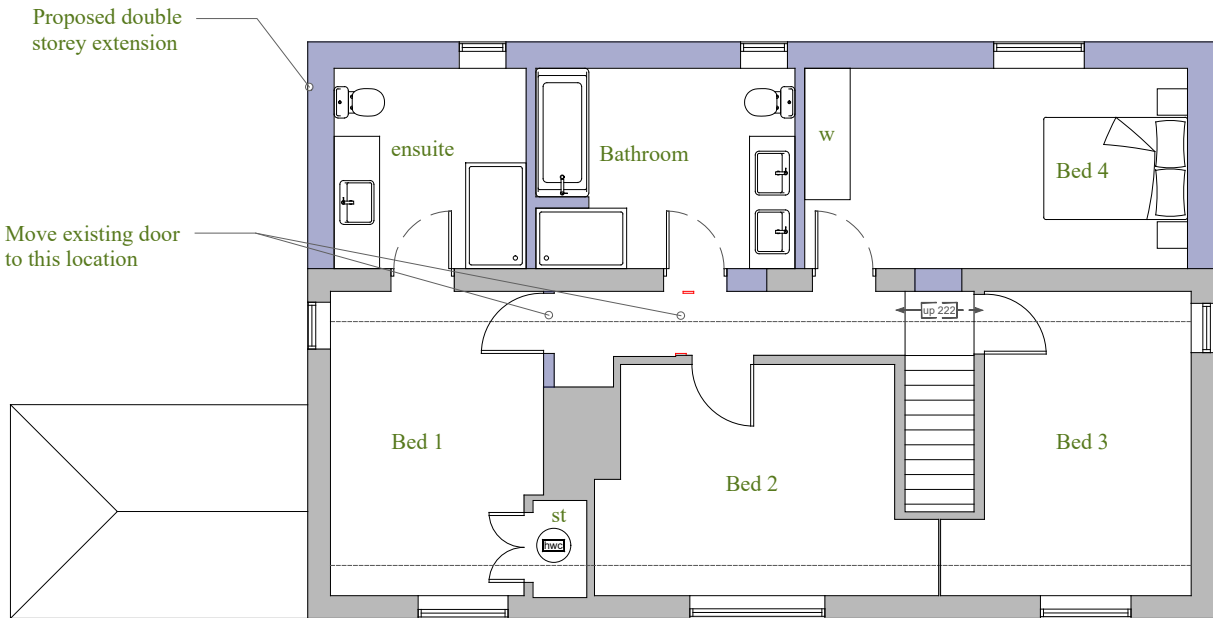


Ground Floor Plan

1:100 | EXISTING

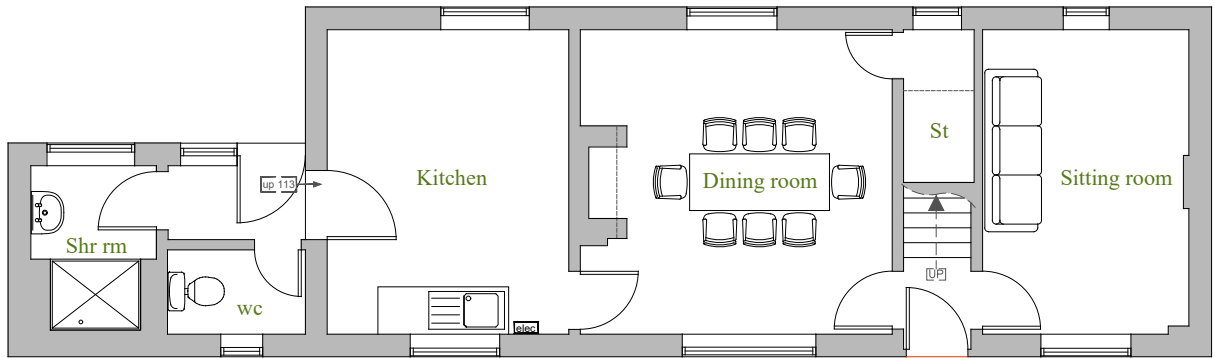

Ground Floor Plan

1:100 | PROPOSED

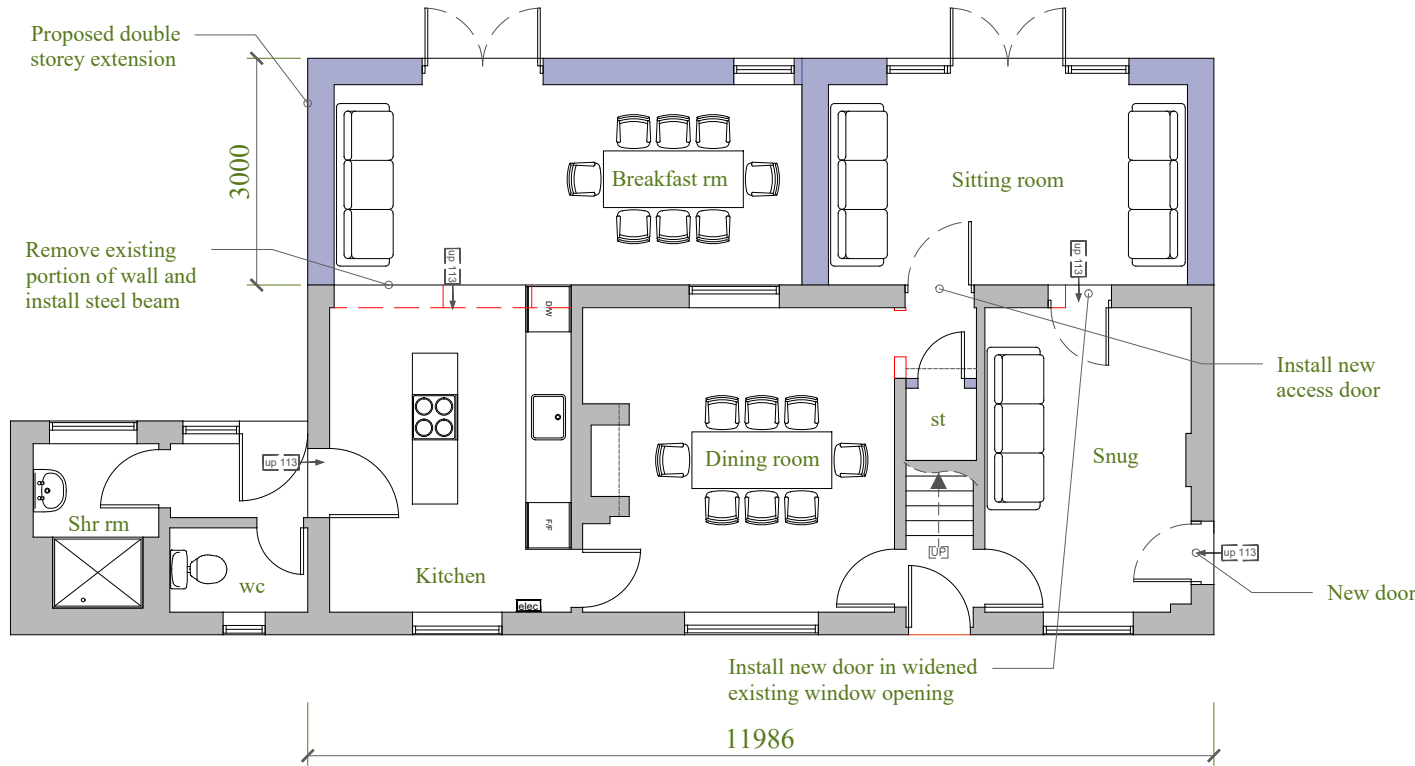

This drawing is the copyright of Manorwood Construction Ltd but may be used for planning purposes by the Local Authority without breach of copyright.

Do not scale from this drawing unless for Local Authority planning purposes.

All dimensions must be checked on site prior to commencement of works.

Construction (Design and Management) Regulations 2015

This drawing is intended for Planning purposes only and as such does not highlight residual design related health and safety risks.

This information can be provided on request; however, it is anticipated that the full extent of residual risks will be identified during the detailed Building Regulations or construction design Status and prior to construction works commencing on site.

All responsibilities and duties of Principle Designer as stated within the above regulations now revert to the client unless Manorwood are appointed to undertake Building Regulations or construction drawings.



Suite 114
26 The Hornet
Chichester
West Sussex
PO19 7BB

tel: 01243 201 102
email: enquiries@manorwood.co.uk
web: www.manorwood.co.uk

Address

North Choller Farm, Barnham
Lane, Waltherton, Arundel, West
Sussex BN18 0AX

Submission **Planning**

Scale @ A2 1:100

Job No. 2506CH

Drawn By VM

Checked By BK

Drawn On 11.03.2026

Issued On 11.03.2026

Status Existing and Proposed

Drawing Ground Floor Plan, First
Floor Plan and Roof Plan
Drawing No. 2506CH_100

Revision 01

