


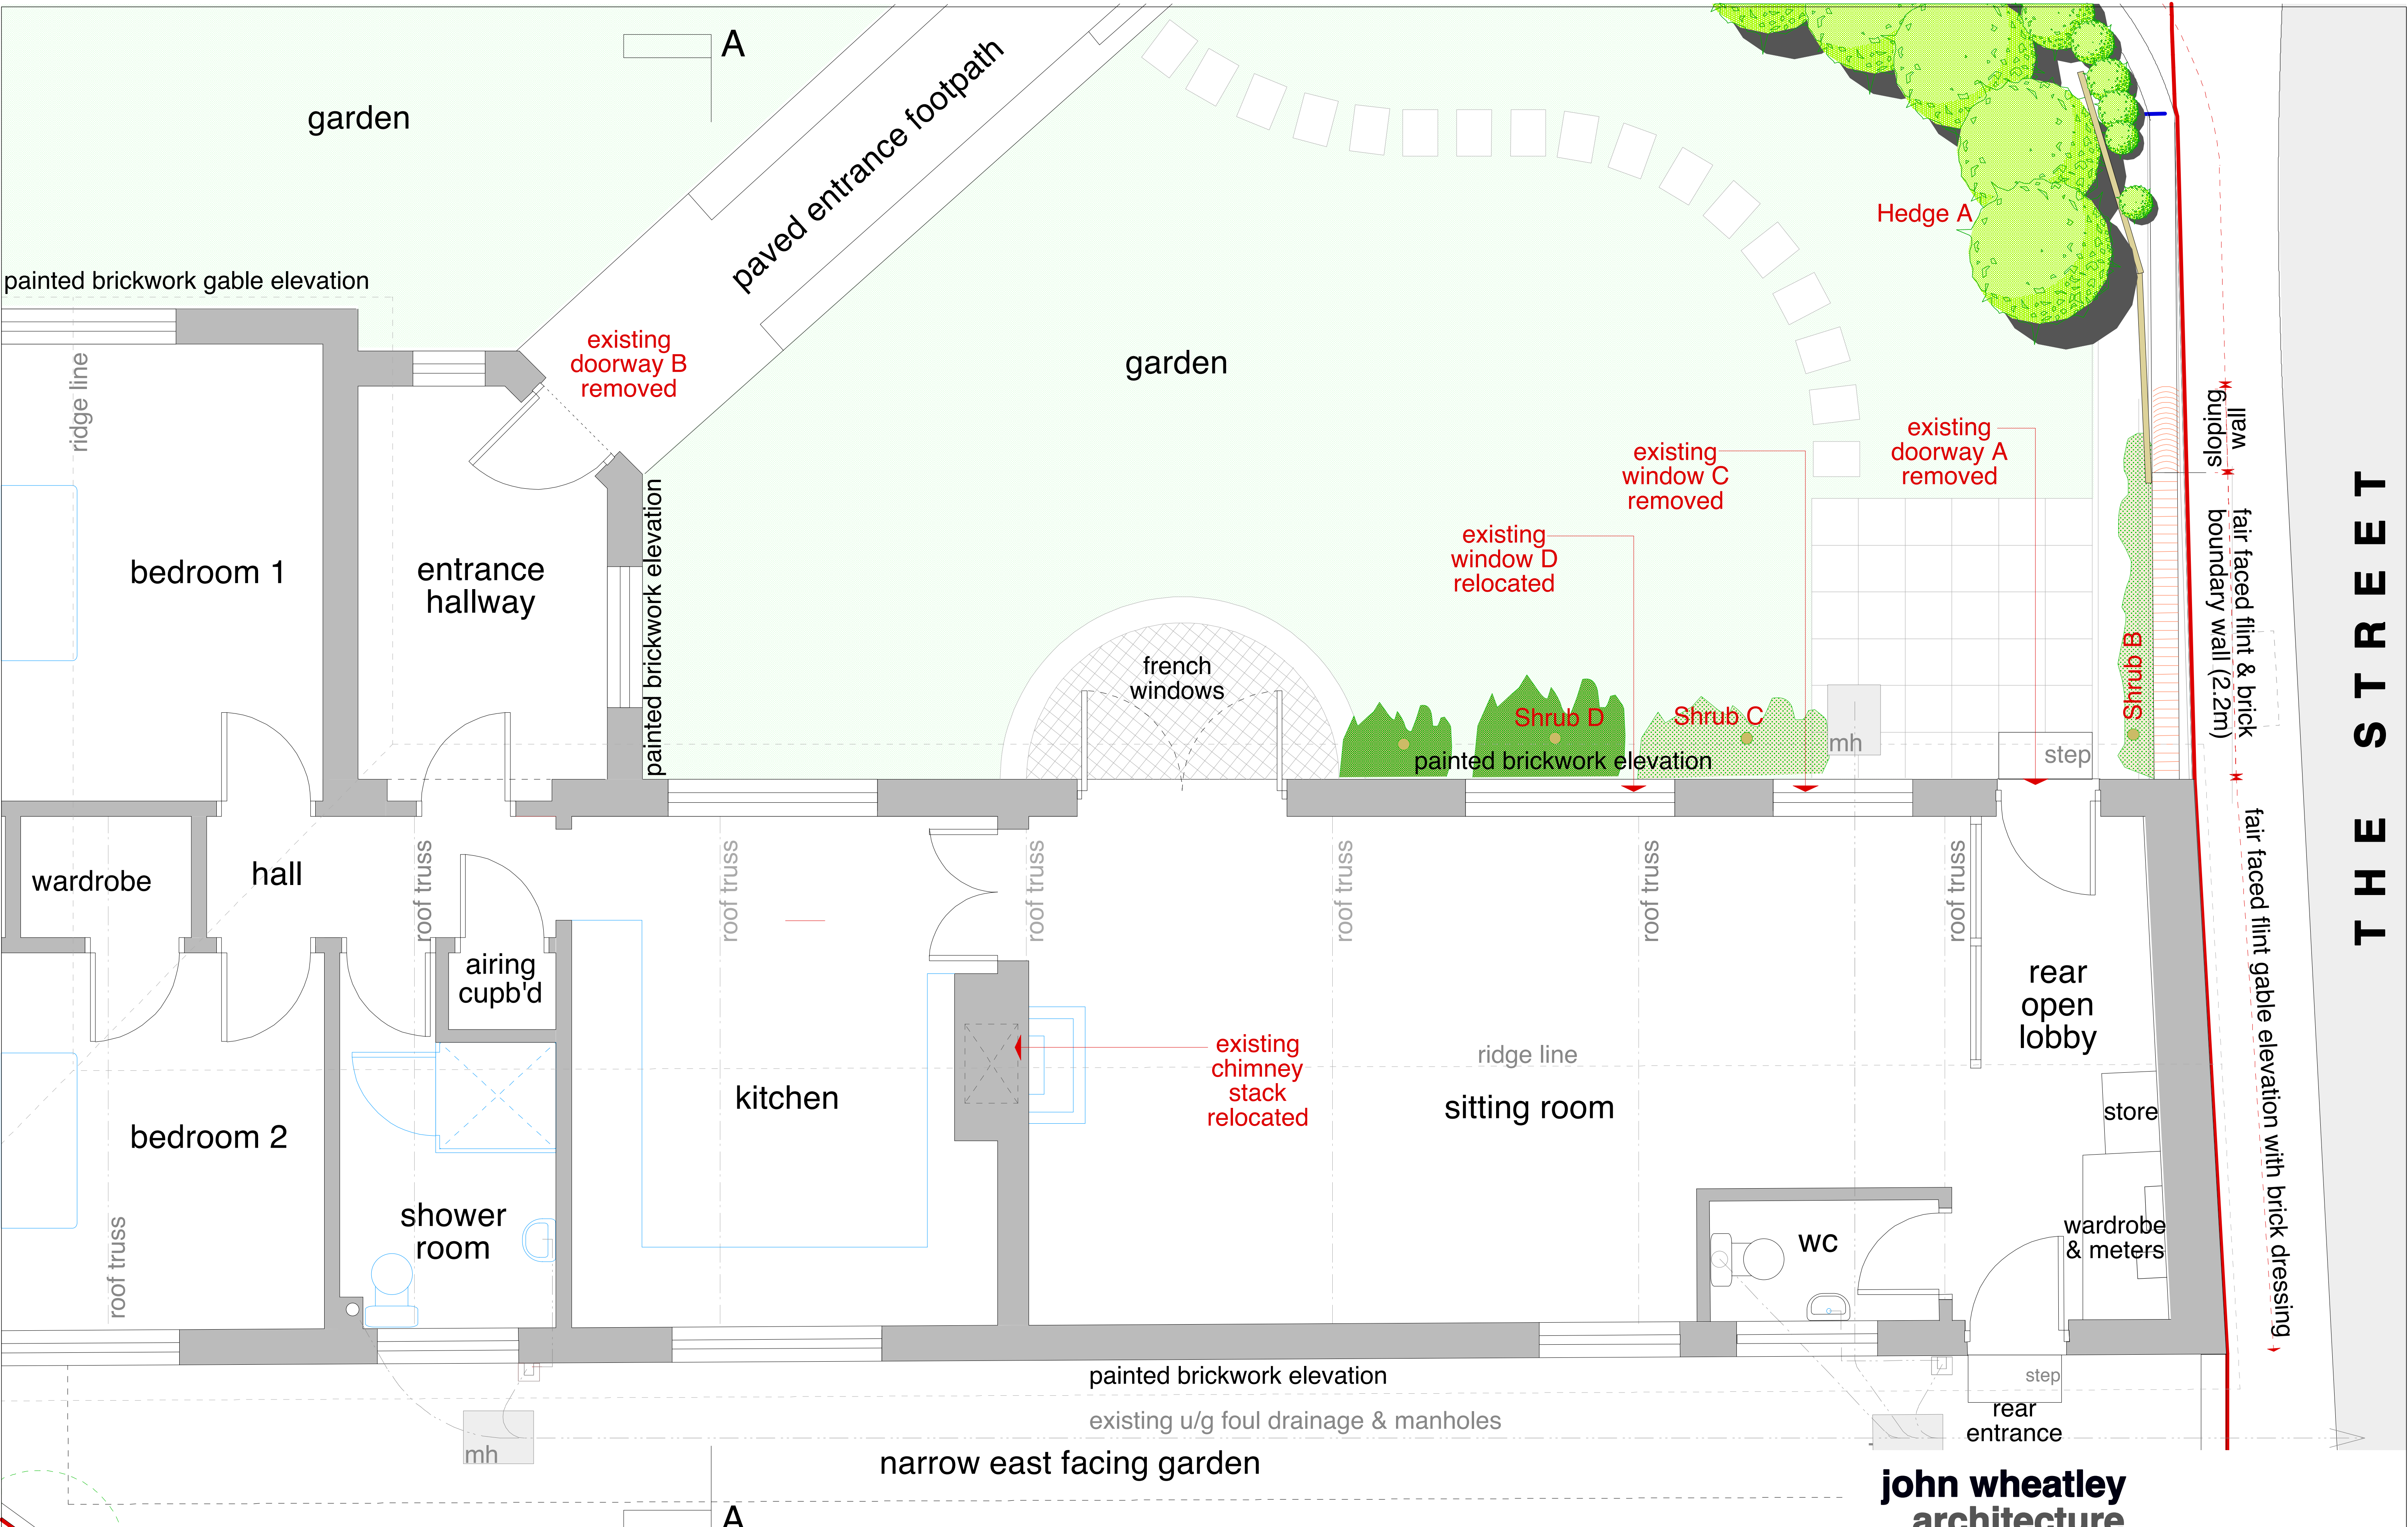

THE STREET

30 Maltravers Street - Arundel - West Sussex - BN18 9BU
E contact@jw-architecture.com W www.johnwheatleyarchitecture.com
T +44 (0)1903 882 552 M +44 (0) 7809 387 569

0 0.5m 1.0m 1.5m 2.0m 2.5m

john wheatley architecture - copyright 2014

john wheatley architecture

project: Lodge Cottage - Walberton			
drawing title: Existing Floor Plan			
drawing status: Planning Application			
date: 15 - 01 - 2014	scale at A3 original size: 1:50	no: JW131104 - PL 105	rev: