



north elevation onto 'The Street'
(scale 1 to 100 at A3)

section A - A
(scale 1 to 100 at A3)

south elevation onto property boundary
(scale 1 to 100 at A3)

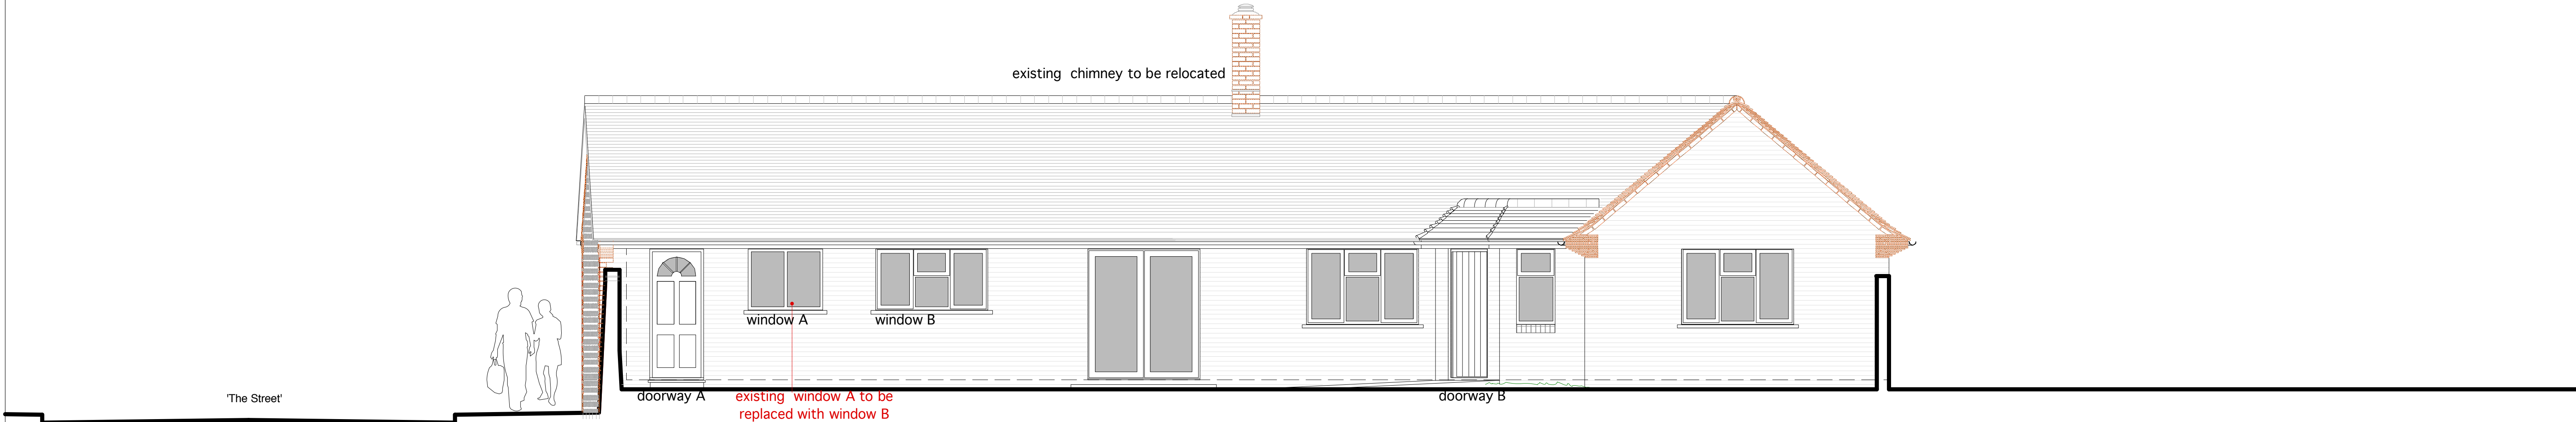

west elevation onto the main garden
(scale 1 to 100 at A3)

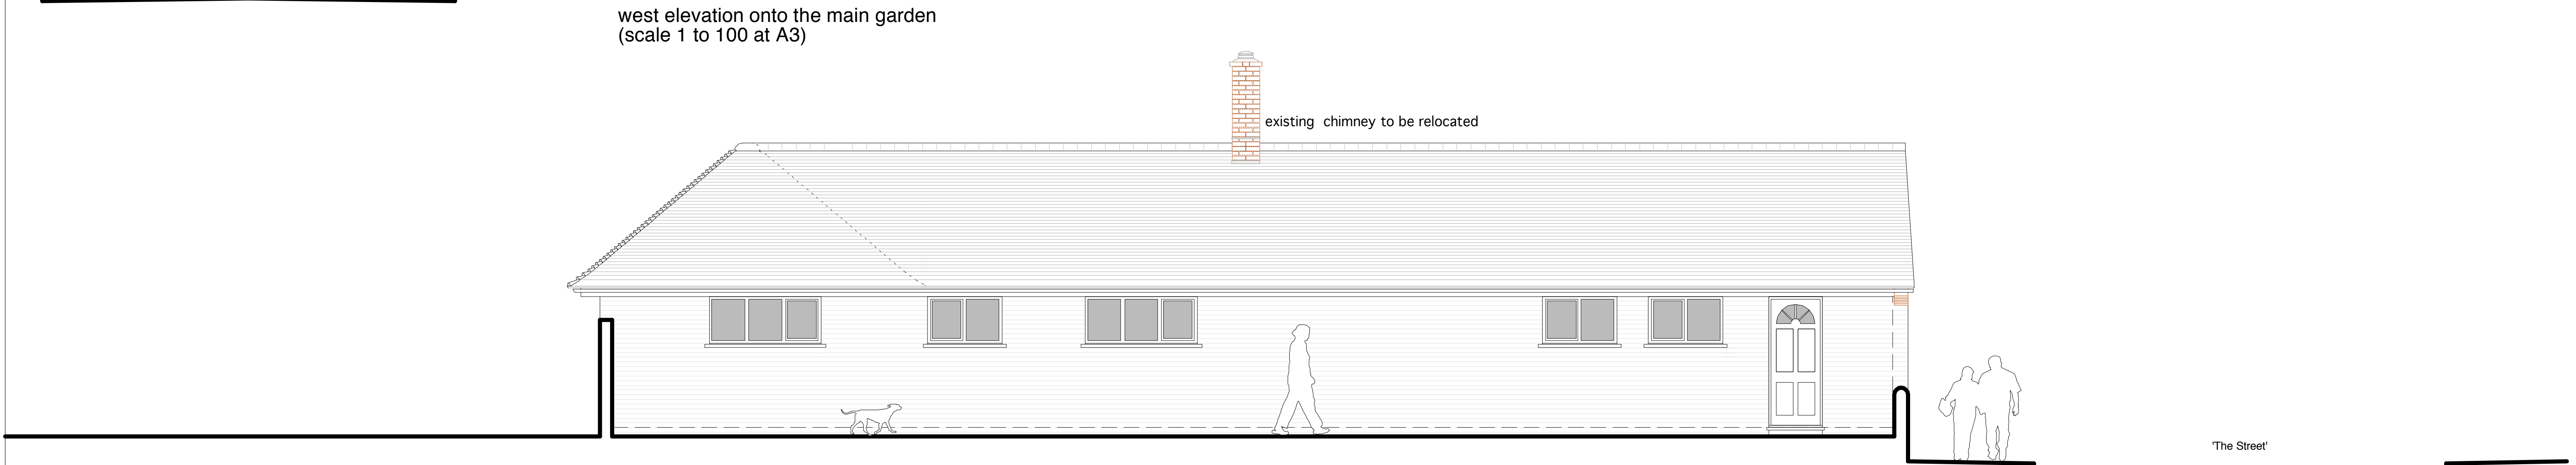

east elevation onto the rear garden
(scale 1 to 100 at A3)

**john wheatley
architecture**

30 Maltravers Street - Arundel - West Sussex - BN18 9BU
E contact@jw-architecture.com W www.johnwheatleyarchitecture.com
T +44 (0)1903 882 552 M +44 (0) 7809 387 569

0 1m 2m 3m 4m 5m

john wheatley architecture - © copyright 2014

project: Lodge Cottage - Walberton			
drawing title: Existing Elevations and Section			
drawing status: Planning Application			
date: 15 - 01 - 2014	scale at A3 original size 1:100	no: JW131104 - PL 106	rev: