



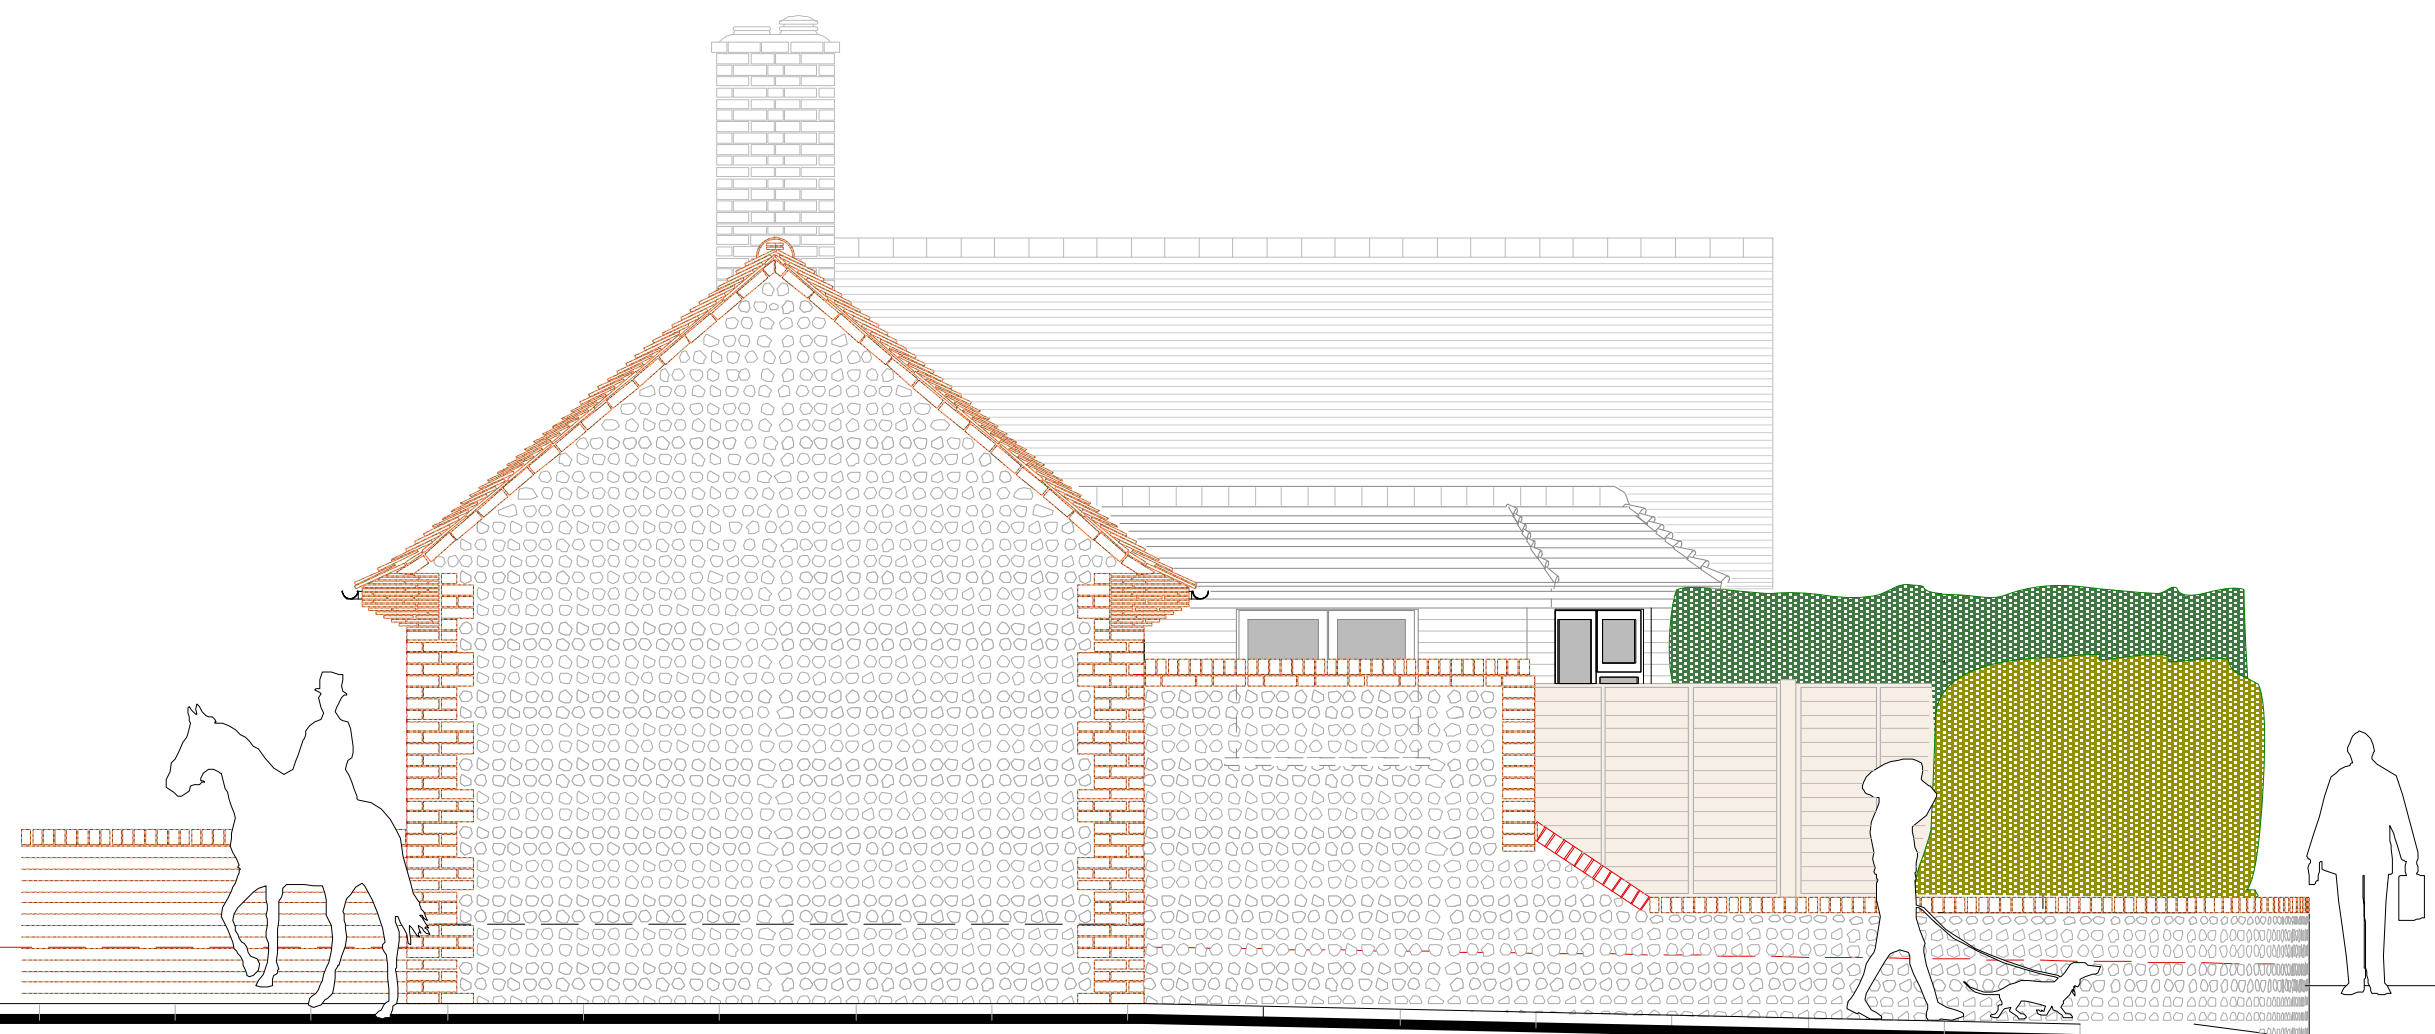


north elevation onto 'The Street' - unchanged
(scale 1 to 100 at A3)




section A - A
(scale 1 to 100 at A3)

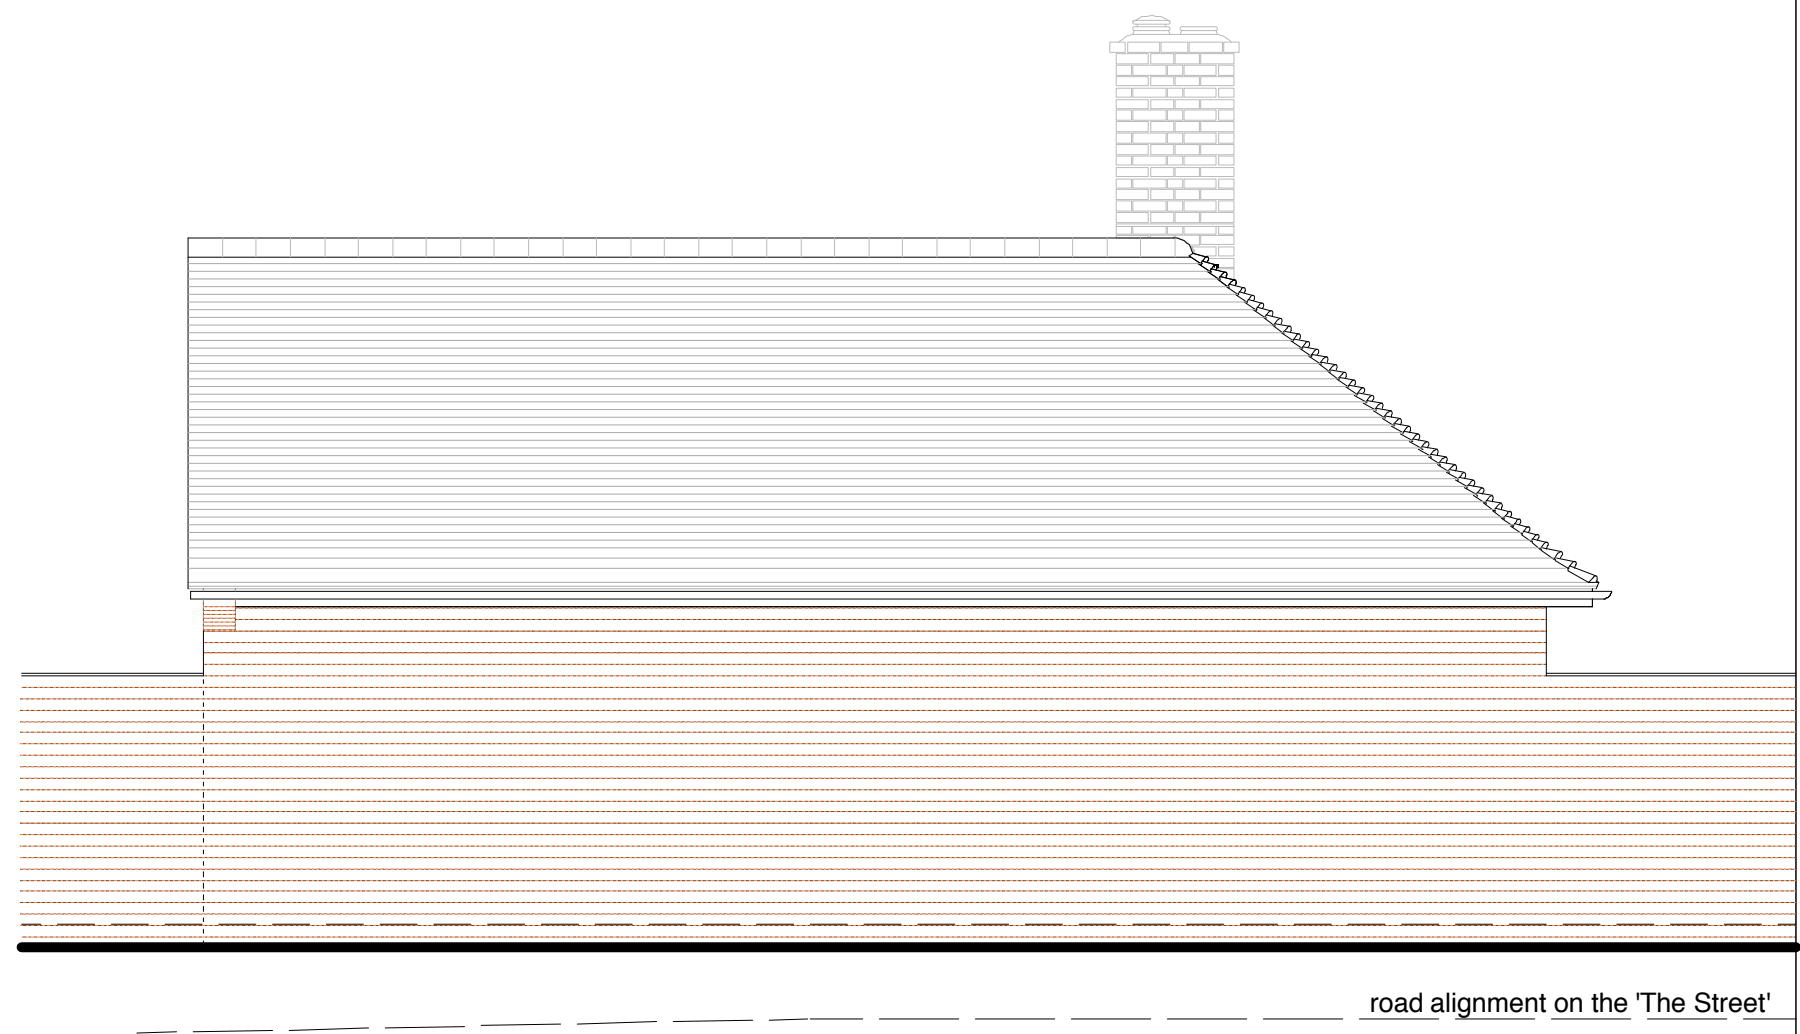


south elevation onto property boundary - unchanged
(scale 1 to 100 at A3)

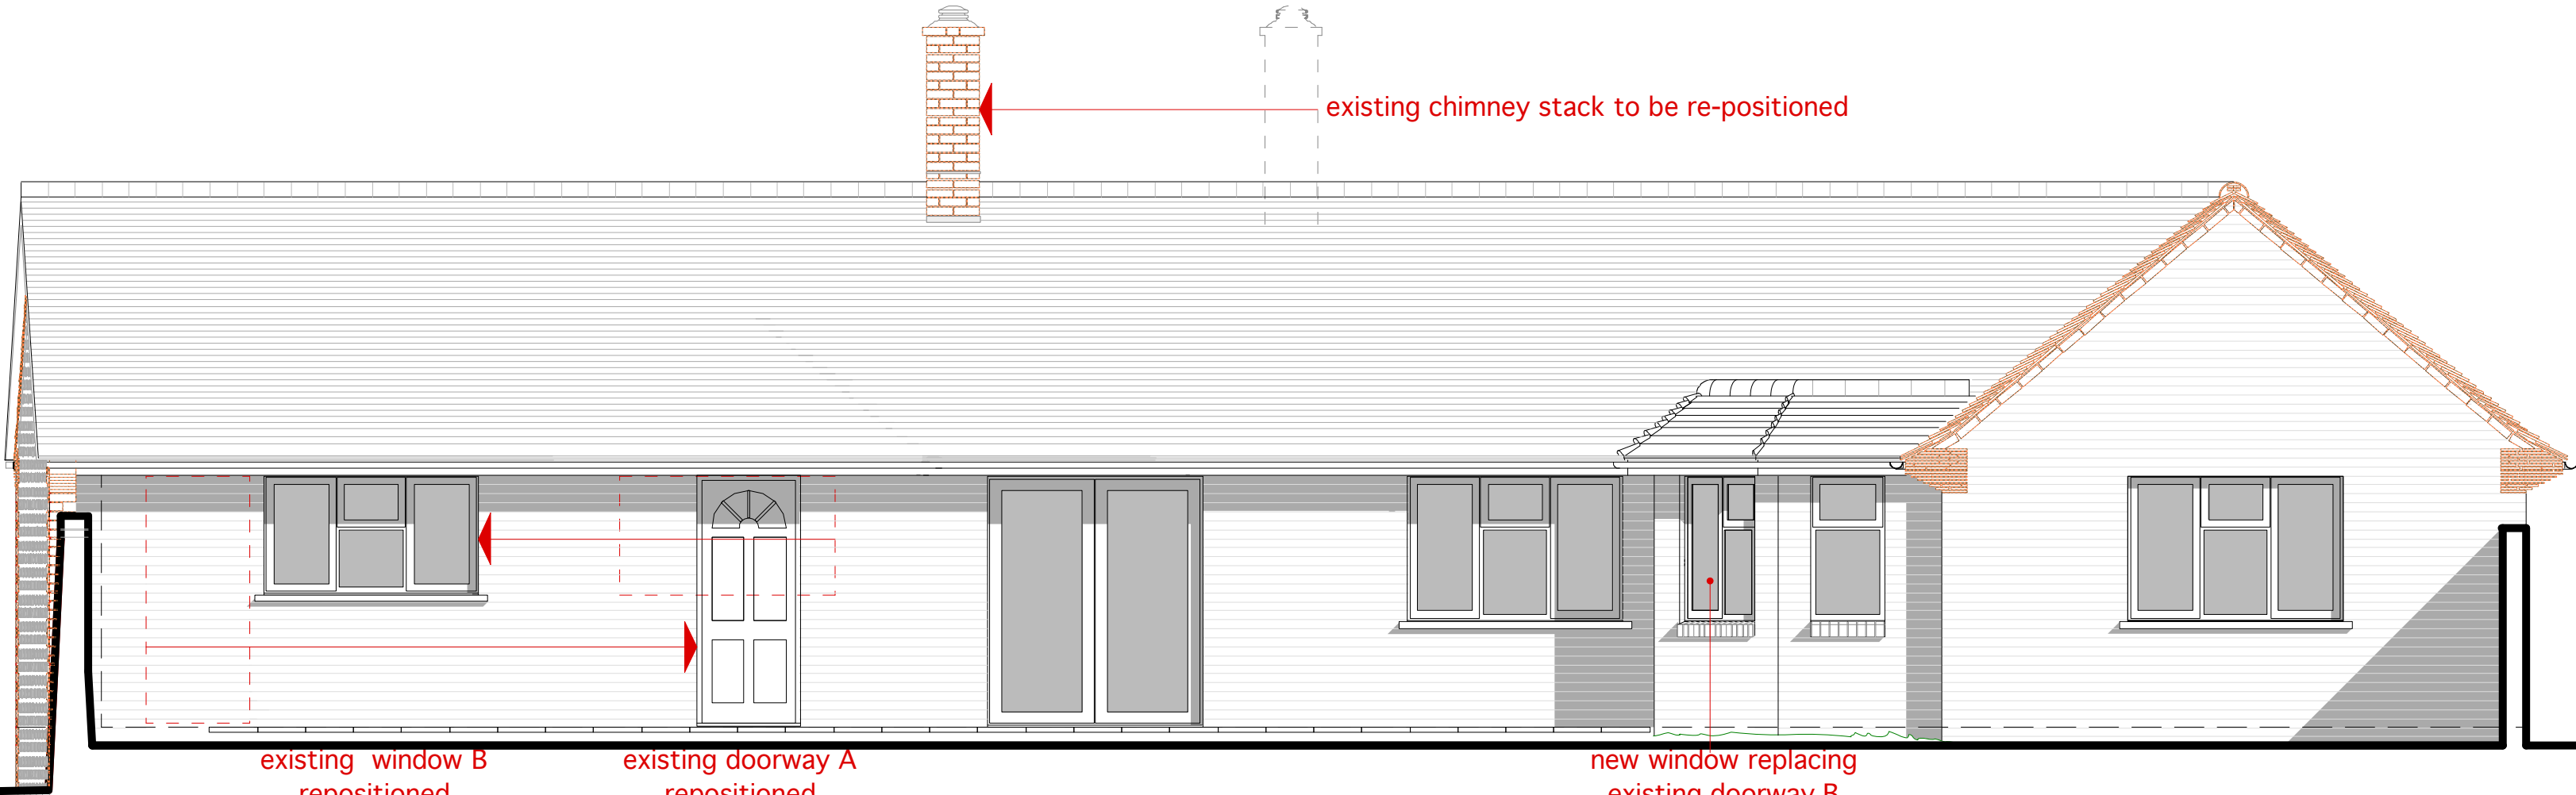

west elevation onto the main garden - facing away from the entrance forecourt of the Old Vicarage
(scale 1 to 100 at A3)

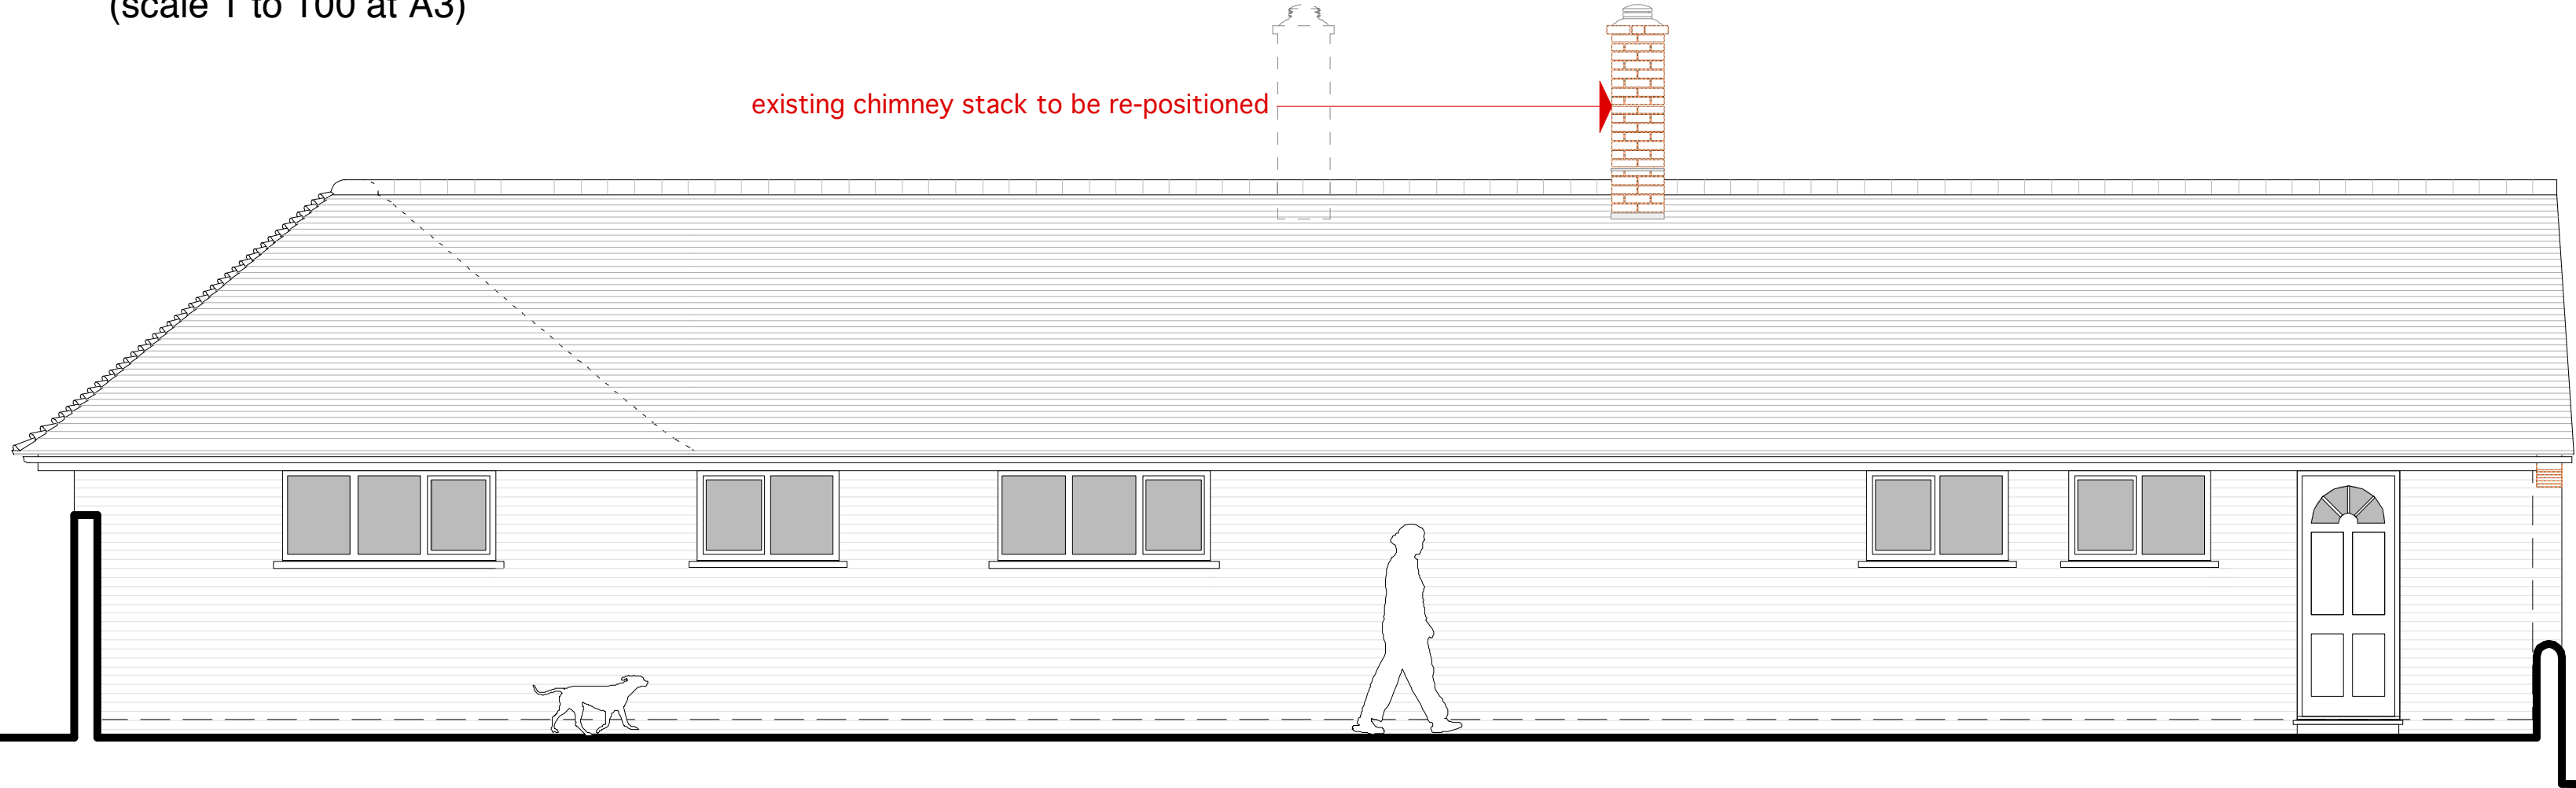

east elevation onto the rear garden - facing onto the forecourt of the Old Vicarage
(scale 1 to 100 at A3)

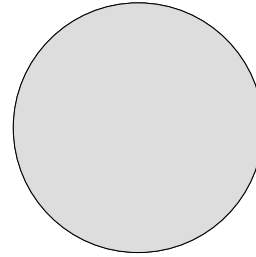

30 Maltravers Street - Arundel - West Sussex - BN18 9BU
E contact@jw-architecture.com W www.johnwheatleyarchitecture.com
T +44 (0)1903 882 552 M +44 (0) 7809 387 569

0 1m 2m 3m 4m 5m

john wheatley architecture - © copyright 2014

john wheatley
architecture

project:	Lodge Cottage - Walberton		
drawing title:	Proposed Elevations and Section		
drawing status:	Planning Application		
date:	15 - 01 - 2014	scale at A3 original size	no: JW131104 - PL 110
		1:100	rev: