
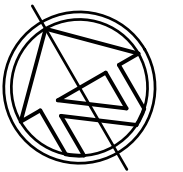


EXISTING

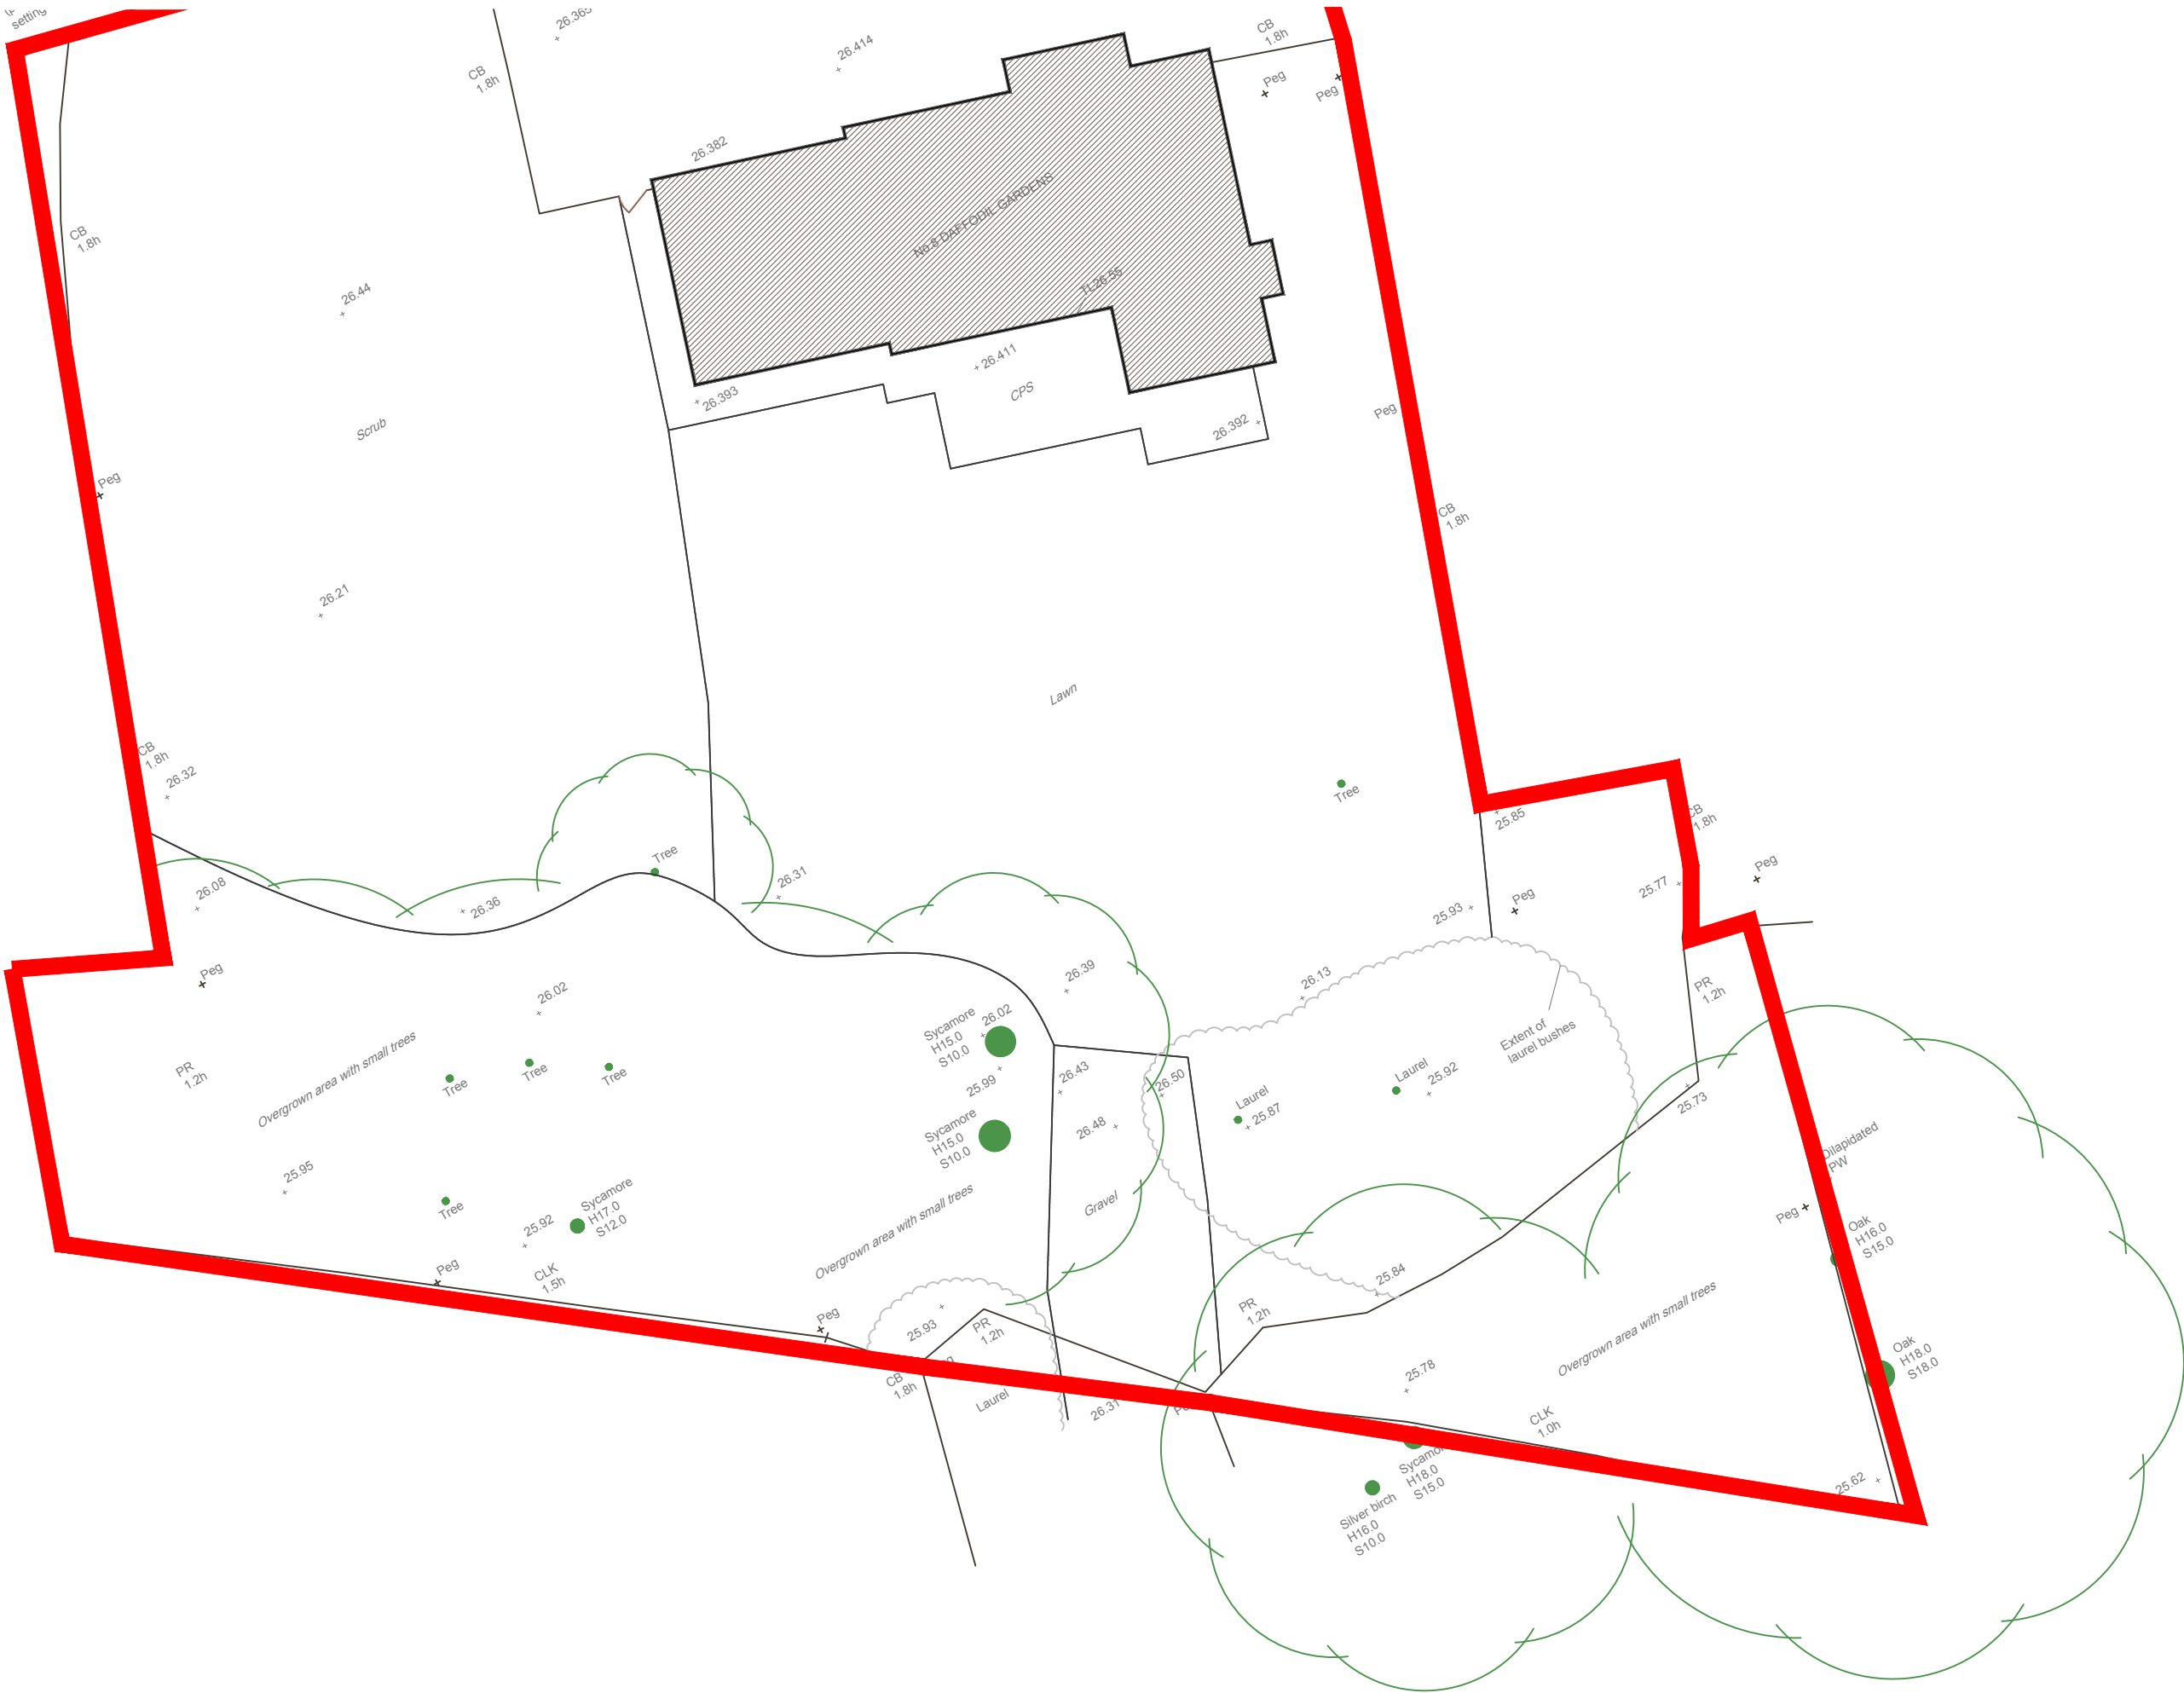

© jbarchitecture. all rights reserved.
Use figured dimensions only.
All dimensions are to be checked on site
before any work is carried out. Please contact
the Architect immediately regarding any
discrepancies discovered on site.

Rev.	Notes	Date
jbA JB ARCHITECTURE The Bricks, Manor Farm Barns Chichester, West Sussex, PO20 7PL T: 01243 785342 E: admin@jbarch.co.uk W: www.jbarch.co.uk		
Project Fairview, 8 Daffodil Gardens Arundel Road, Fontwell, BN18 0XQ		
Drawing Existing Site Plan		
Drawn By NSE		Scale as shown
Date Feb 2026		Revision
Drawing No. D6054 - DPA - 03		

SITE PLAN 1:200 @ A3

