




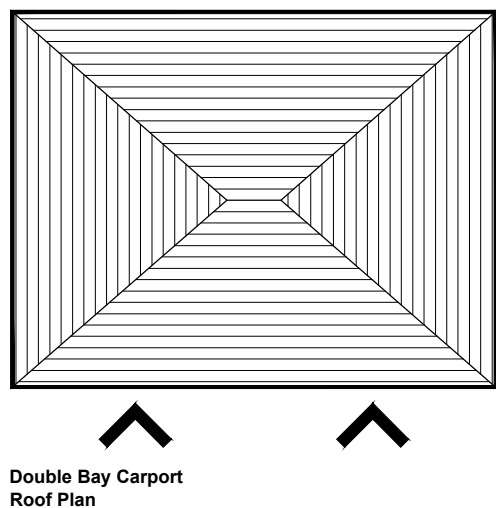

Double Bay Carport
Roof Plan

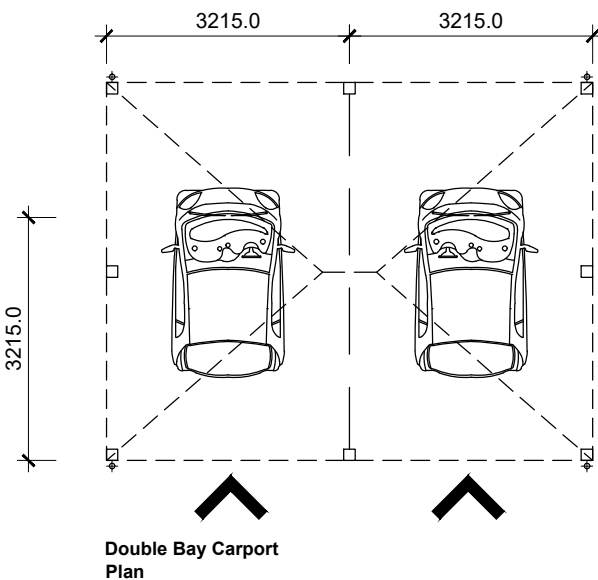

Double Bay Carport
Plan

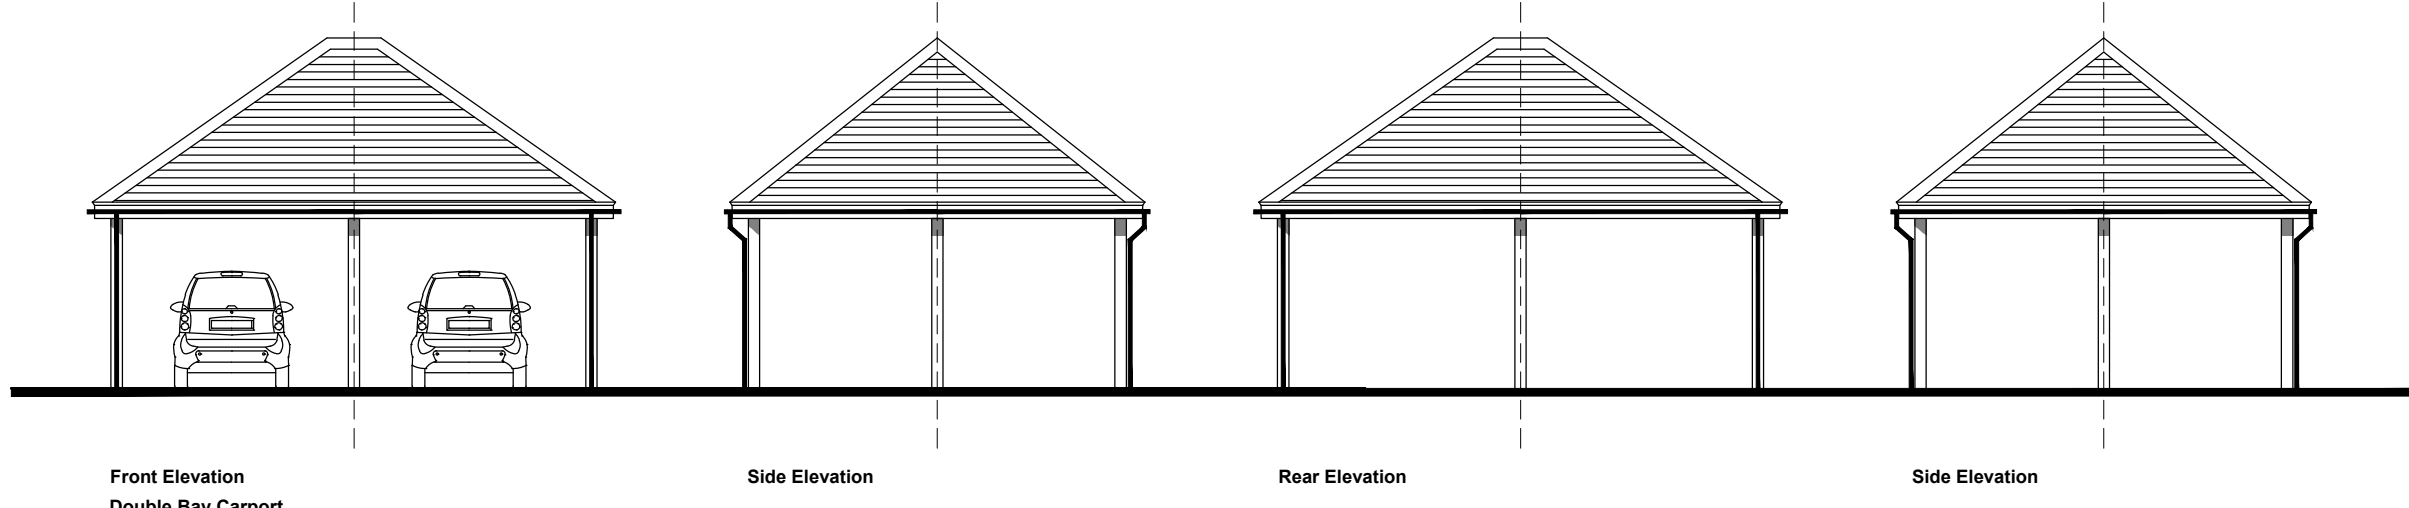

Front Elevation
Double Bay Carport


Side Elevation

Rear Elevation


Side Elevation



Cycle Store to Houses
Roof Plan

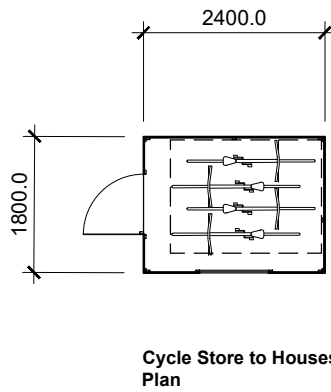

Cycle Store to Houses
Plan

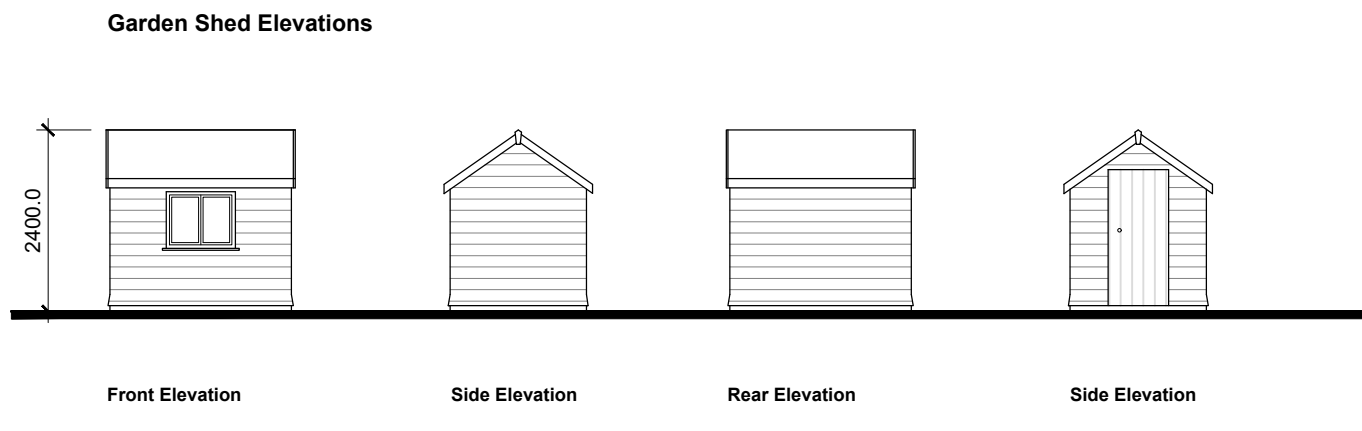

Front Elevation


Side Elevation

Rear Elevation


Side Elevation



Cycle Store to Maisonettes
Roof Plan

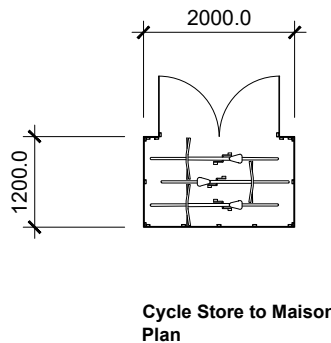

Cycle Store to Maisonettes
Plan

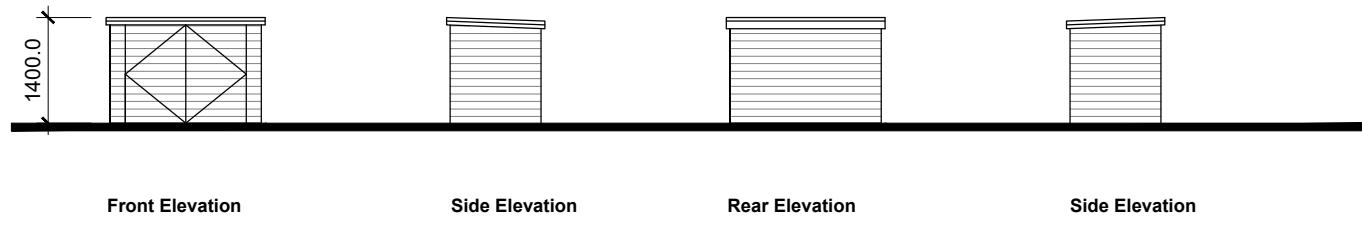

Front Elevation

Side Elevation

Rear Elevation

Side Elevation

Rev	Date	Revision Details	Dr	Ch
-----	------	------------------	----	----



E hello@ecearchitecture.com
W ecearchitecture.com

Creativity. Quality. Commerciality.
Rethink what's possible

Client's Name
Harlequin Developments

Job Title
Land North of Arundel Road, Fontwell

Drawing Title
Floor Plans and Elevations
Outbuildings

Scale
1:100 @ A1 / 1:200 @ A3

Drawn
KP

Checked
KE

Date
06.03.26

Job No
7428A

Drawing No
PL-24

Rev
-

Status
APPROVAL

CAD Plot date: 6/03/2026 - 10:50:58 7428-outbuildings.dwg