

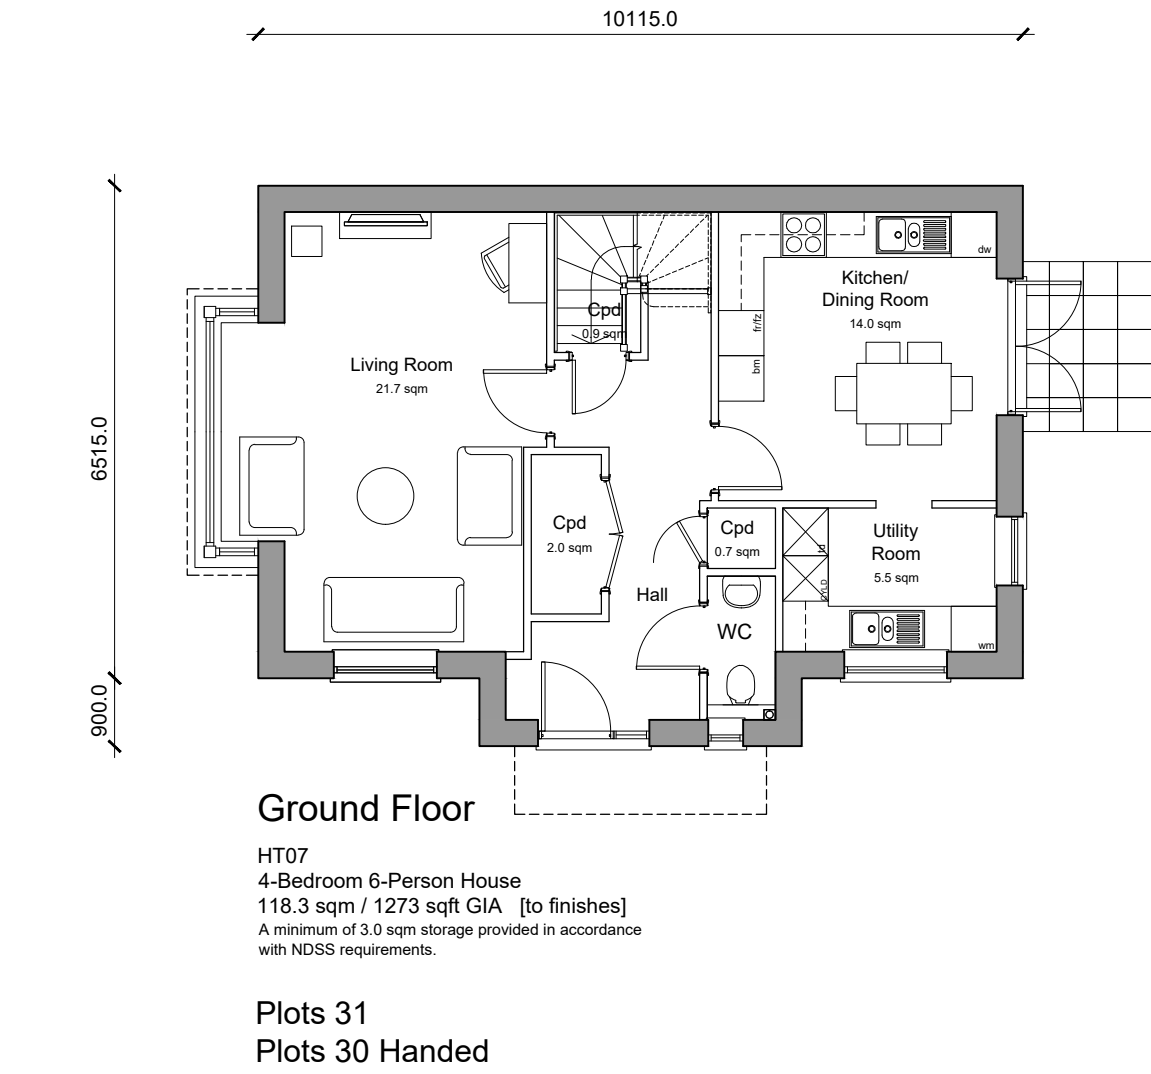


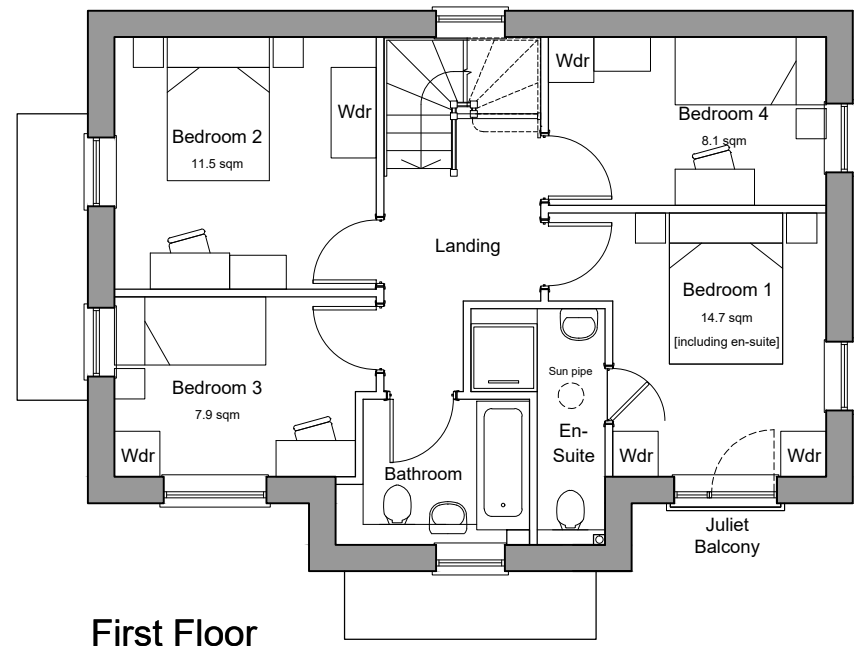

Materials Key:
1 - Brick Multi Red Stock
2 - Brick Buff
3 - Flint
4 - Projecting Brick Head Detail to match brick
5 - Soldier Course Banding - Red Contrast
6 - Brick Quoins Detail - to match brick
7 - Roof tile Red Plain
8 - Roof tile Grey Slate
9 - Half-round black gutter mounted on grey 150mm fascia
10 - Off-white Barge Board
11 - Vertical Hung tiles
12 - Composite Front door with glazing - Dark Grey
13 - Composite Door for Bins and Cycles with louvres
14 - Windows light grey uPVC flush casement solar control double glazing
15 - Patio Doors light grey uPVC
16 - Brick cill - Contrast Brick
17 - Metal Balustrade
18 - Lead
19 - Porch & Bays standing seam roofs
20 - GRP flat roof dormer window
21 - GRP chimney with metal cap
22 - Steel Garage door - light grey
23 - Stretcher brick banding

Key:
★ Window panes to be side-hung fully openable to 90 degrees inwards
○ Window panes to be side-hung fully openable to 90 degrees outwards

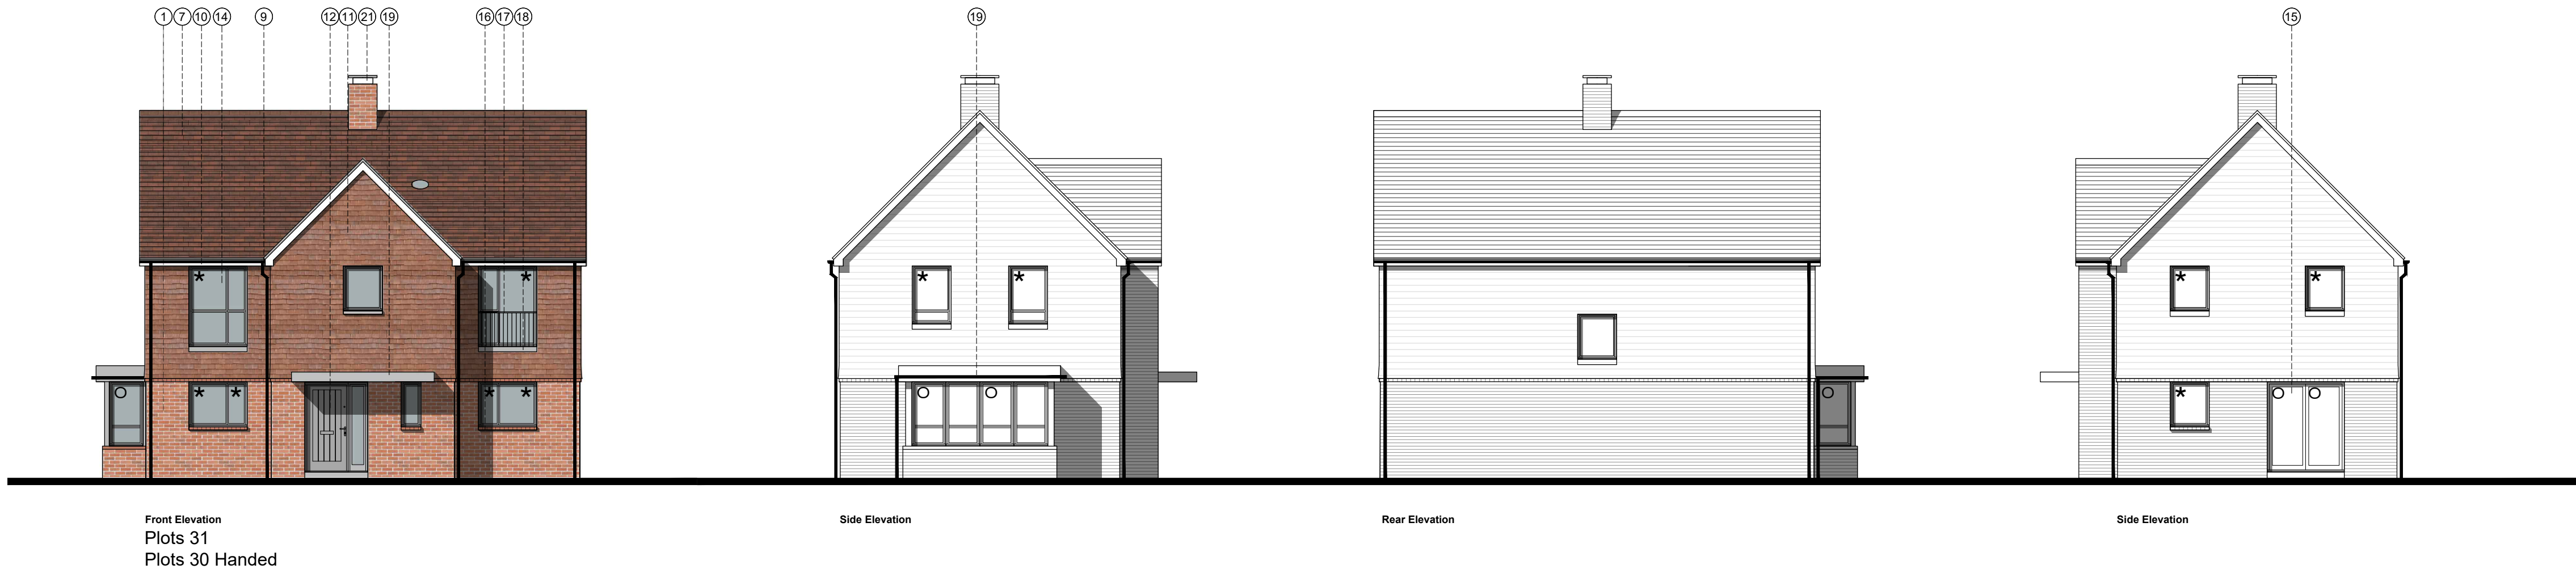

A	06.03.26	Planning Issue	CV/KP	KE
Rev	Date	Revision Details	Dr	Ch



E hello@ecearchitecture.com
W ecearchitecture.com

Creativity. Quality. Commerciality.
Rethink what's possible

Client's Name
Harlequin Developments

Job Title
Land North of Arundel Road, Fontwell

Drawing Title
Floor Plans and Elevations - HT07

Scale
1:100 @ A1 / 1:200 @ A3

metres 2 4 6 8 10

Drawn	Checked	Date
CVKP	KE	29.01.26

Job No	Drawing No	Rev
7428A	PL-18	A

Status
APPROVAL