

West Elevation

South Elevation

External Materials

Roof


Flat roof finished with GRP or singly single ply membrane.
Fascias to be UPVC or painted timber

Walls


Wall constructed in red/brown multi stock bricks to match existing

Doors


Garage door to be composite sectional door. Glazed side door to have stained timber frame.

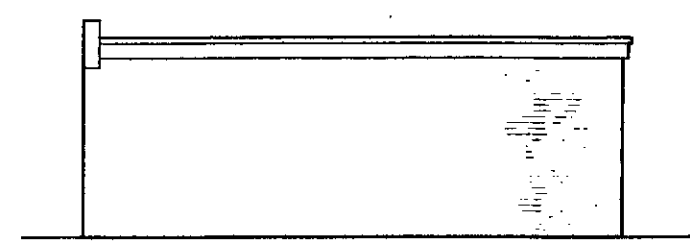


East Elevation

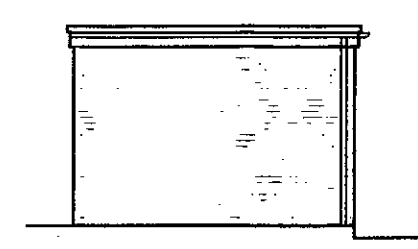

North Elevation

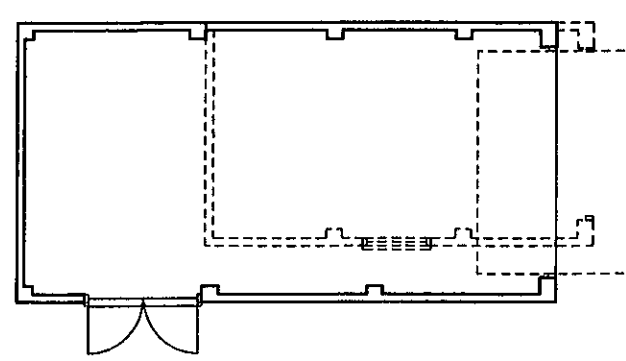

Floor Plan

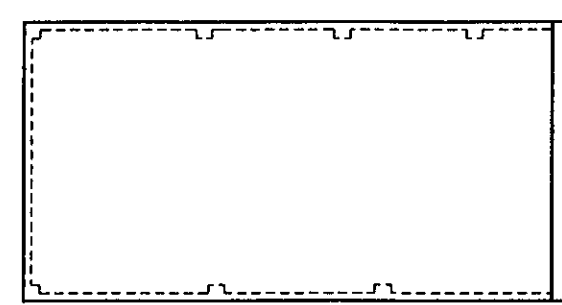

Roof Plan

Garry Mount MCIAT
Chartered Architectural Technologist

**4A Elm Grove South
Barnham
West Sussex
PO22 0EL**

Tel: 01243 850614
email : garrymount@gmail.com

REVISION

PROJECT		
Proposed replacement garage at Larchfield, Wandleys Lane, Walberton		
SUBJECT		
Proposed Plan and Elevations		
SCALE 1:100 @ A3	DATE April 2015	DRAWING No 2015 / 06 / 02
DRAWN	CHECKED	