




WHILE DIMENSIONS TO BE TAKEN BY THE ARCHITECT, ALL DIMENSIONS ARE TO BE CHECKED ON SITE PRIOR TO COMMENCING WORK. THIS DRAWING IS TO BE READ IN CONJUNCTION WITH ALL OTHER DOCUMENTS RELATING TO THIS PROJECT. ANY DISCREPANCIES ARE TO BE REFERRED IMMEDIATELY TO THE PROJECT DESIGNER. THIS DRAWING IS COPYRIGHT, AND SHOULD NOT BE USED OR REPRODUCED WITHOUT PERMISSION. IT IS THE CONTRACTOR'S RESPONSIBILITY TO ENSURE COMPLIANCE WITH THE BUILDING REGULATIONS.

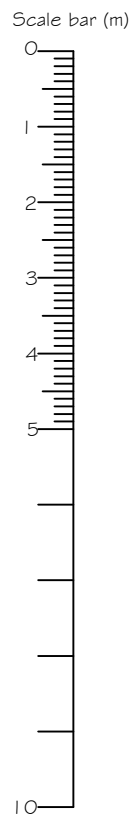


PROPOSED FRONT (NORTH WEST) ELEVATION

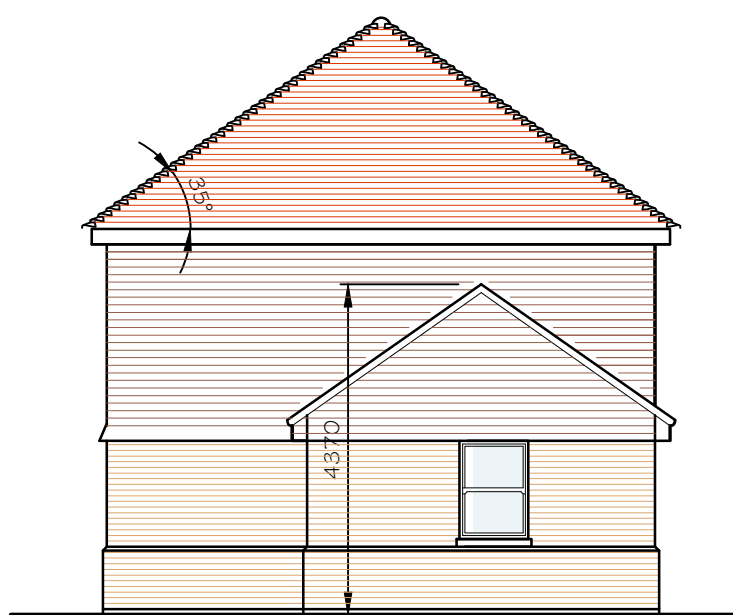


PROPOSED SIDE (SOUTH WEST) ELEVATION

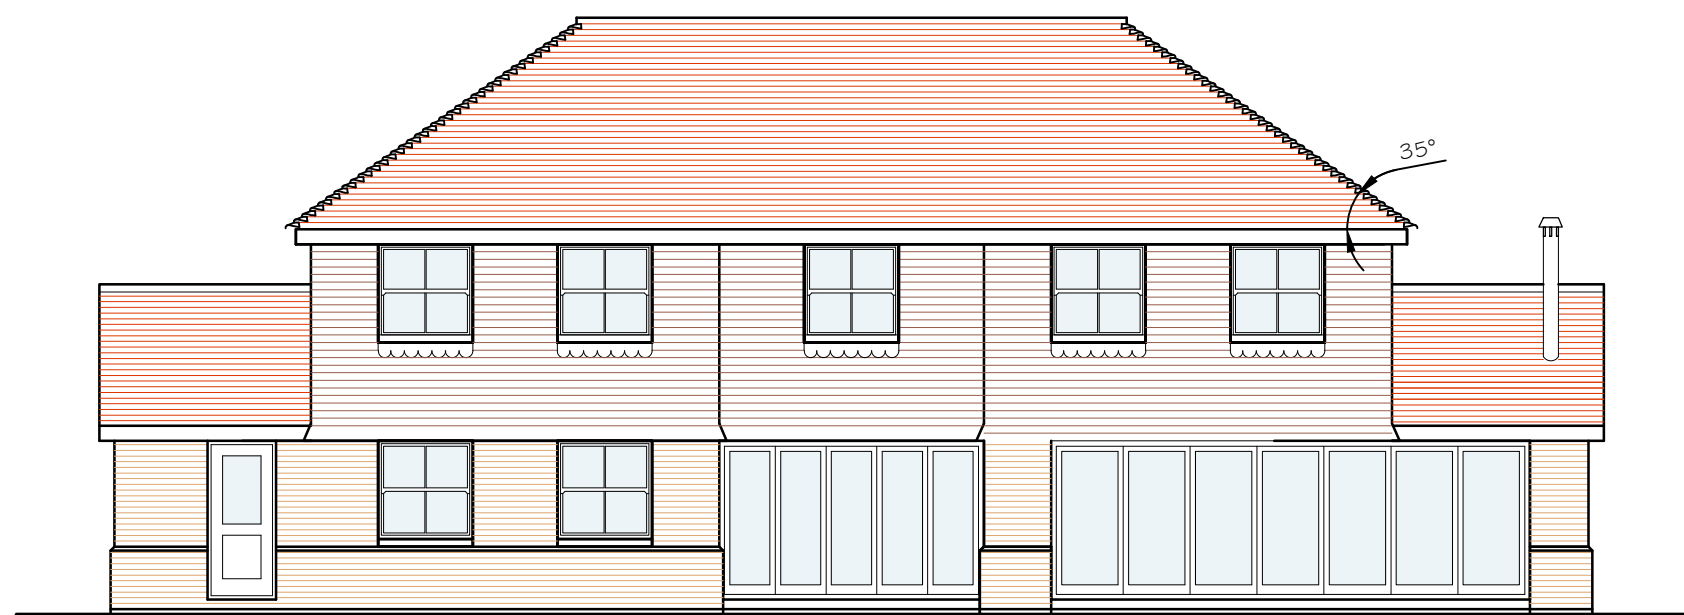


PROPOSED REAR (SOUTH EAST) ELEVATION

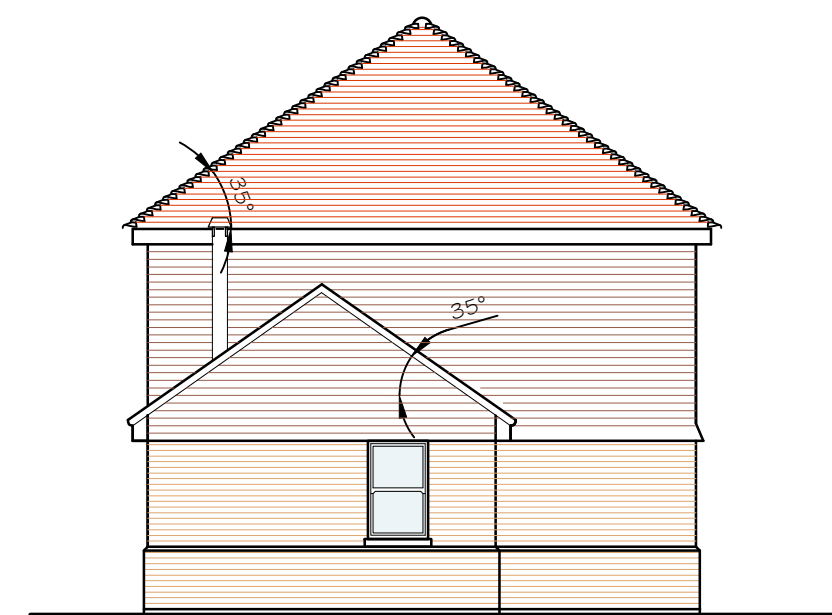

PROPOSED SIDE (NORTH EAST) ELEVATION

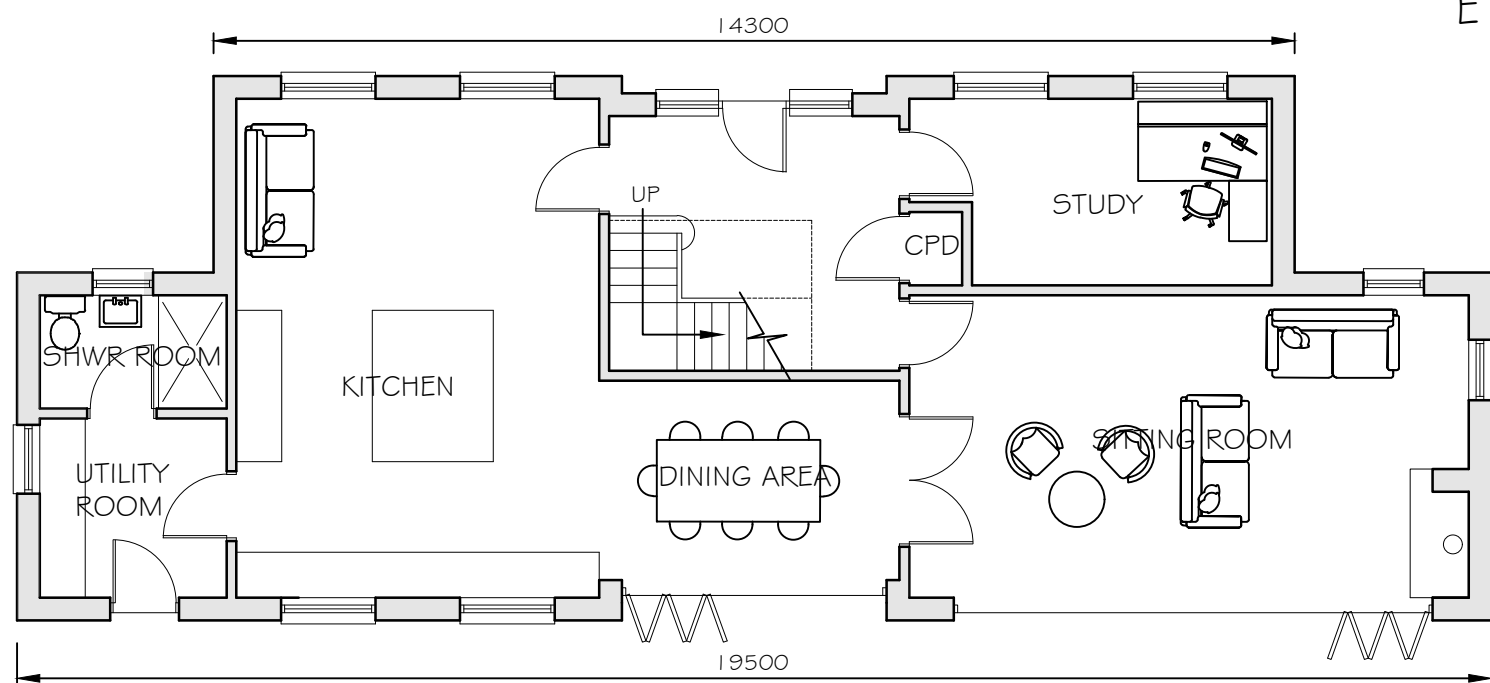

PROPOSED GROUND FLOOR

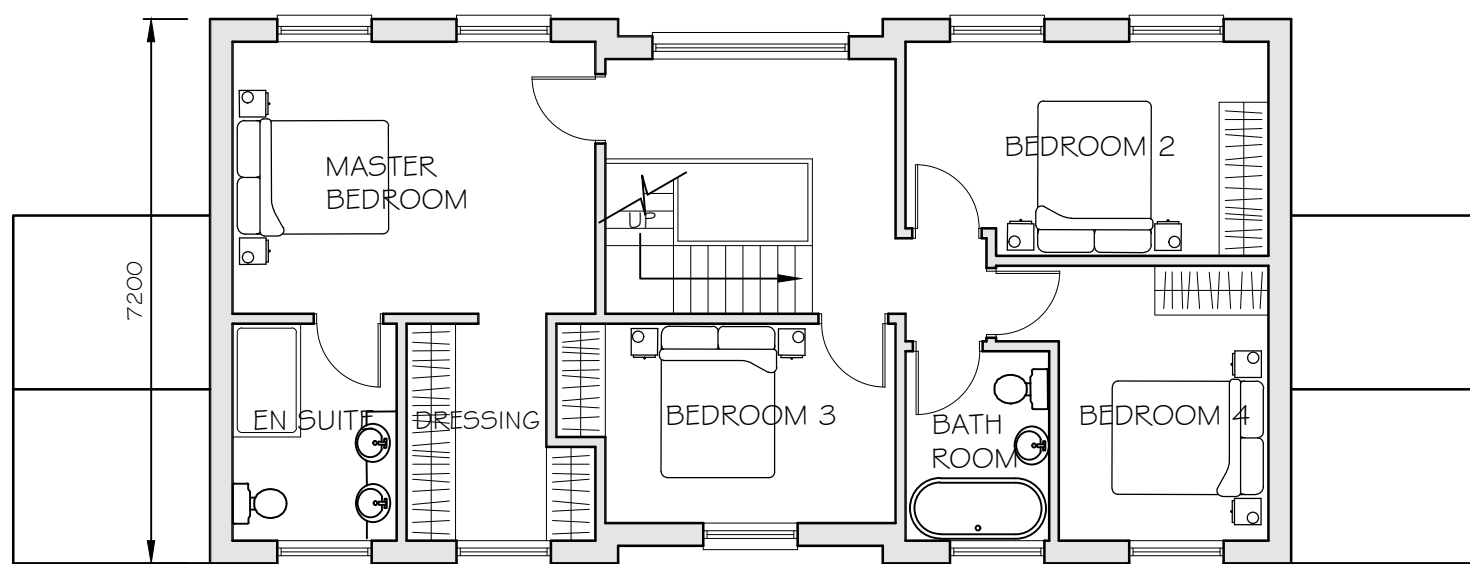

PROPOSED FIRST FLOOR

REV. DESCRIPTION DATE

**PROJECT**  
WANDLEY'S FARM  
WANDLEY'S LANE  
FONTWELL

**CLIENT**  
MR & MRS K LILLYWHITE

**DRAWING TITLE**  
MAIN HOUSE  
PROPOSED FLOOR PLANS & ELEVATIONS

**SCALE** 1:100 @ A1  
**DRAWN BY** FLB  
**DATE** MAR 21

**DWG NO** 944/102 **REV.** -

Unit 3b Woodhorn Business Centre  
Woodhorn Lane  
Oving Chichester  
West Sussex PO20 2BX  
Tel 01243 774764  
www.sloaneandbrown.co.uk

CHARTERED BUILDING SURVEYORS  
**SLOANE & BROWN**  
ARCHITECTURAL SERVICES