


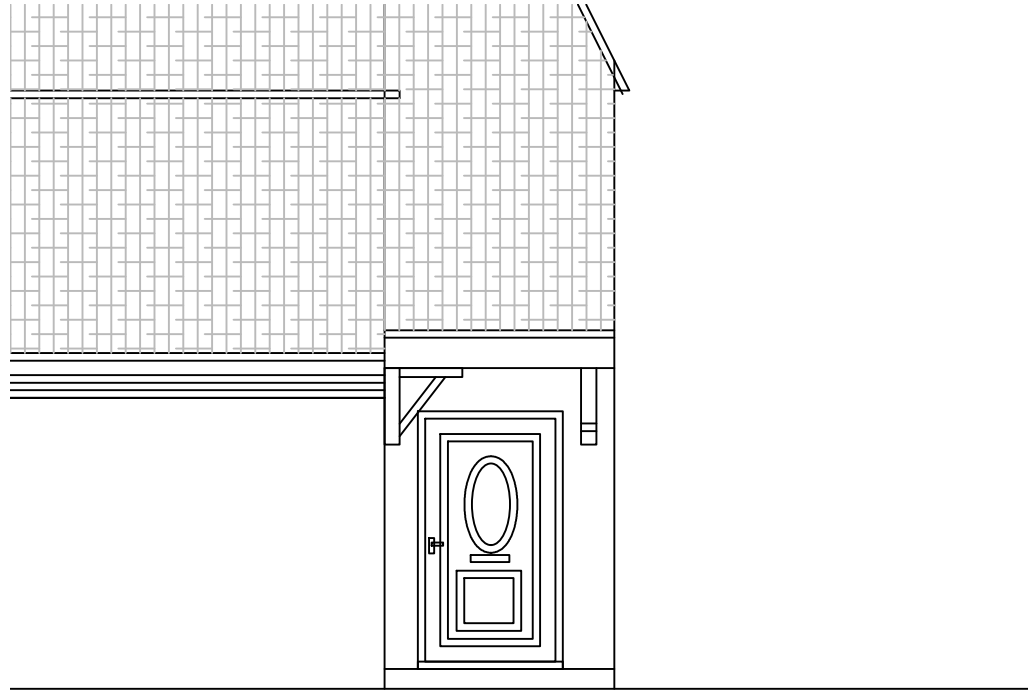


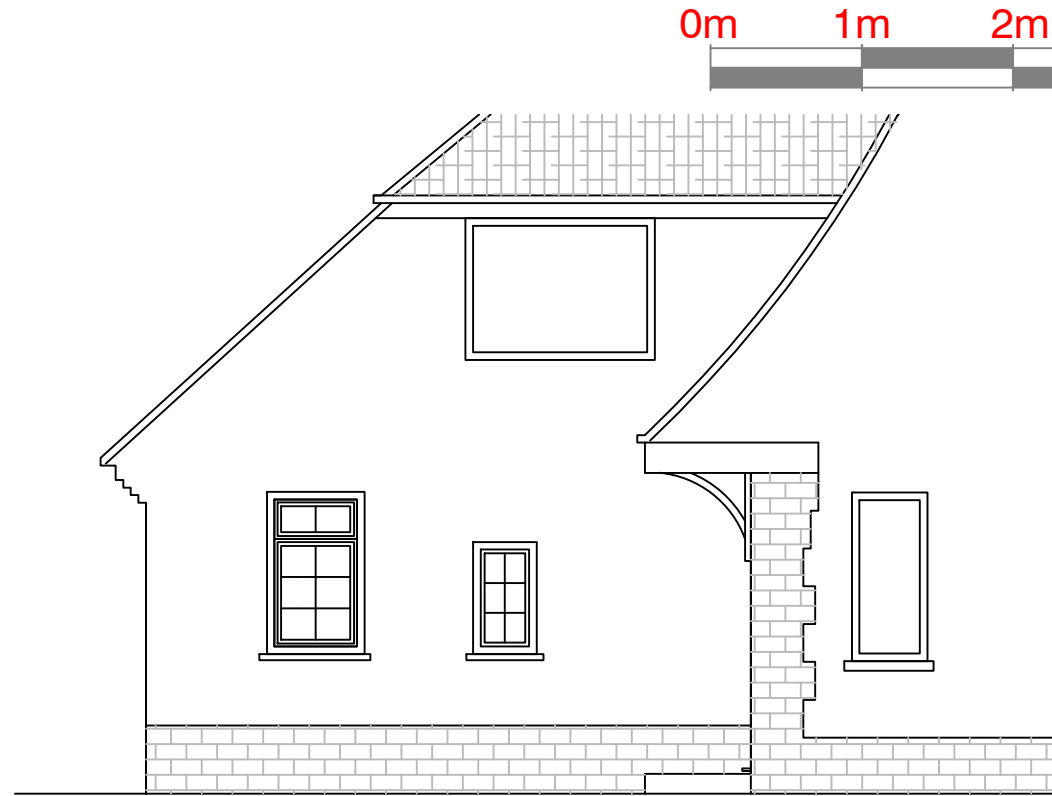


EXISTING NORTH ELEVATION SCALE 1:50 @ A3

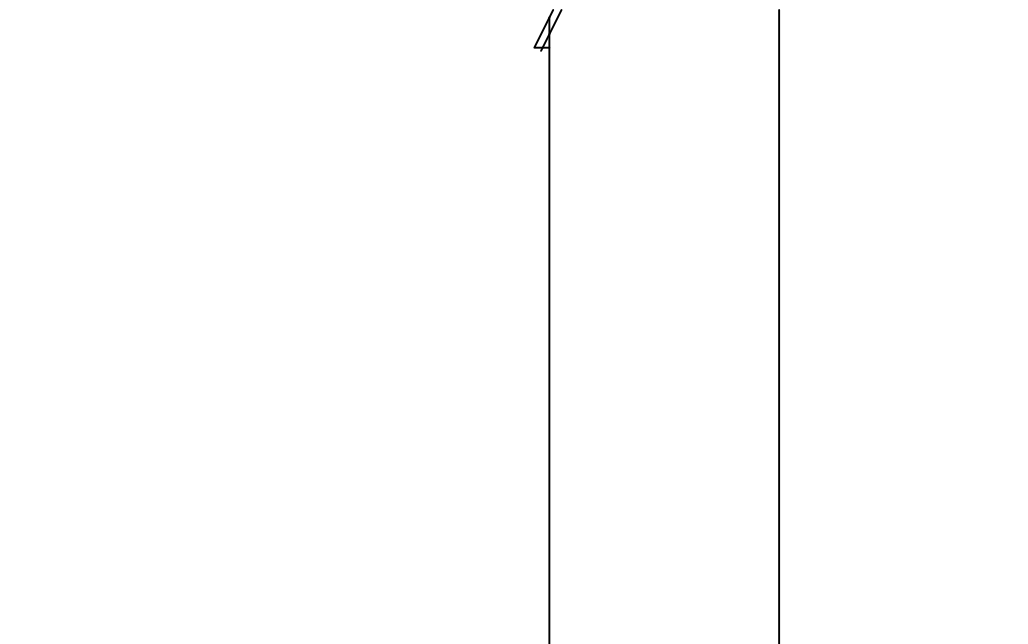

EXISTING WEST ELEVATION SCALE 1:50 @ A3

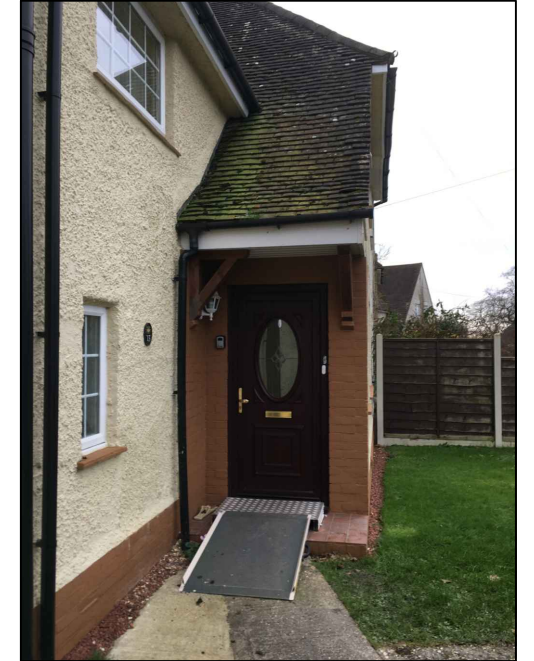

EXISTING SOUTH ELEVATION SCALE 1:50 @ A3

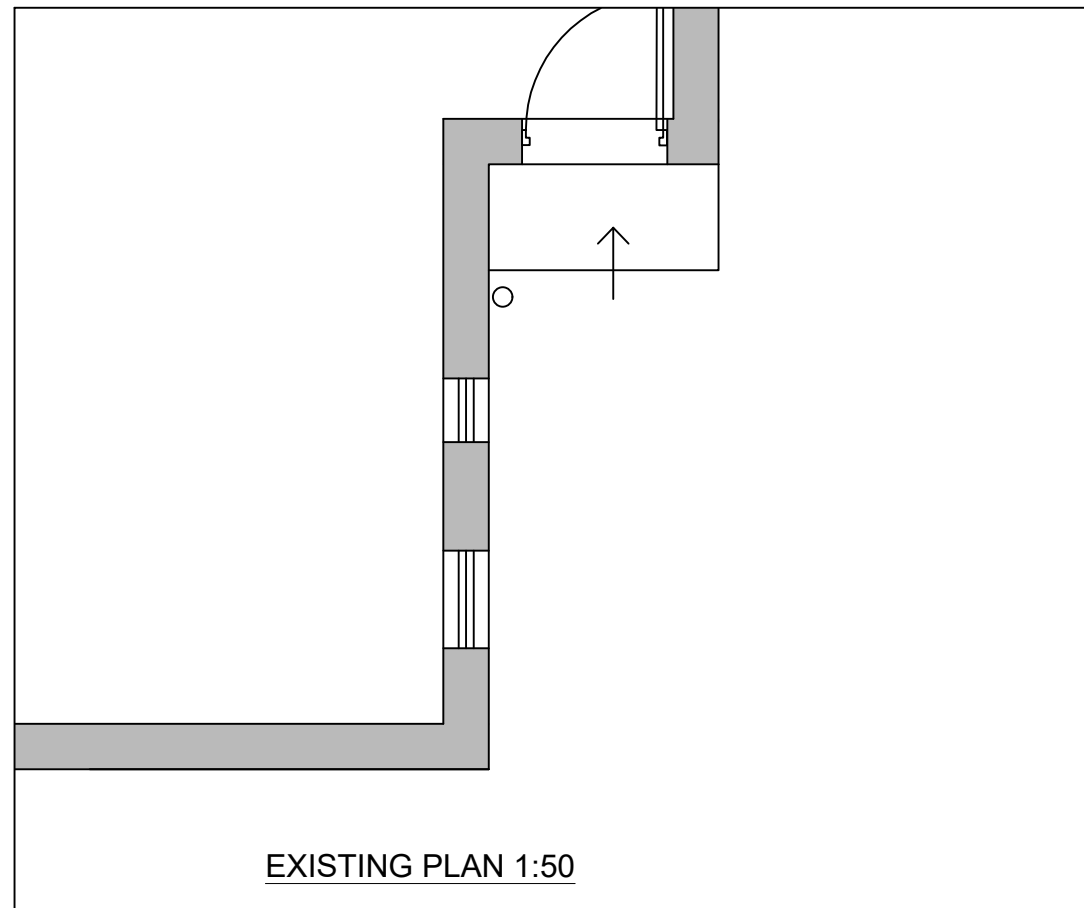

EXISTING PLAN 1:50

NOTES:

1. All dimensions are in mm and must be checked on site.
2. Drawings are to be read in conjunction with accompanying documents.
3. Any errors or inaccuracies should be brought to the attention of Amber Living.

Contact Information

Unit 3, Tungsten Building, George Street, Tel: 01273 410836
Portslade, Brighton, BN41 1RA Email: Heather@amberliving.co.uk

Client Name Mrs Margaret Harding

Address 13 Oaktree Cottages, Walberton

Drawing Title Existing Front Access Plan and Elevations

Drawing Reference HT/02/OaktreeCot13 Date 26/01/22

Scale 1: 50 Paper A3 Drawn By HT Revision Direction