


ground floor plan:

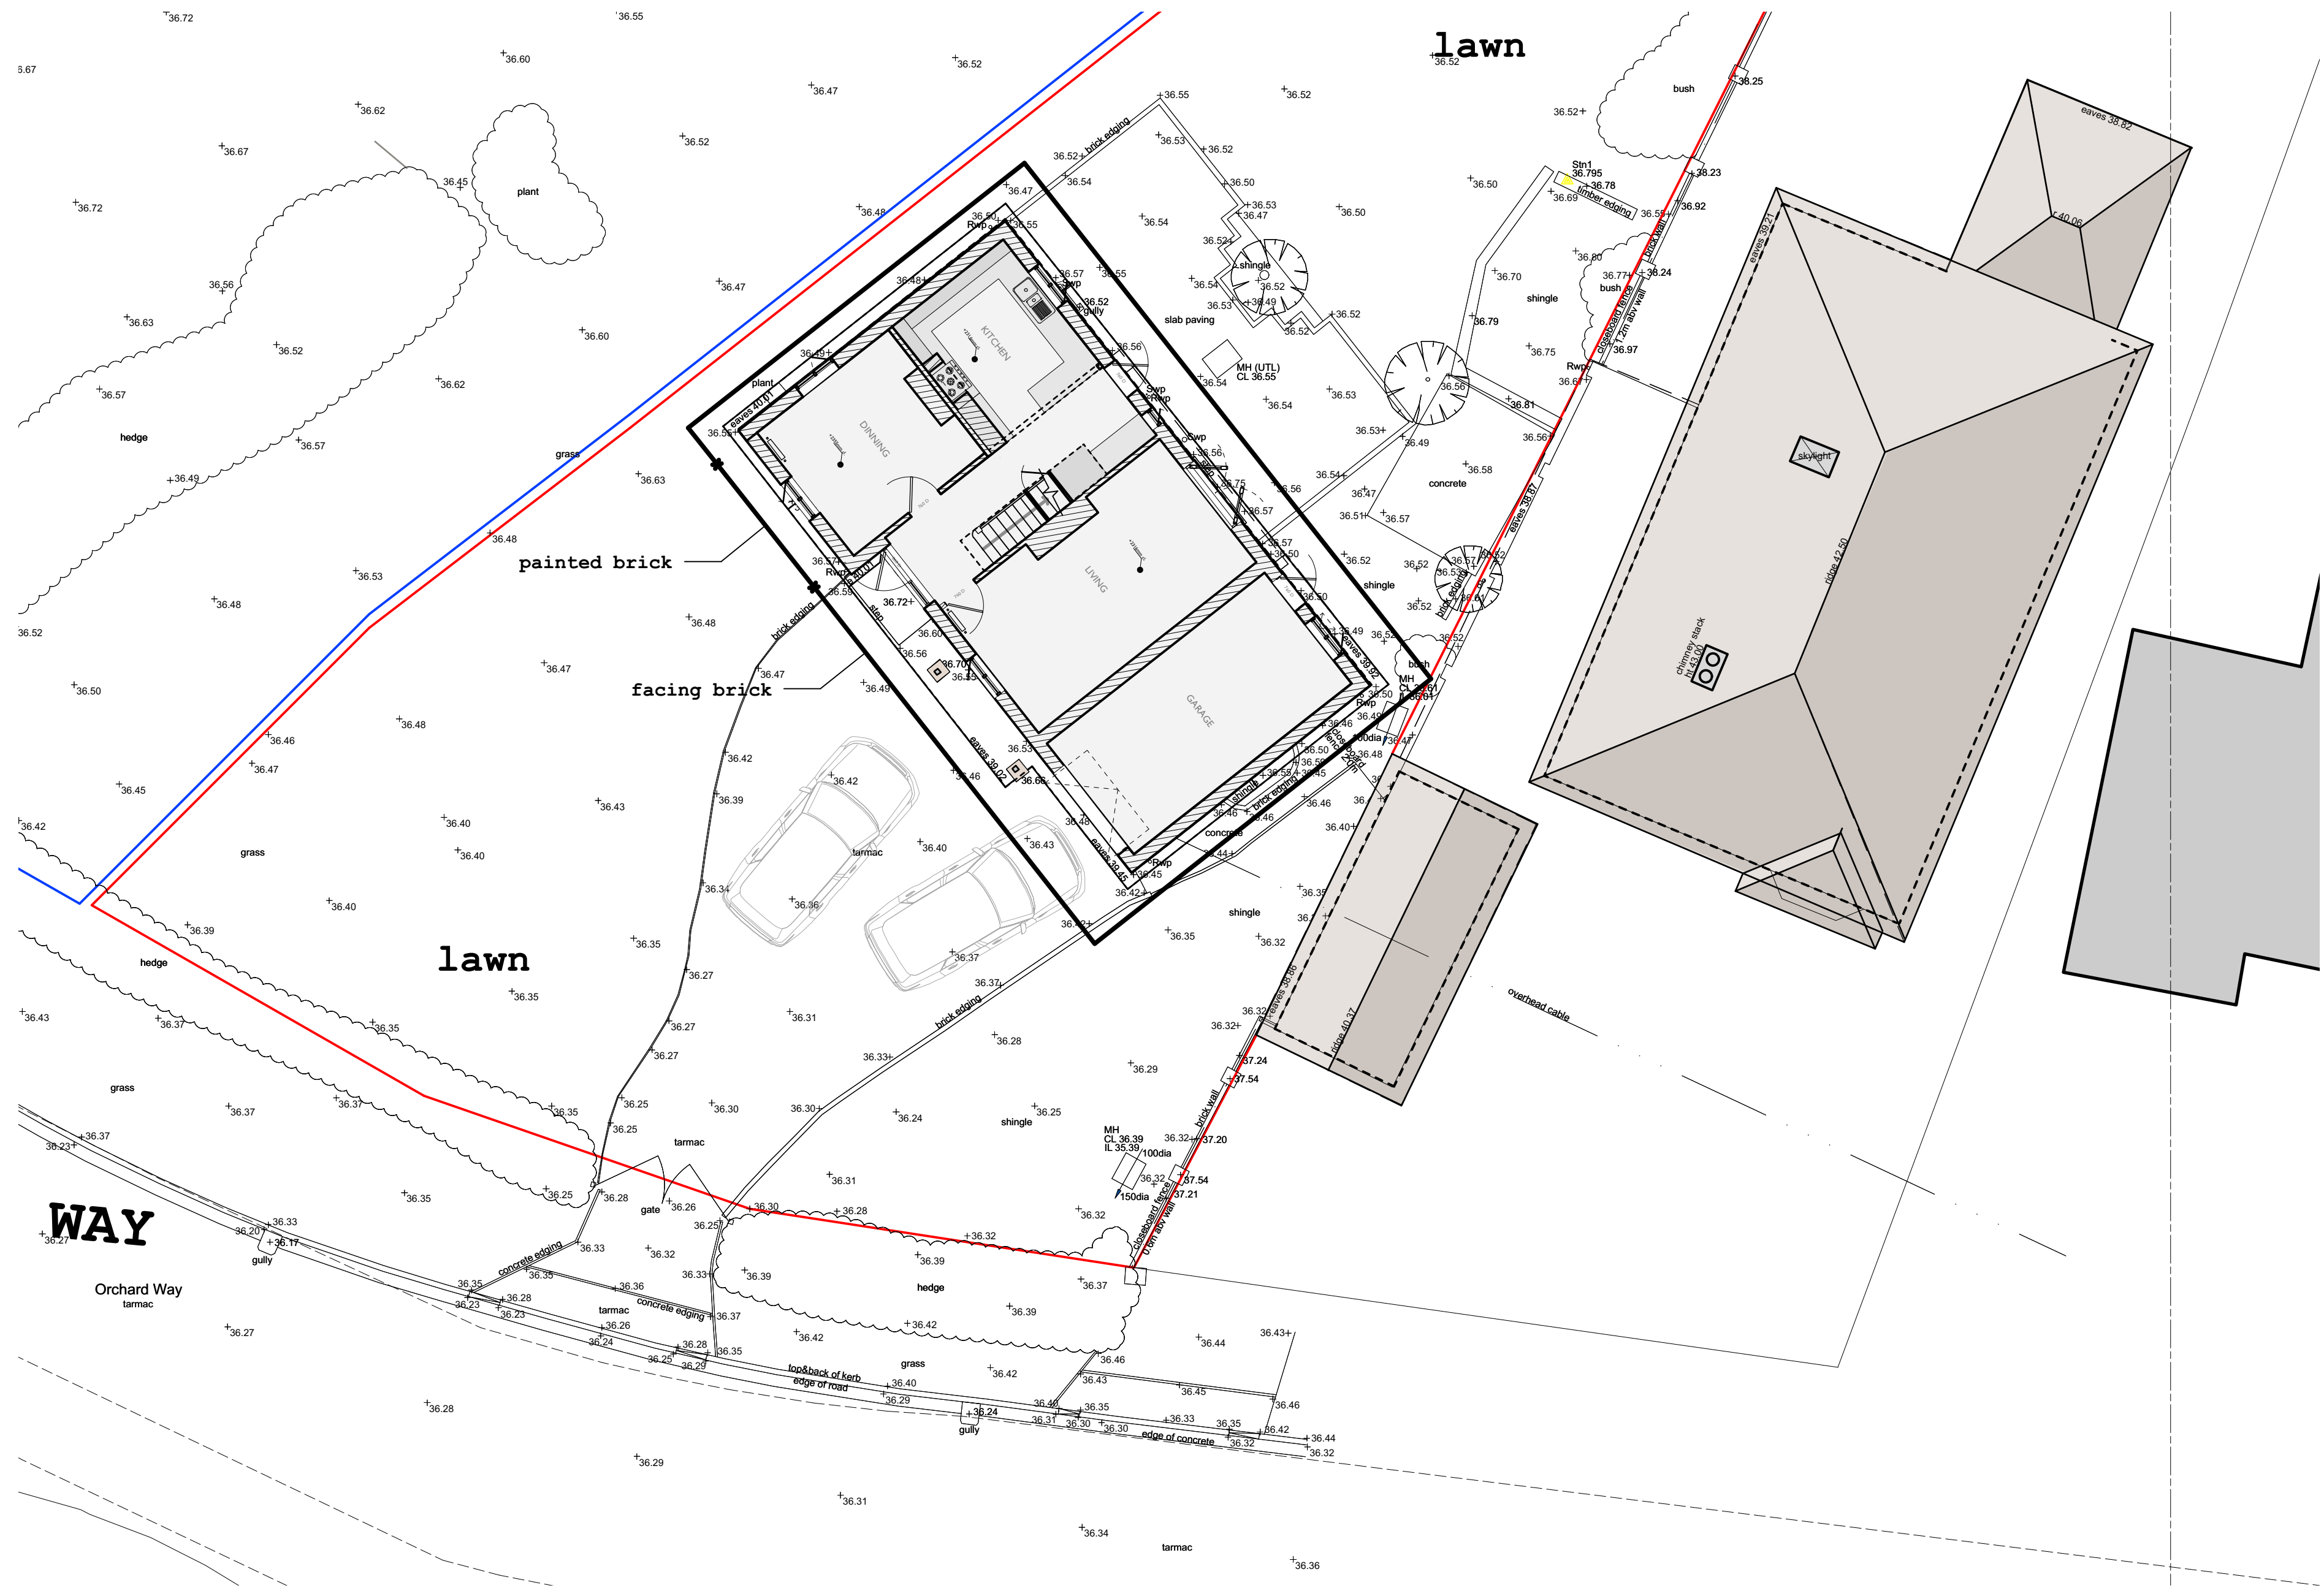

This drawing is protected under
The Copyright, Designs and Patents Act 1988

THIS DRAWING IS TO BE READ IN CONJUNCTION
WITH ALL OTHER PROJECT, CONSULTANT +
SPECIALIST CONTRACTORS DOCUMENTATION
Do not scale.
Figured dimensions only are to be taken from this drawing.
All dimensions are to be checked on site before any work
is put in hand.

notes:

key:

first floor plan:

A detailed first floor plan of the house. It shows the layout of the rooms, including a living room, a kitchen, a dining room, a bedroom, and a bathroom. The plan includes labels for 'facing brick gable' and 'facing gable'. A red line indicates a boundary or path.

roof plan:

A detailed roof plan of the house. It shows the layout of the roof, including the location of chimneys, a dormer, and the type of tiles used (brown plain tiles). The plan includes labels for 'chimneys', 'dormer', and 'brown plain tiles'.

revisions:
FIRST ISSUE: 06.01.2020

nb:architects+
UNIT THIRTYONE level six north
new england house, new england street
Brighton, East Sussex, BN1 4SD
t: +44(0)1273 699603
mail@nbarchitecture.com

1/100
@A1

existing plans:

project + location:
1 Orchard Way: Fontwell BN18 0SH
Jim and Cathy McMonagle

drawing number:
nb:19112+101
planning application-01

drawing scale:
1/100
@A1

drawing title:
existing plans:

0 1 4 7 10 m

1/100
@A1

planning application-01

1/100
@A1

planning application-01

1/100
@A1

planning application-01

ARUN DISTRICT COUNCIL WA21209H4