




front elevation:

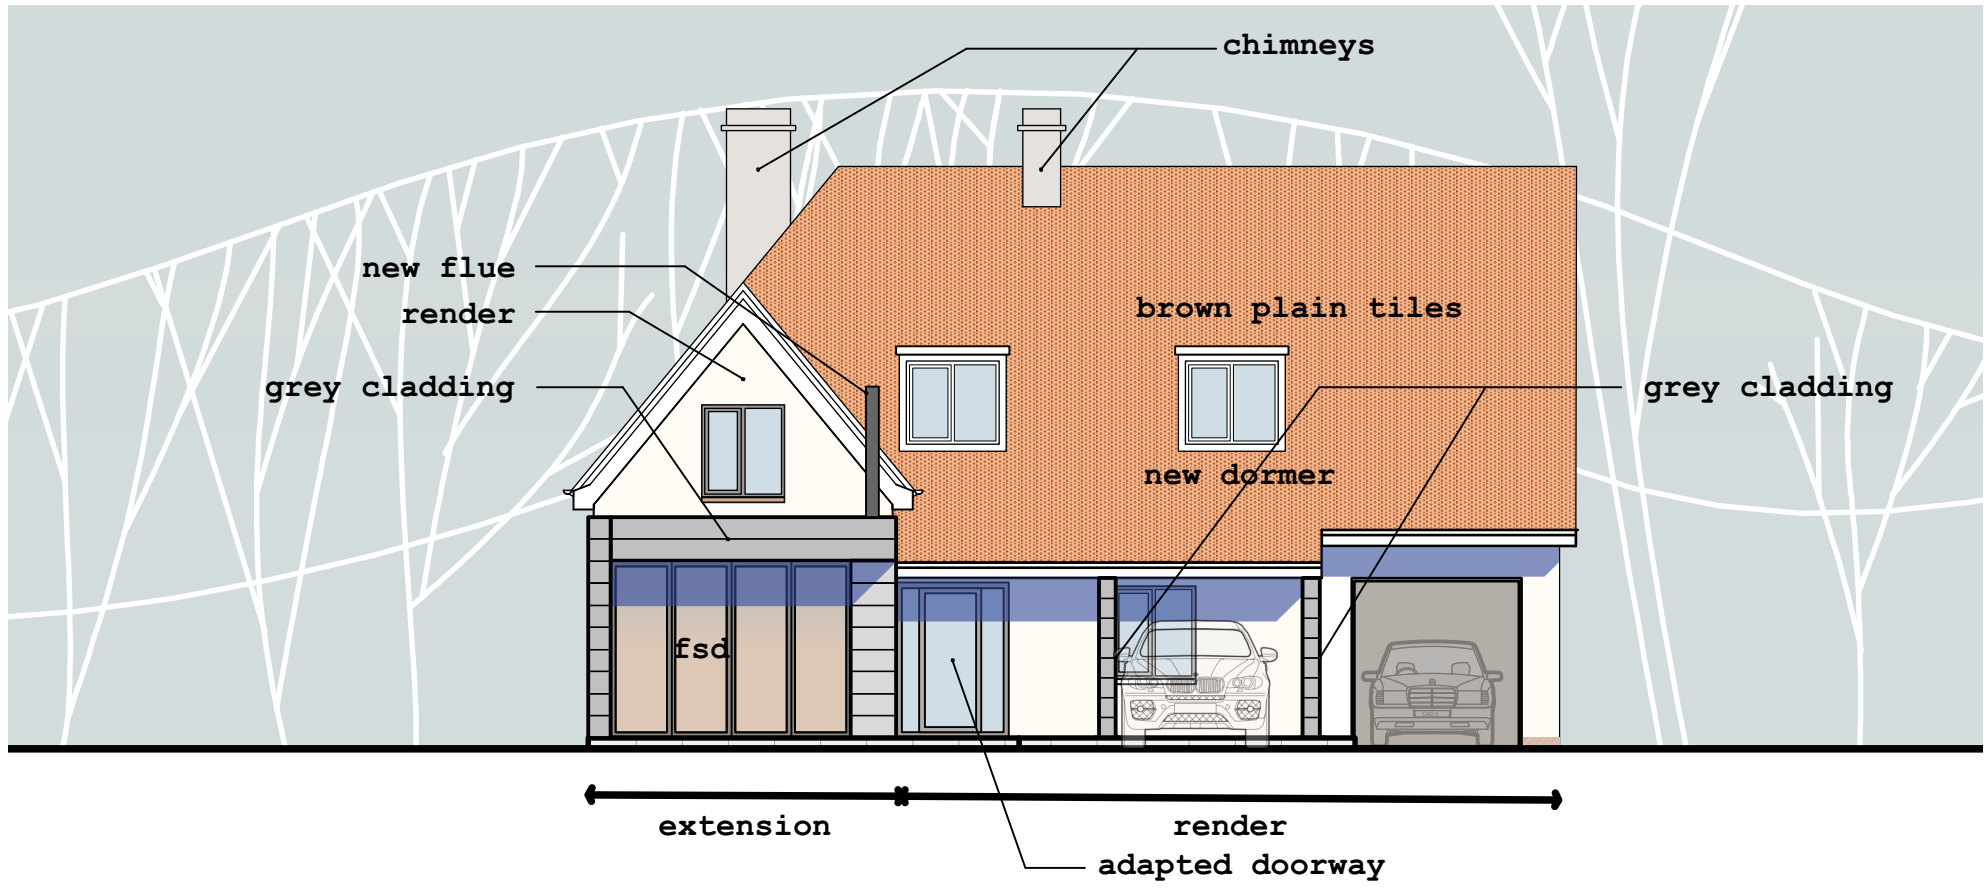


rear elevation:

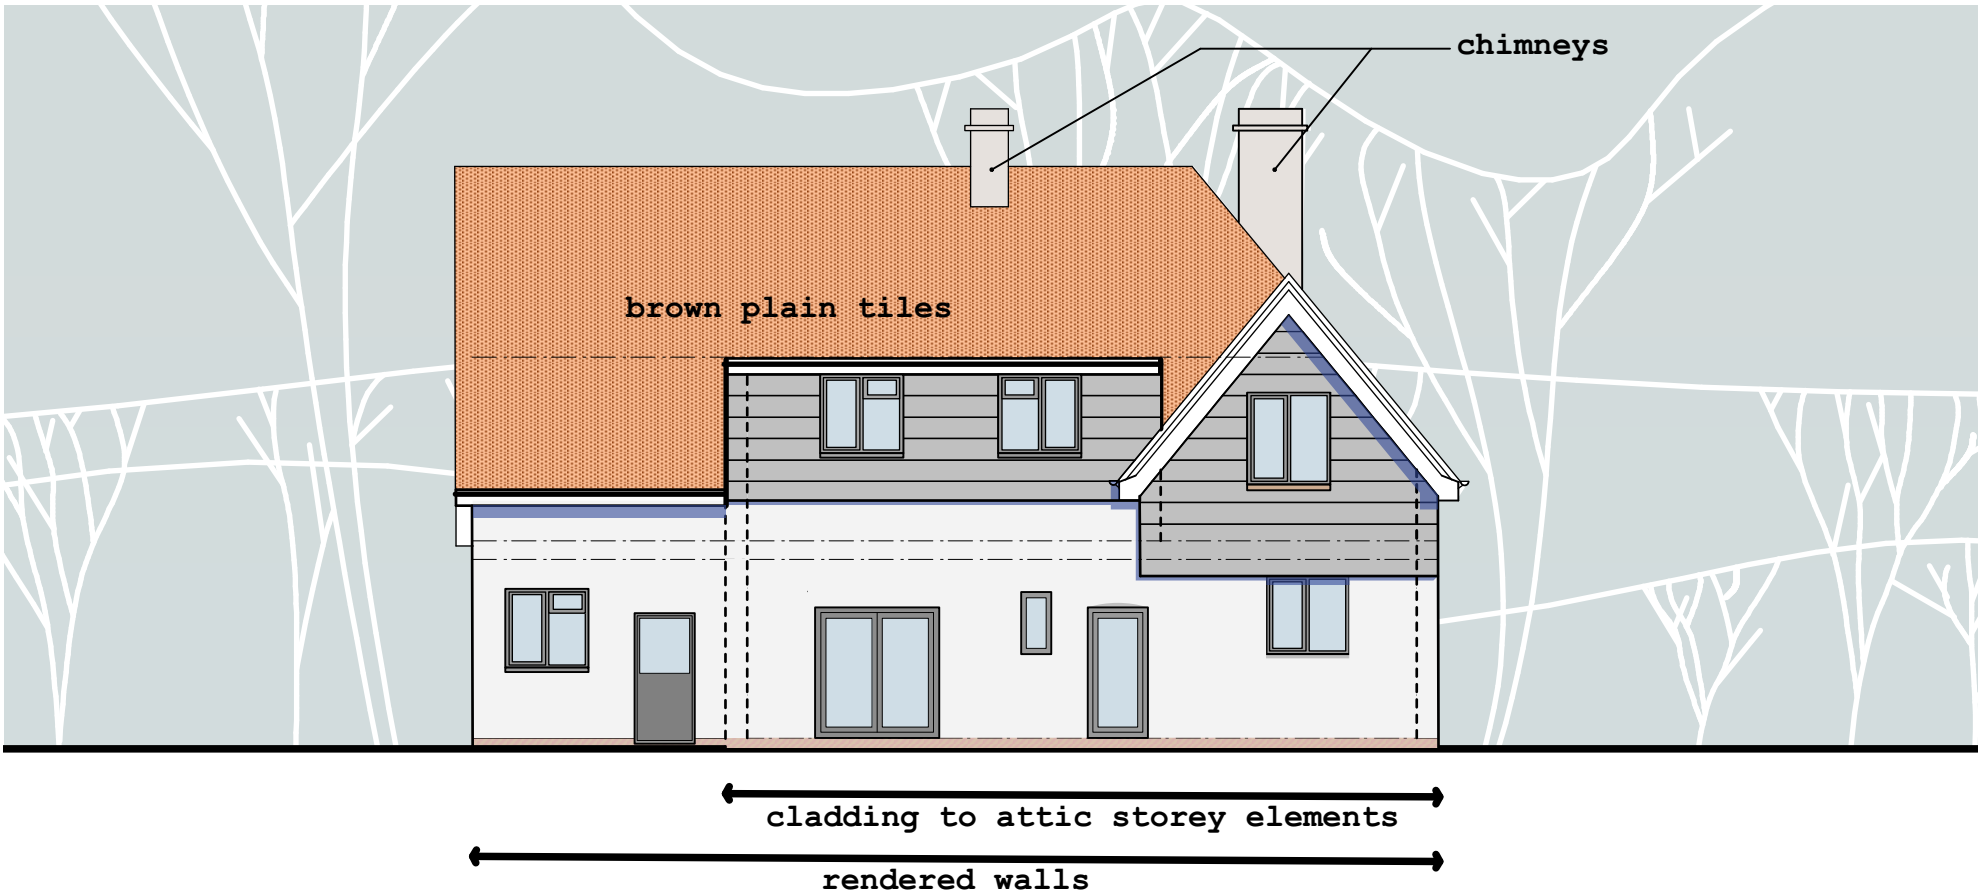


east elevation:

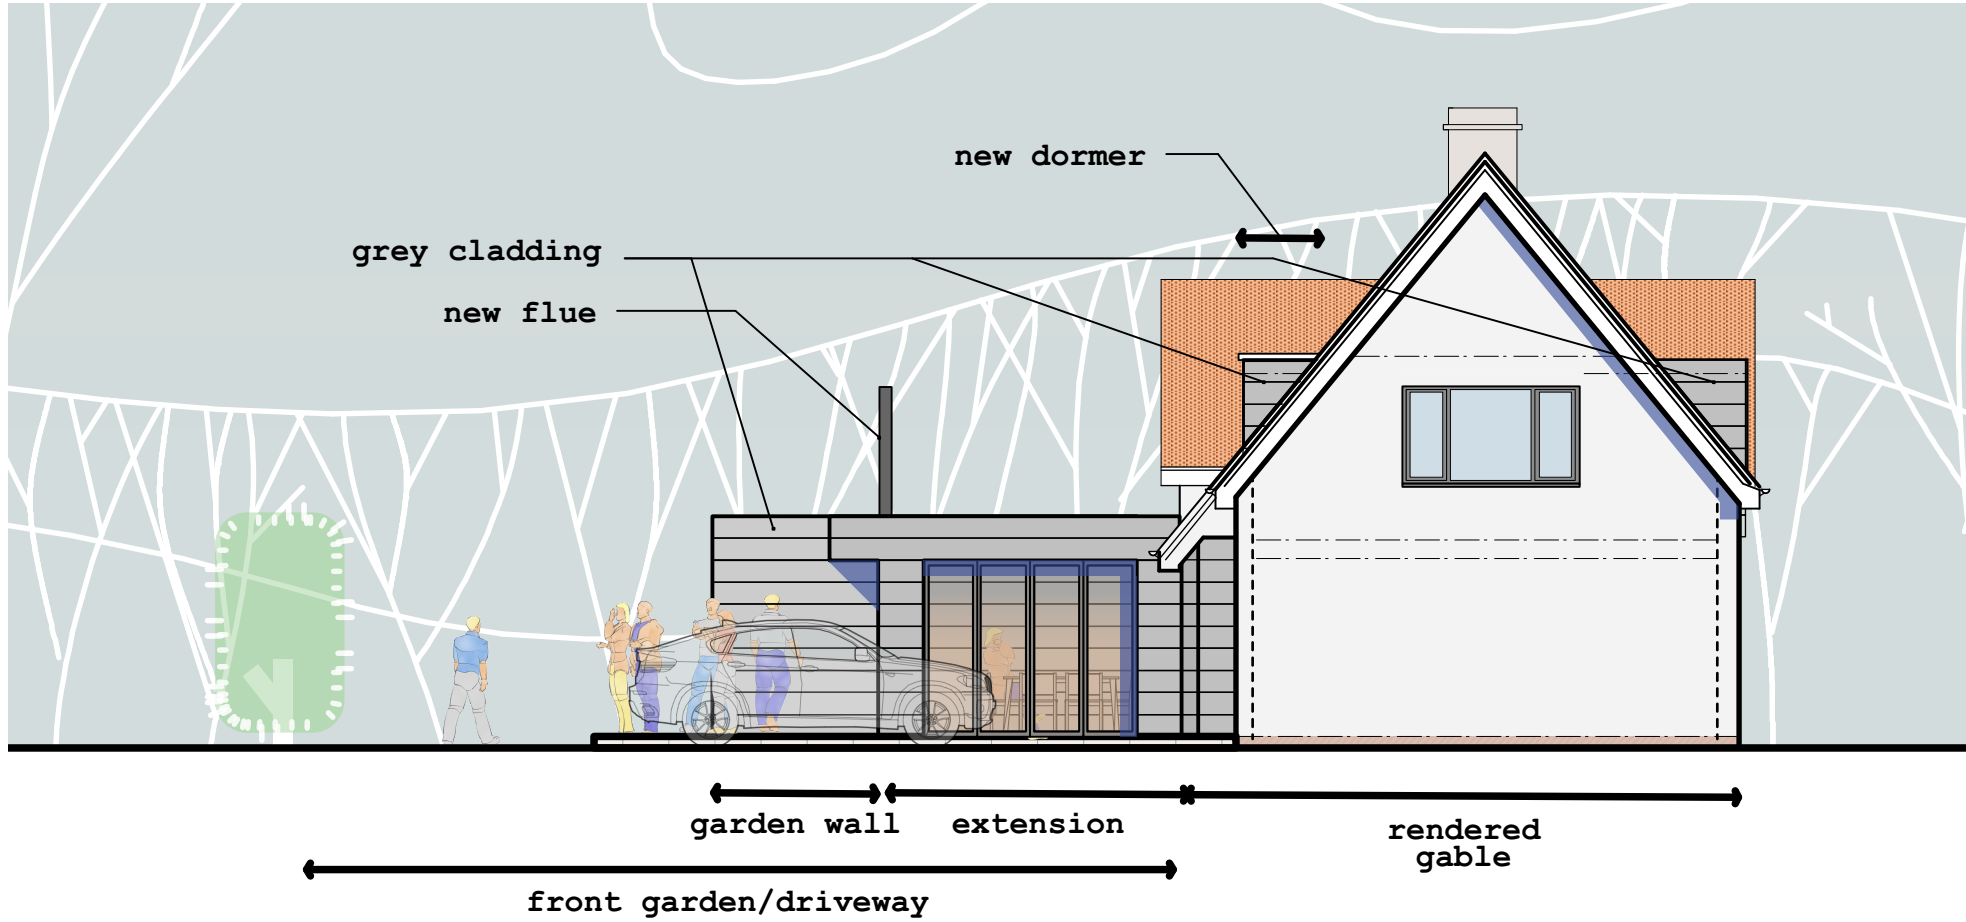

west elevation:

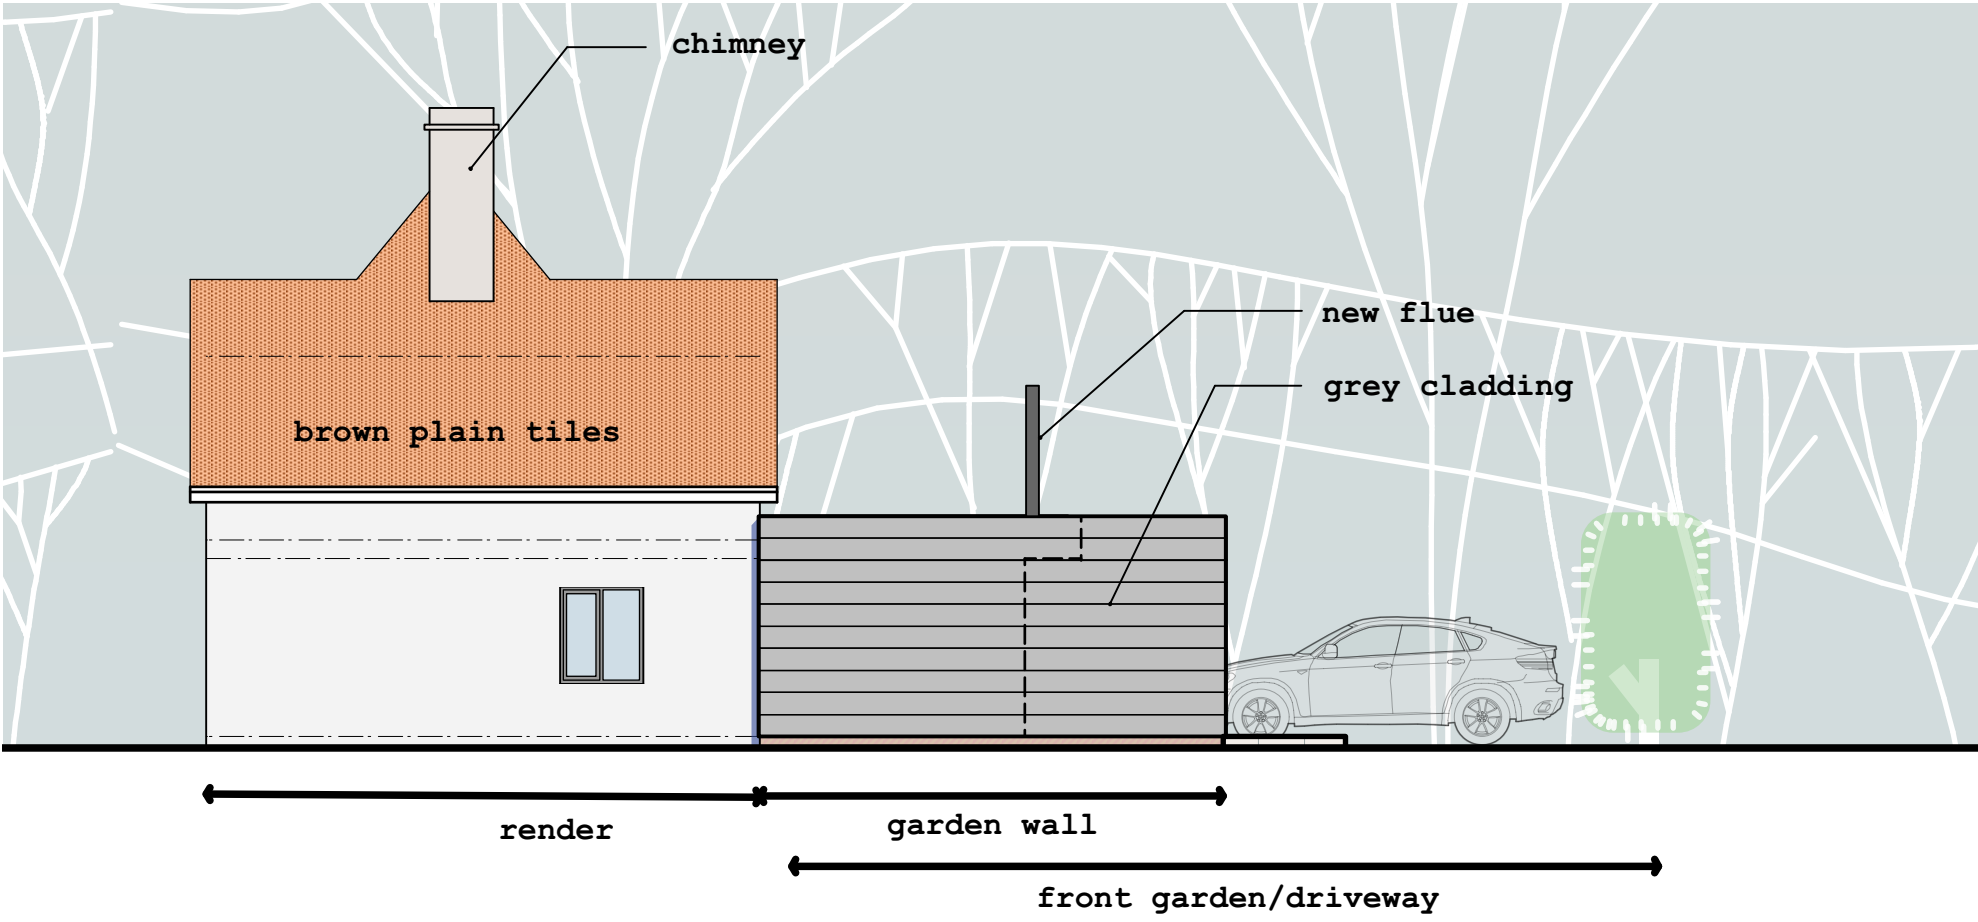

section north-south:

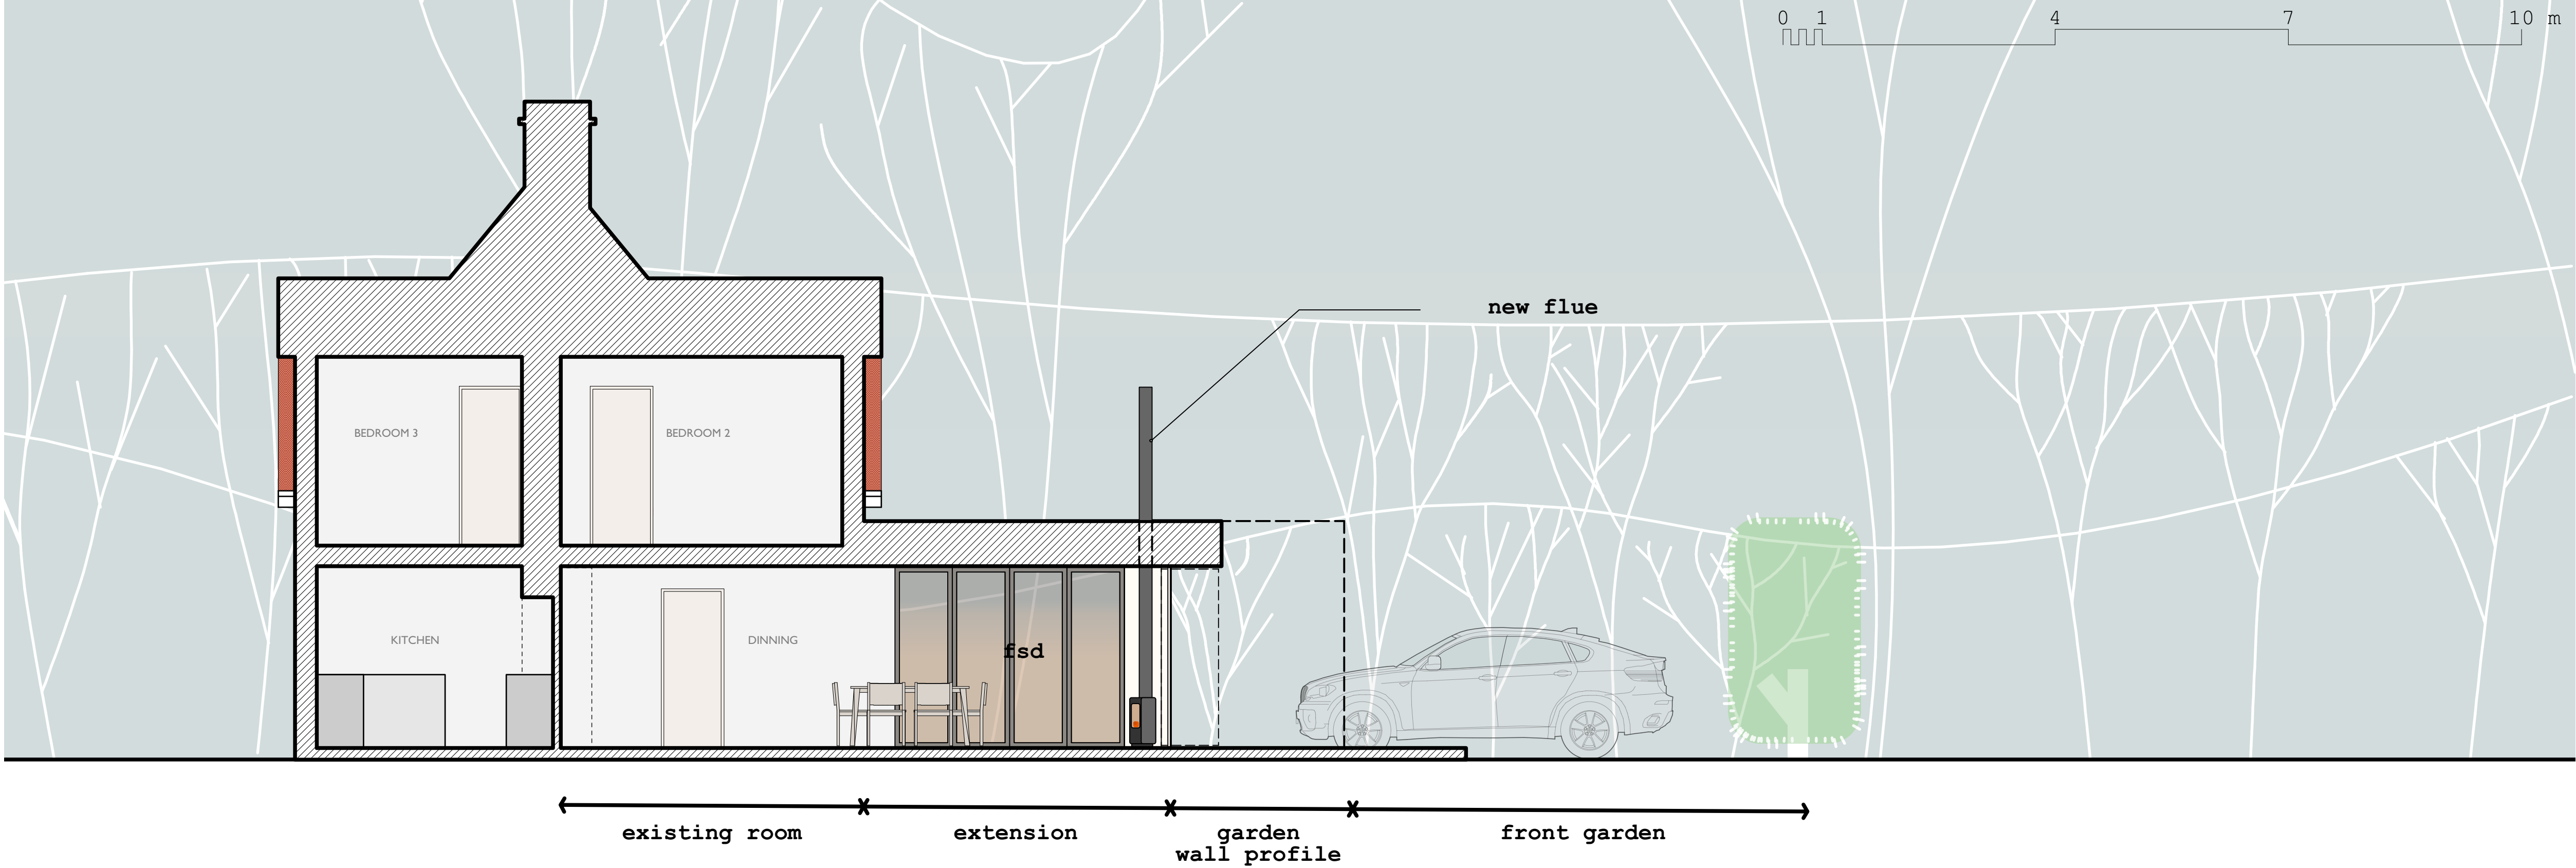

This drawing is protected under the Copyright, Designs and Patents Act 1988.

THIS DRAWING IS TO BE READ IN CONJUNCTION WITH ALL OTHER PROJECT, CONSULTANT + SPECIALIST CONTRACTORS DOCUMENTATION. Do not scale. Figured dimensions only are to be taken from this drawing. All dimensions are to be checked on site before any work is put in hand.

notes:

ALL existing pvcu windows + doors to be repainted : dark grey

ALL new pvcu windows to be dark grey

FSD: to be aluminum: dark grey

ALL existing and new soffets/fascias and rainwater goods to be PVCu: white

key:

0 1 4 7 10 m

0 1 4 7 10 m

0 1 4 7 10 m

revisions:
FIRST ISSUE: 06.01.2020

nb:architects+
UNIT FIVE level four south
new england house, new england street
Brighton, East Sussex, BN1 4GH
t: +44(0)1273 609603
mail@ nbarchitecture.com

project + location
1 Orchard Way: Fontwell BN18 0SH

drawing number
nb:19112+104

drawing scale
1/50+100 @A1

client
Jim and Cathy McMonagle

drawing title
planning application-01

drawing date
proposed elevations/section