




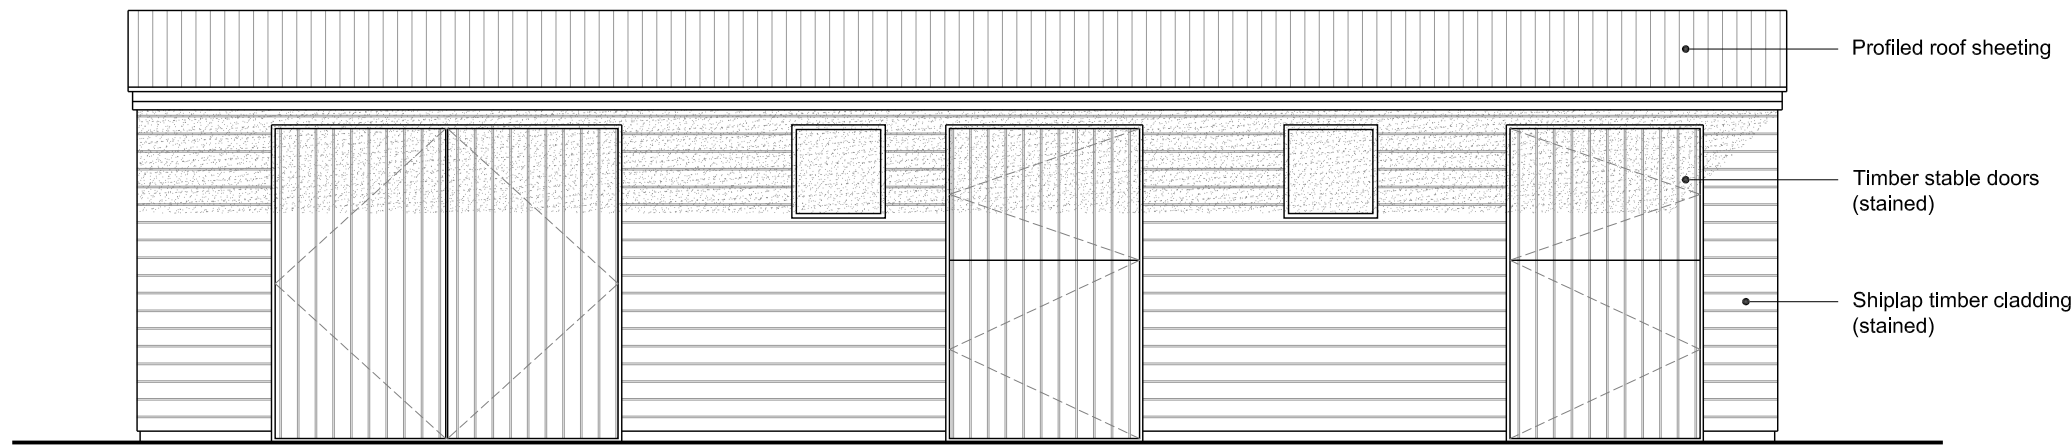


EXISTING NORTH ELEVATION

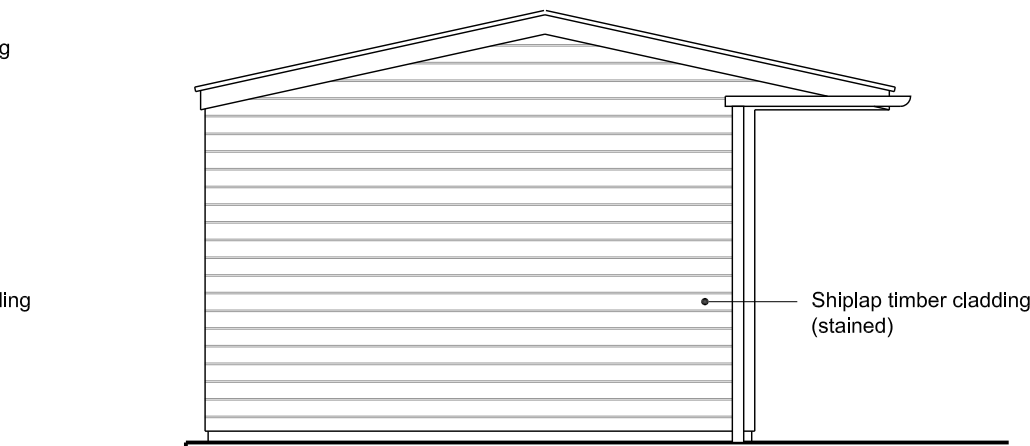


EXISTING WEST ELEVATION

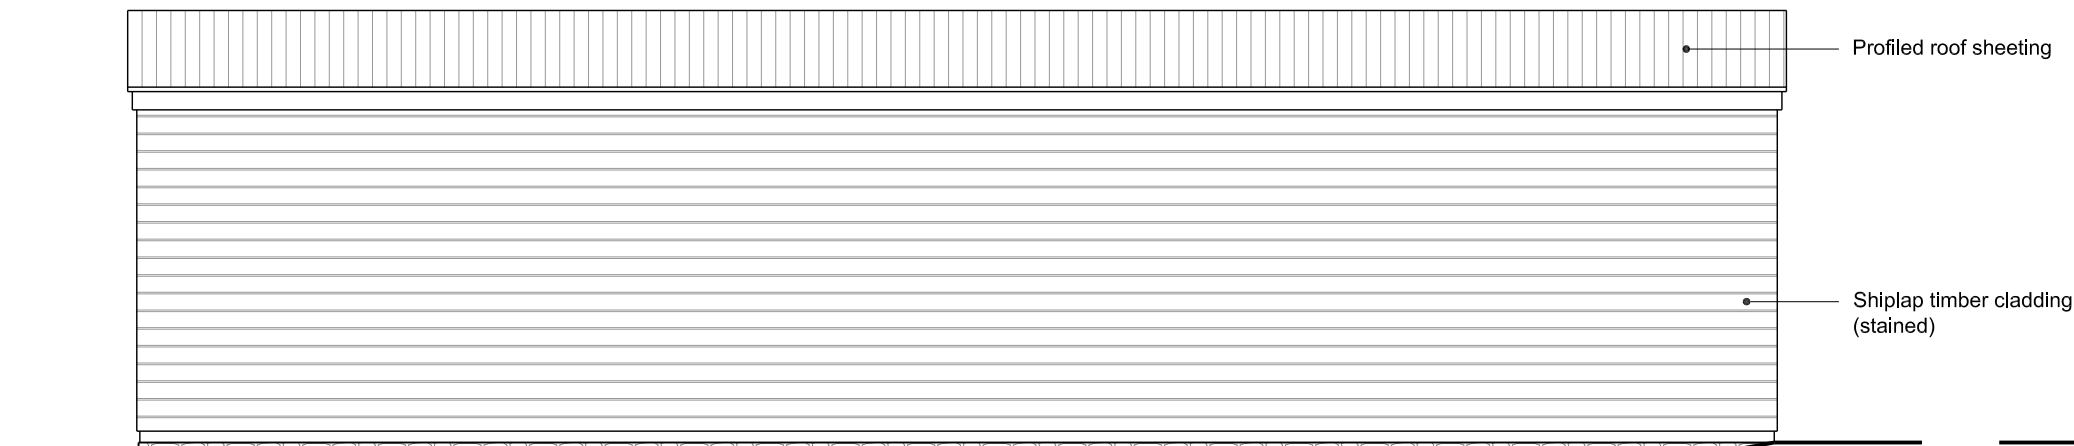

EXISTING SOUTH ELEVATION (Road)

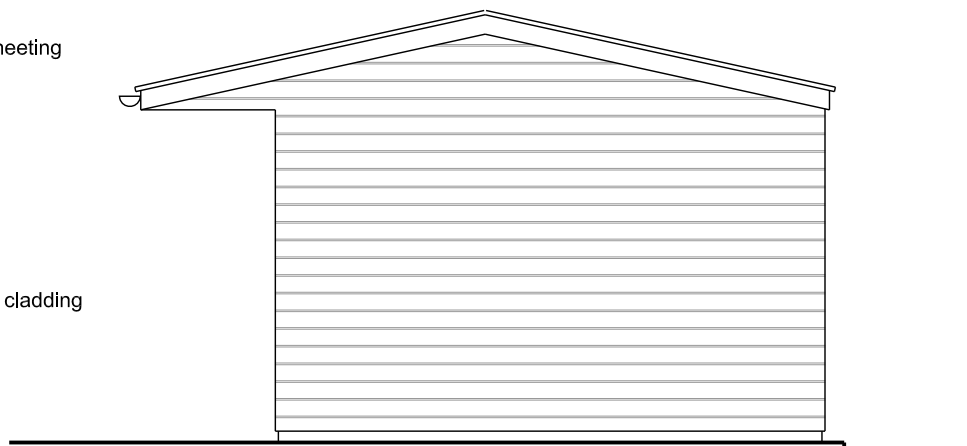

EXISTING EAST ELEVATION

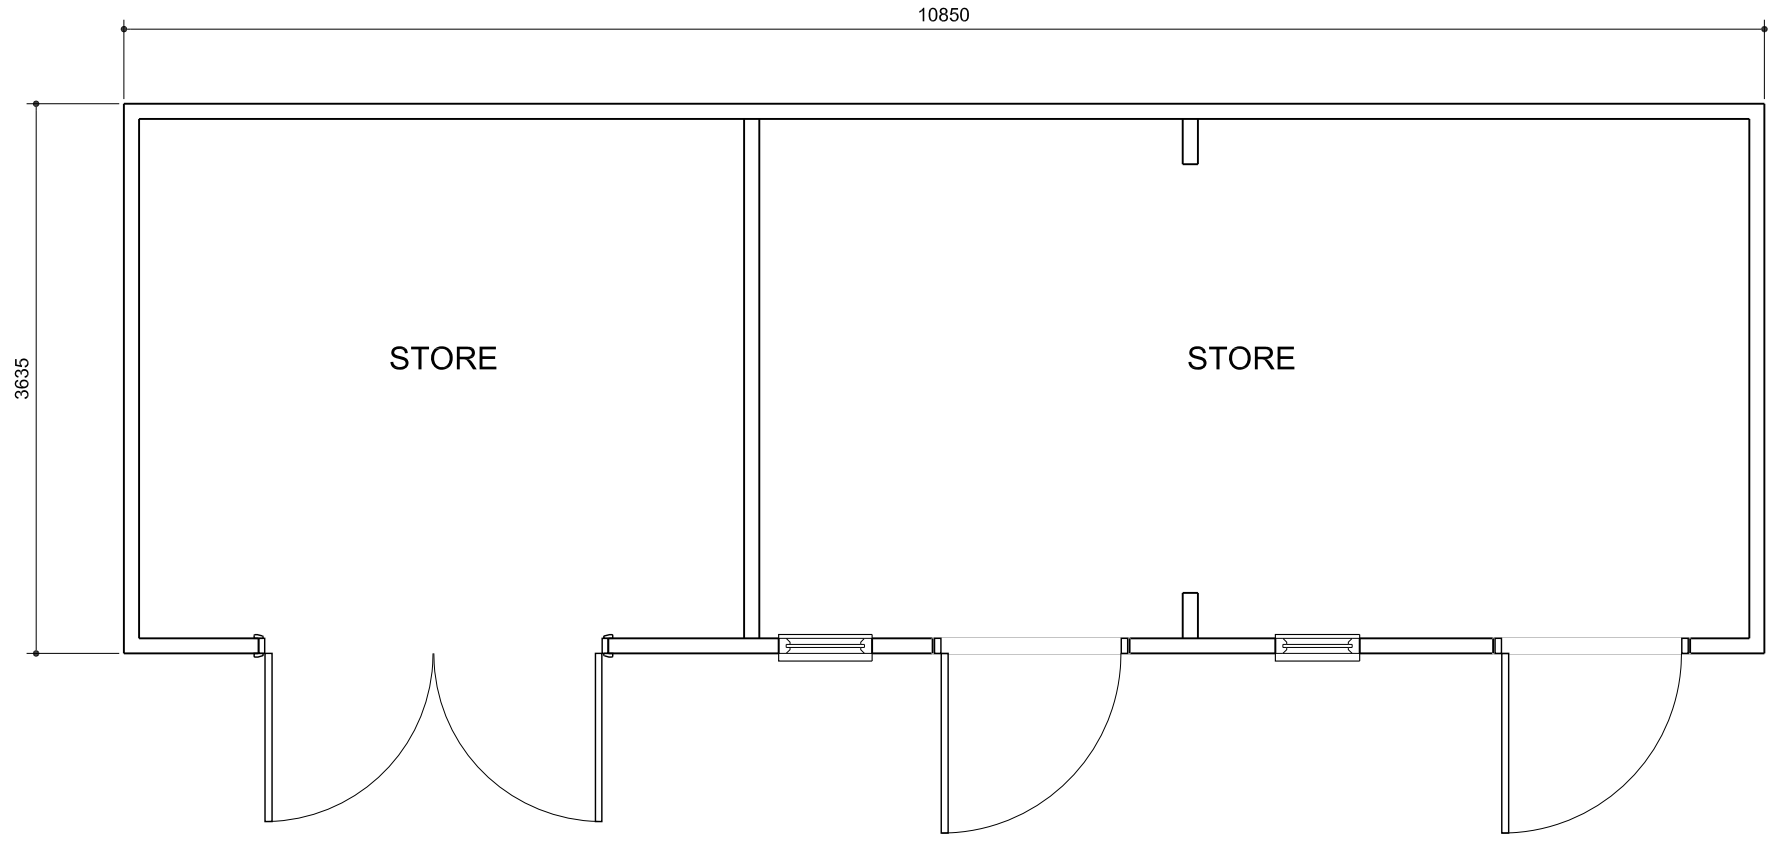


EXISTING FLOOR PLAN




EXISTING ROOF PLAN




PROPOSED NORTH ELEVATION

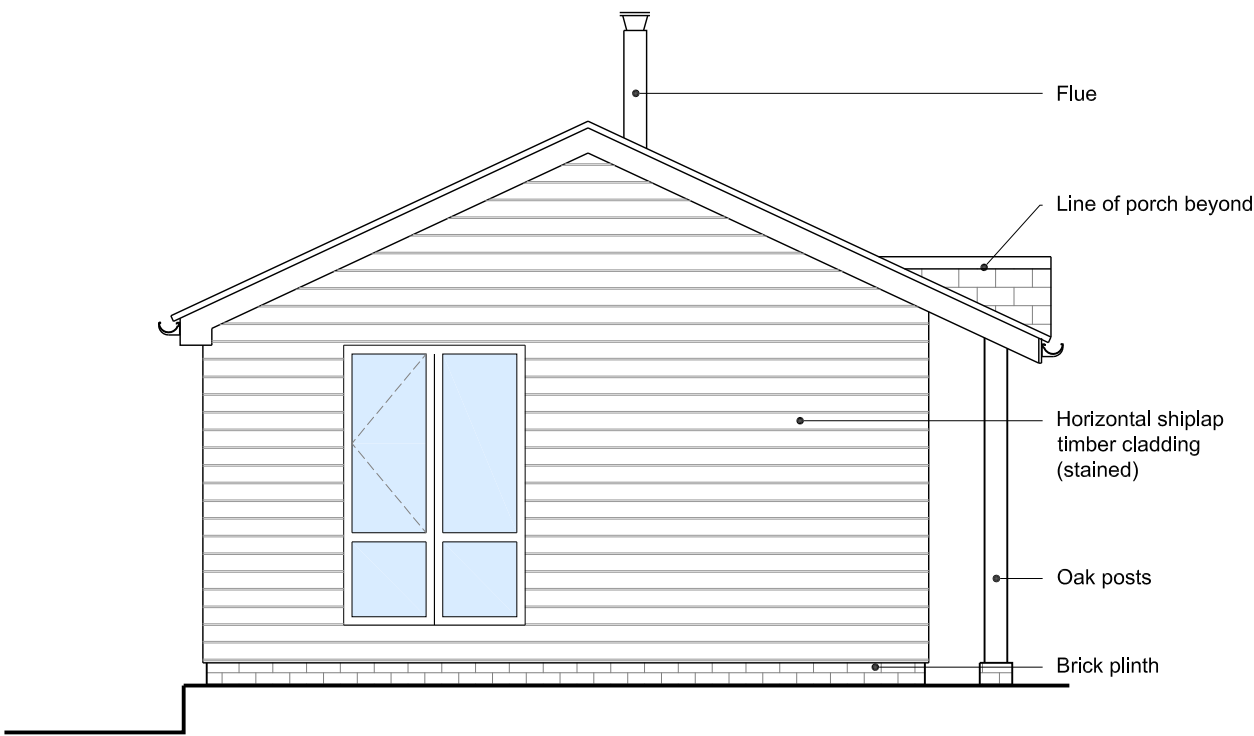


PROPOSED WEST ELEVATION

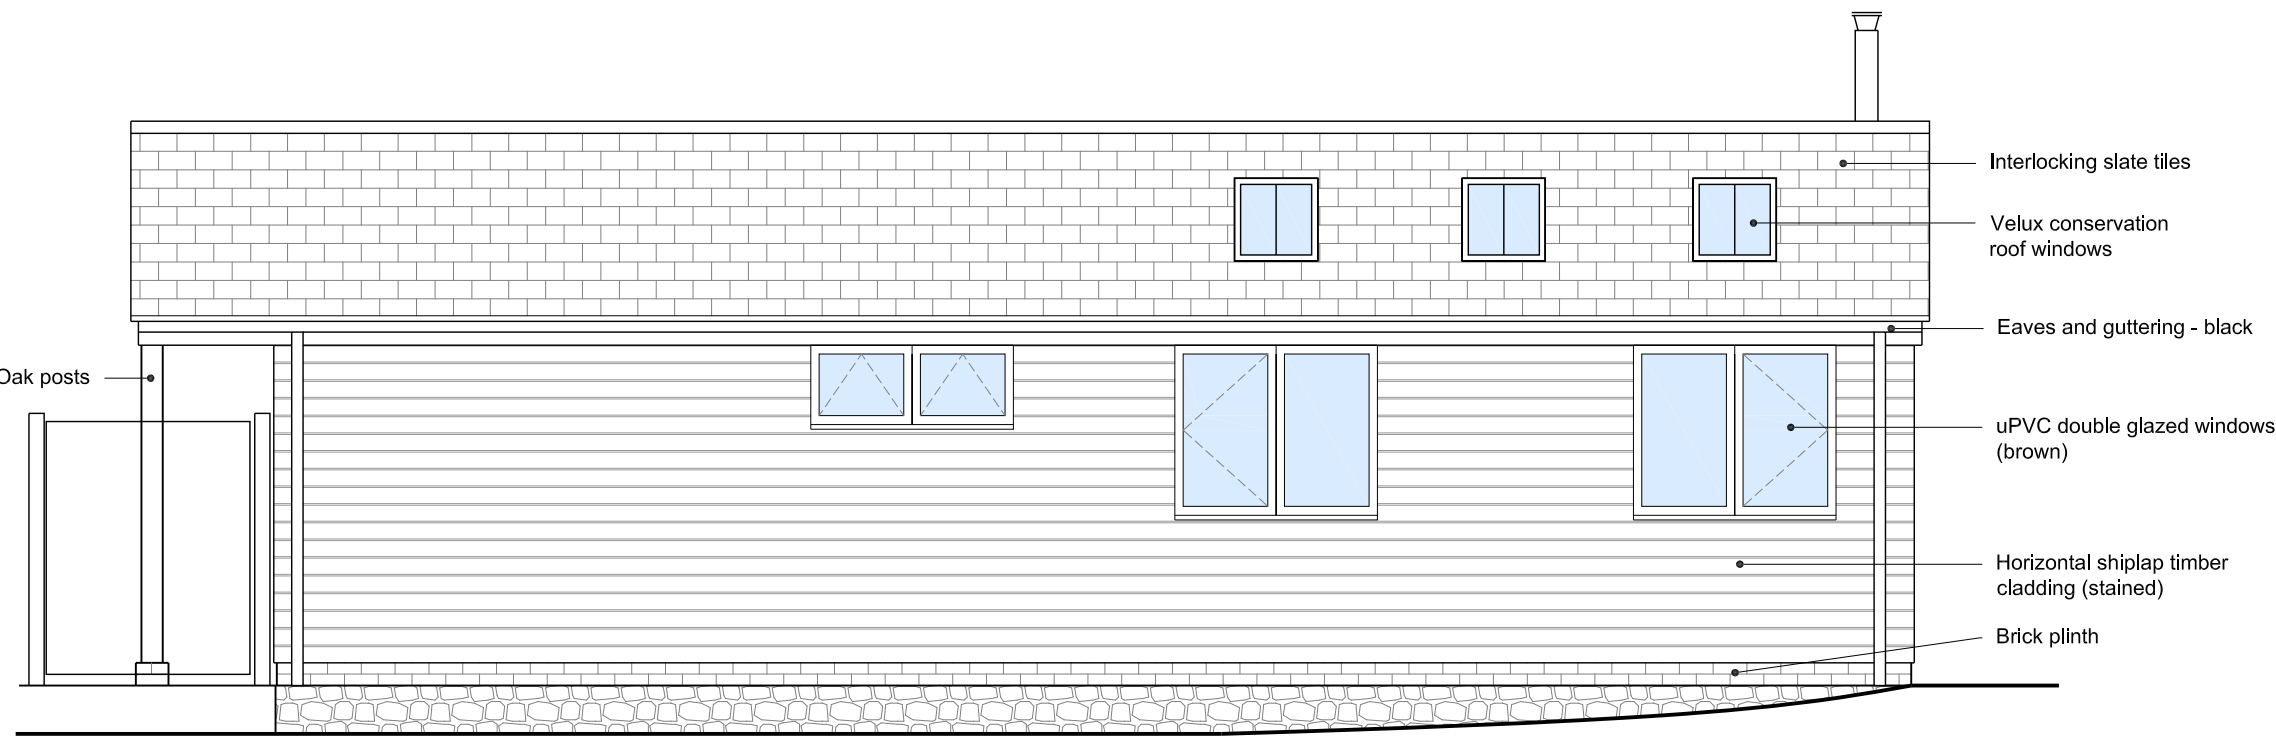


PROPOSED SOUTH ELEVATION (Road)

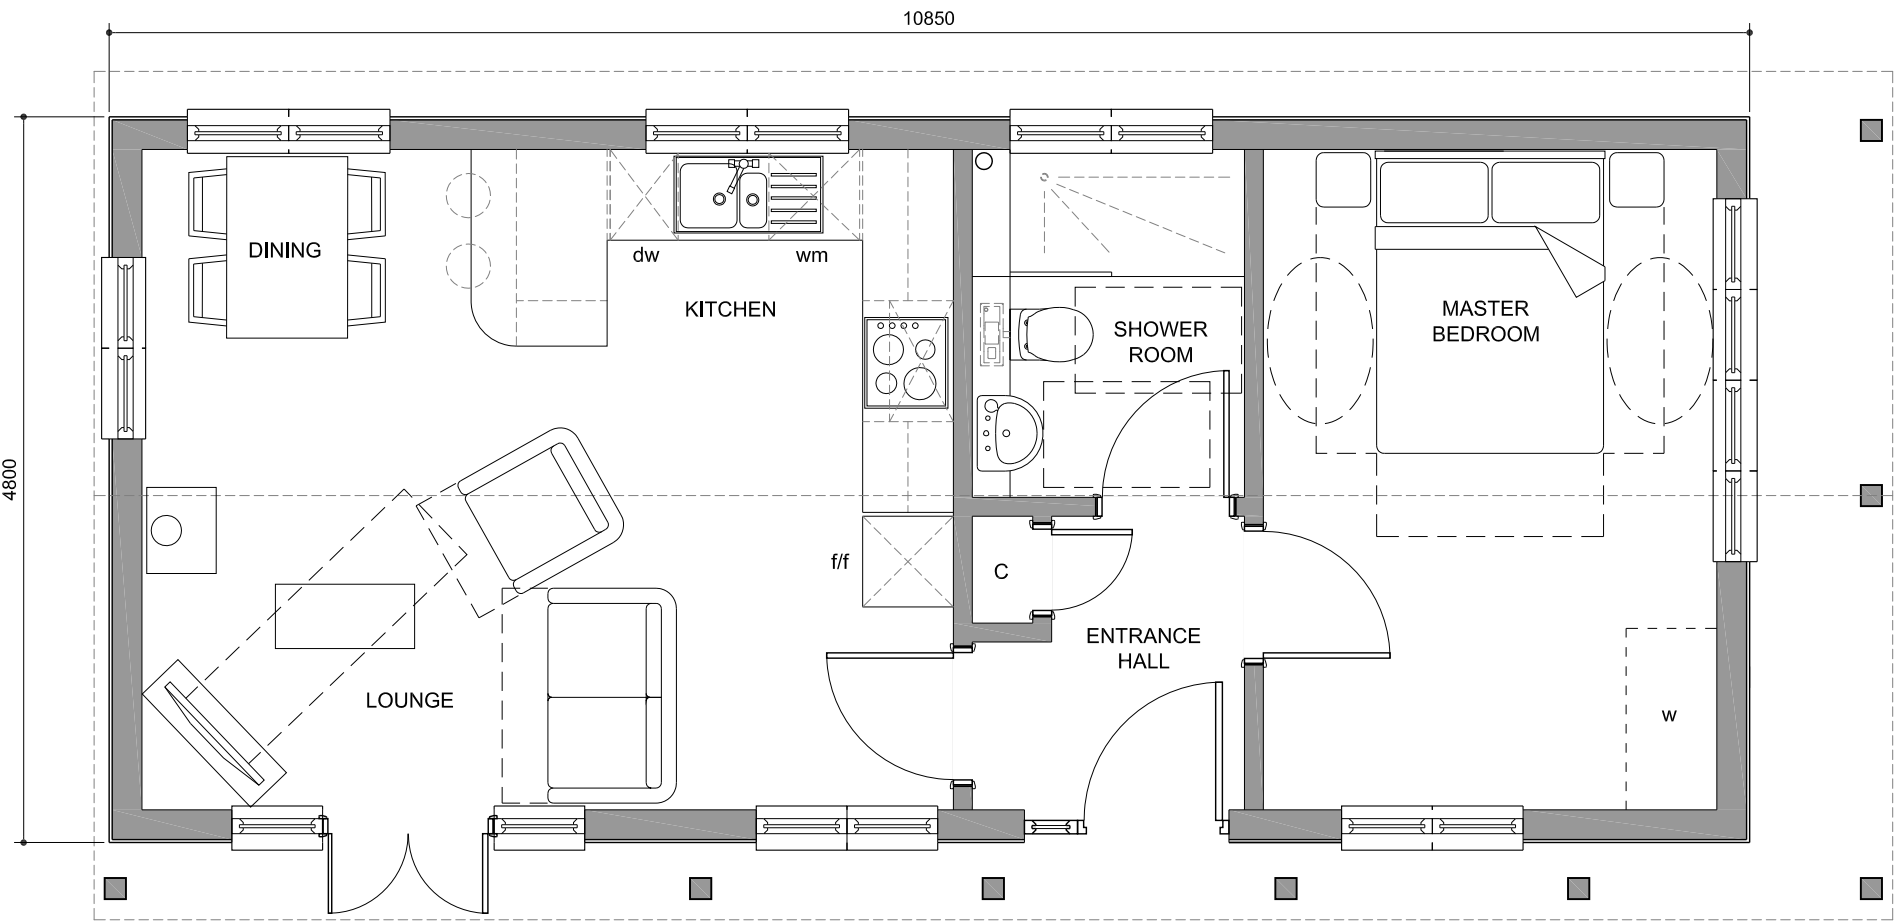


PROPOSED FLOOR PLAN

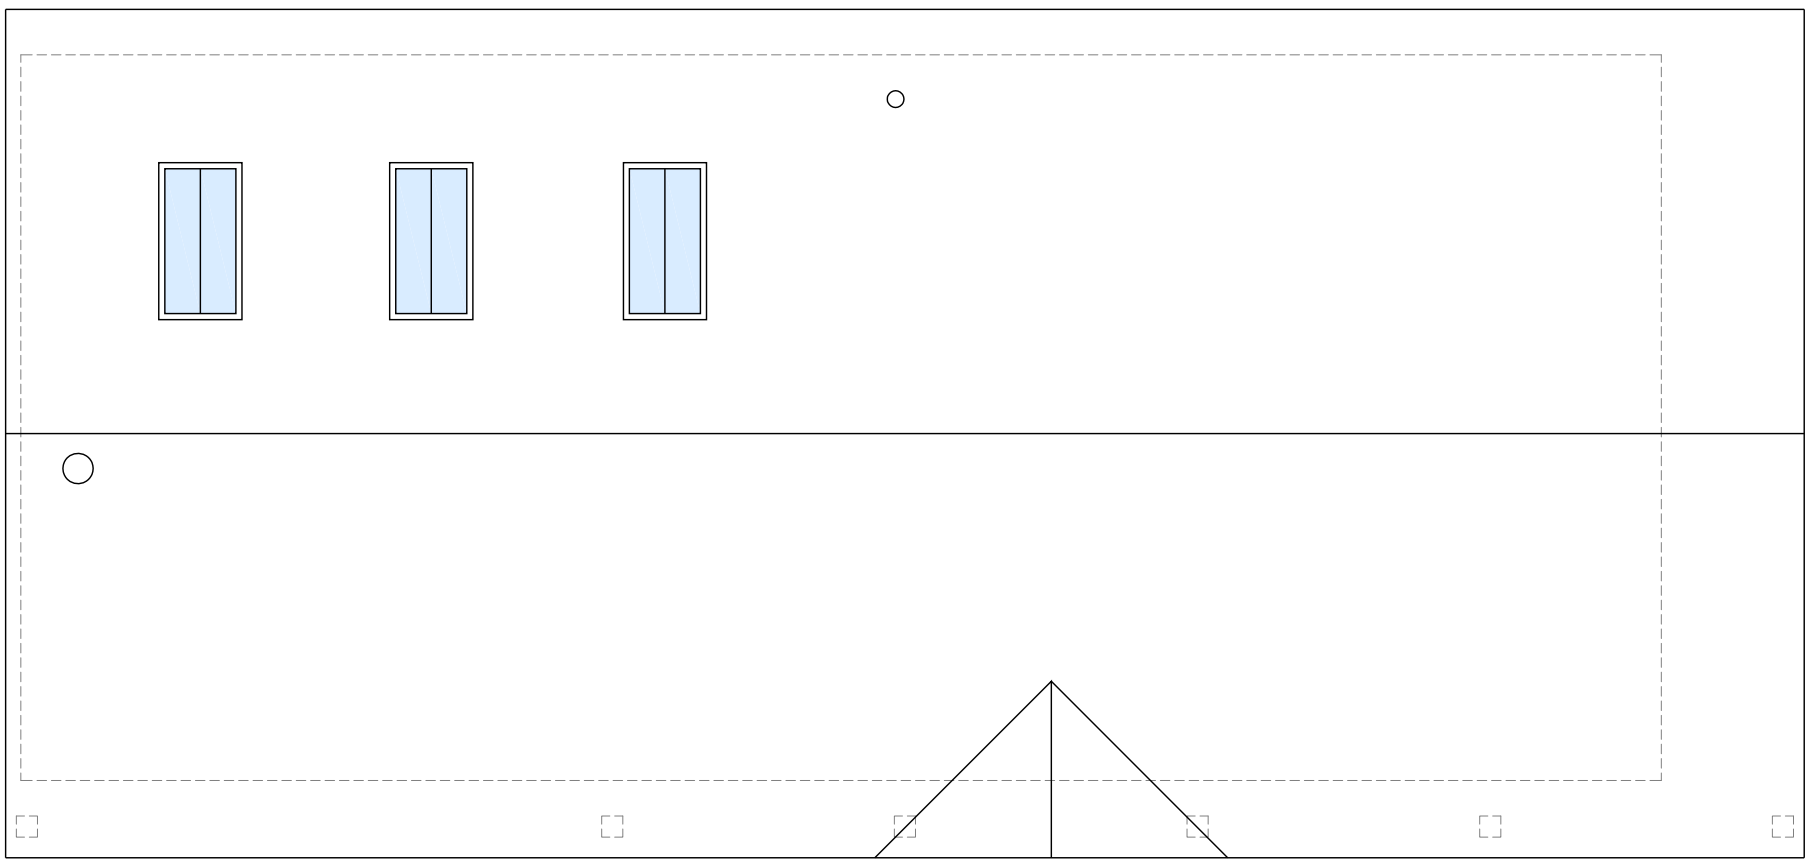

PROPOSED ROOF PLAN

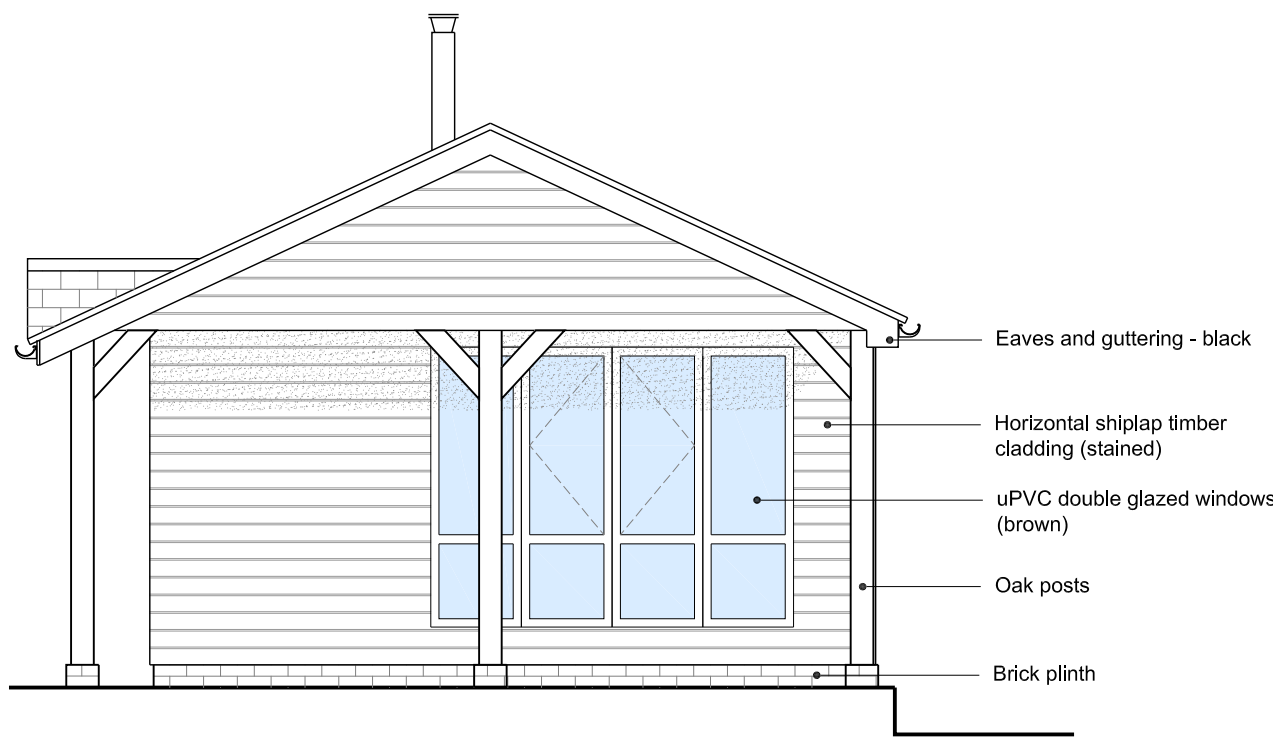

PROPOSED EAST ELEVATION

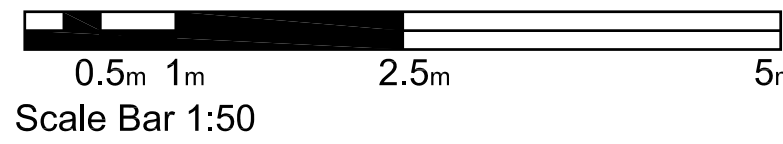

P1	VALIDATION	AMENDMENTS	MAY 13	MA
ref	revision		date	drawn

FOR PLANNING CONSENT

ma

mark alford design

architecture

Heatherlands, Bracklen Lane, Storrington, West Sussex RH20 3HS
T: 01903 899124 E: office@markalforddesign.com

client:

MRS A ENGLISH

project title:

THE FARMHOUSE, WALBERTON
PROPOSED ANNEXE

drawing title:

EXISTING PLANS AND ELEVATIONS
PROPOSED PLANS AND ELEVATIONS

drawing by:

MSA

date:

MAY 13

scale:

1:50 @ A1

issue status:

design ☒

BoQ ☐

construction ☐

record ☐

drawing number:

13065 / P100

revision:

P1

This drawing may not be used or reproduced without written consent
No dimensions to be scaled from this drawing

Copyright design and patents ad 1998
Copyright reserved

A1L